




A	12.08.26	Planning Submission			TS
Rev	Date	Details			
Project	Stage	Drawing	Rev	Status	
4601	3	002	A	PLANNING	
Scale	Size	Drawn	Check	Creation	
1:250	A3 L	TS	MSB	AUG '26	

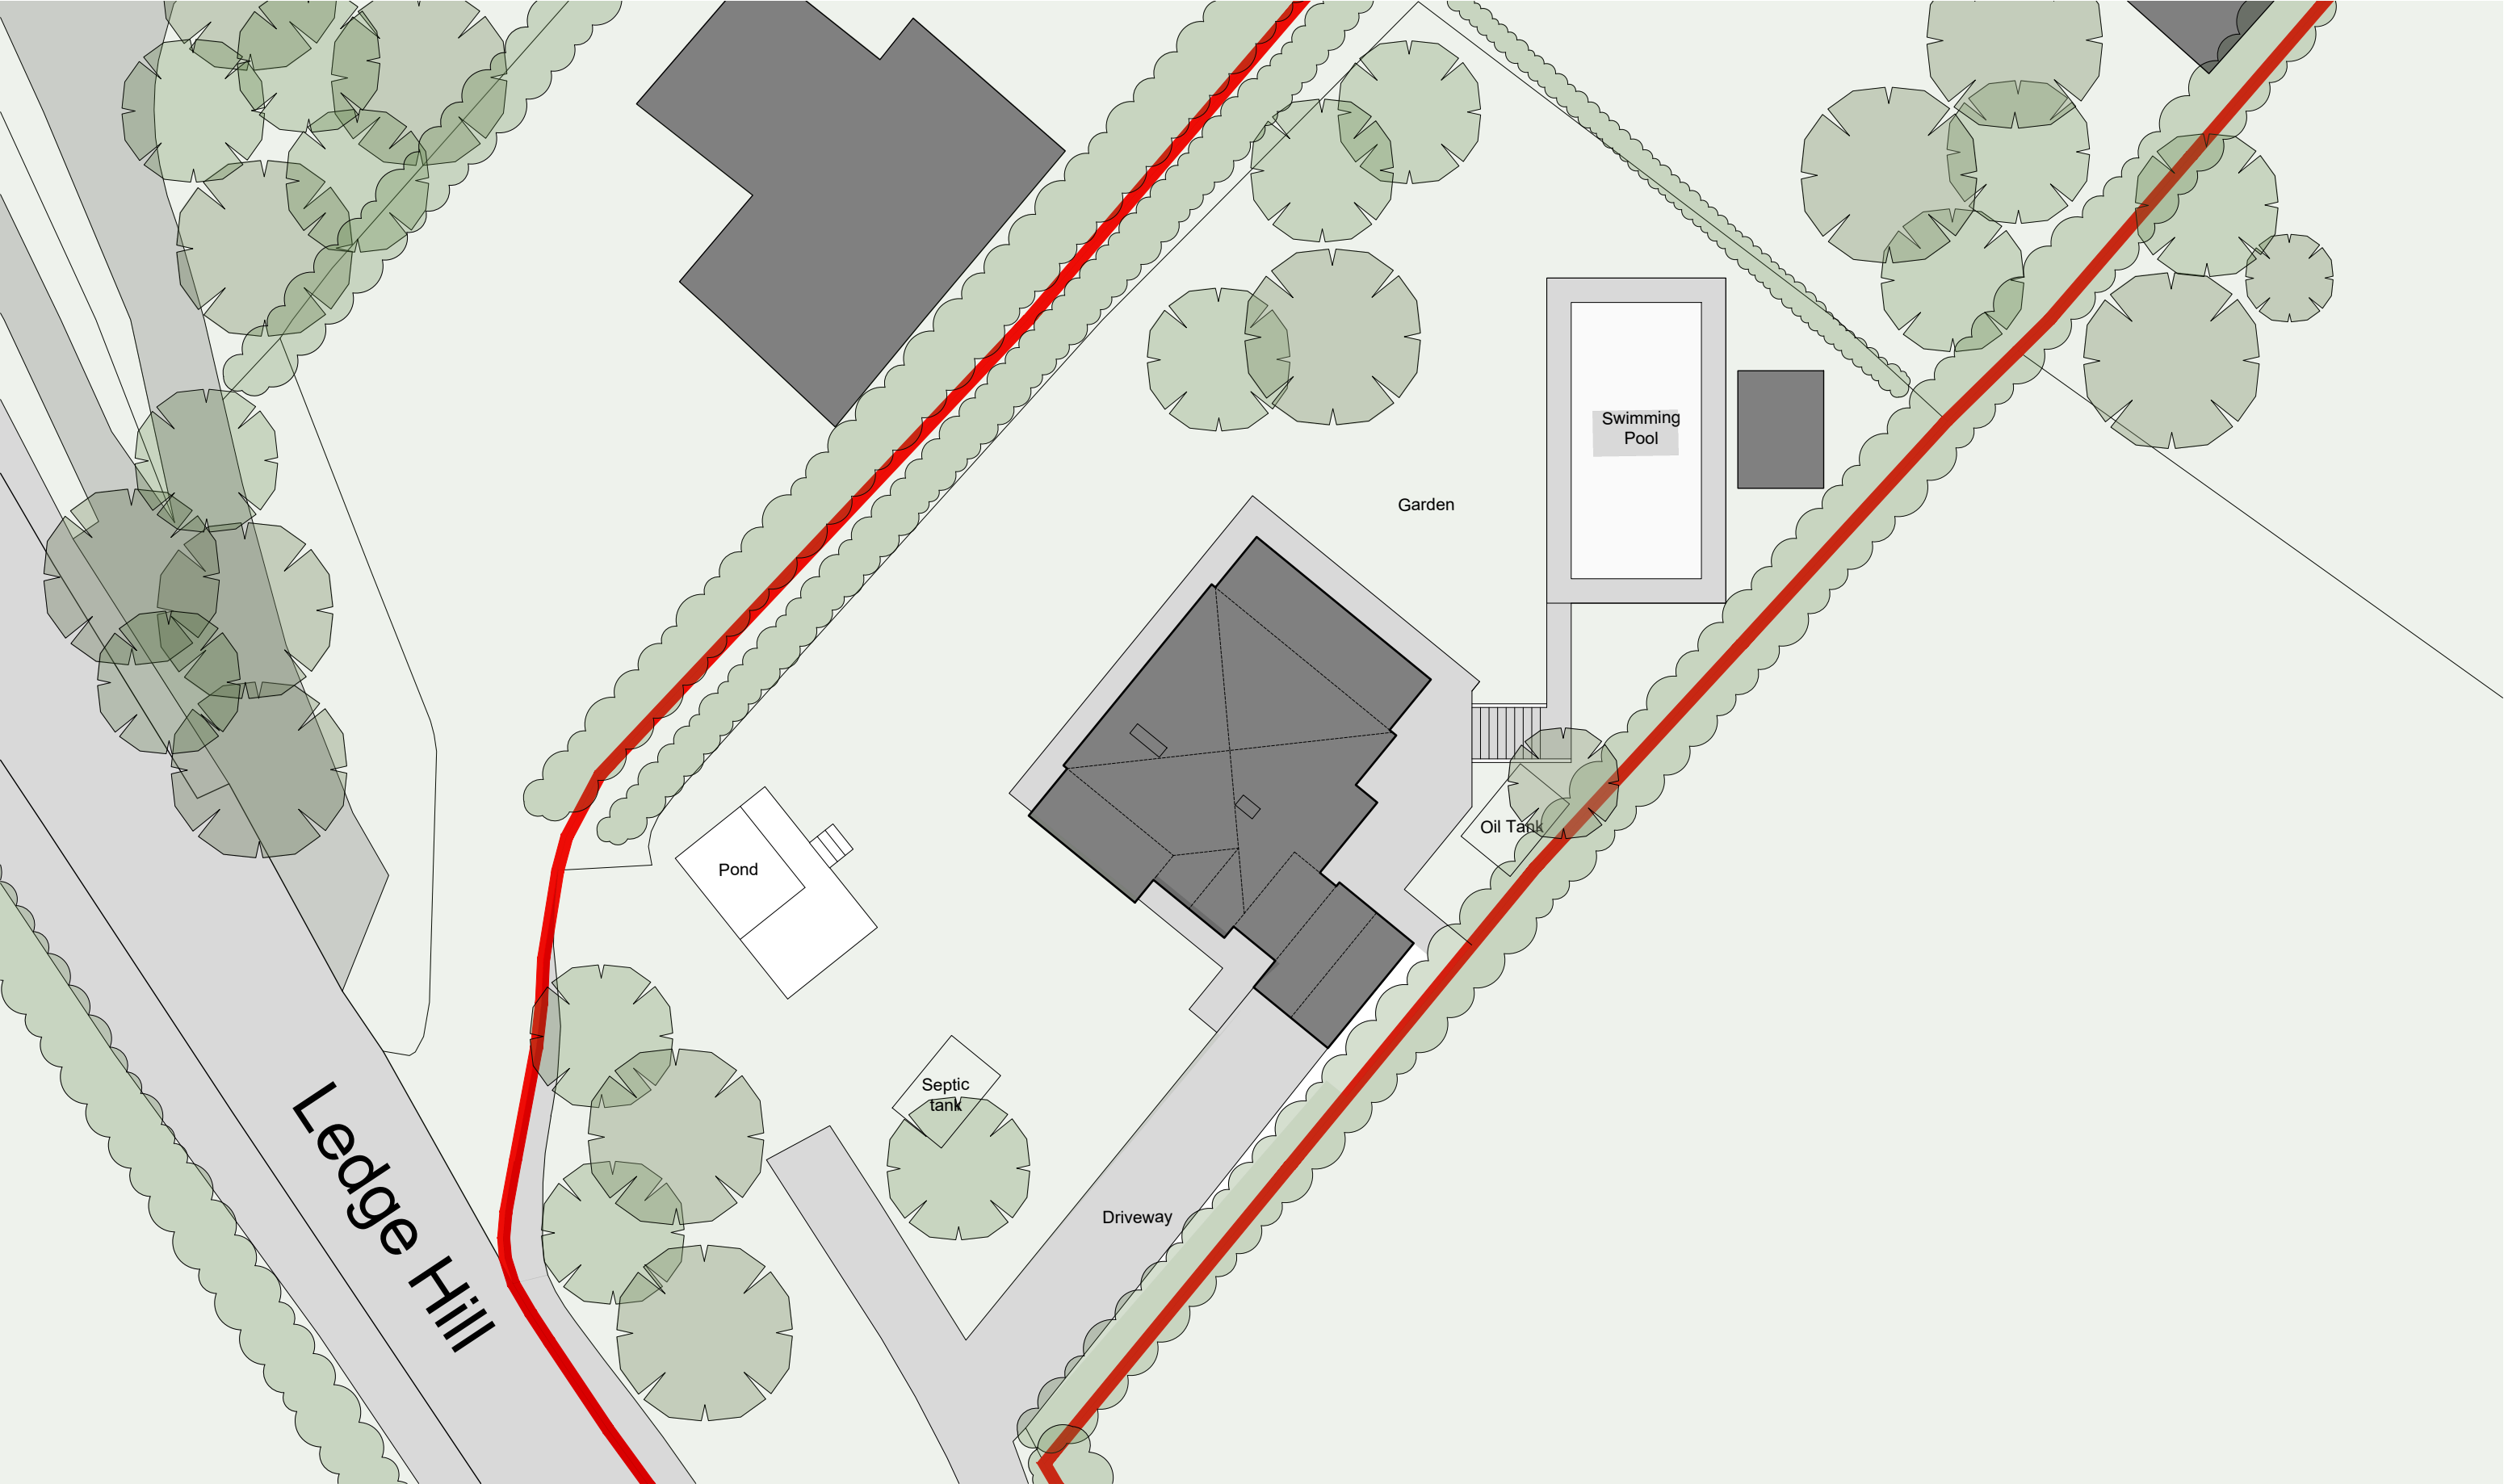

Hazeldene, Ledge Hill,
Market Lavington, Wiltshire. SN10 4NW

EXISTING SITE PLAN



THIS DRAWING IS COPYRIGHT ©
Responsibility is not accepted for errors made by others in scaling from this drawing
All construction information should be taken from figured dimensions only
Discrepancies must be reported to the Architect before proceeding