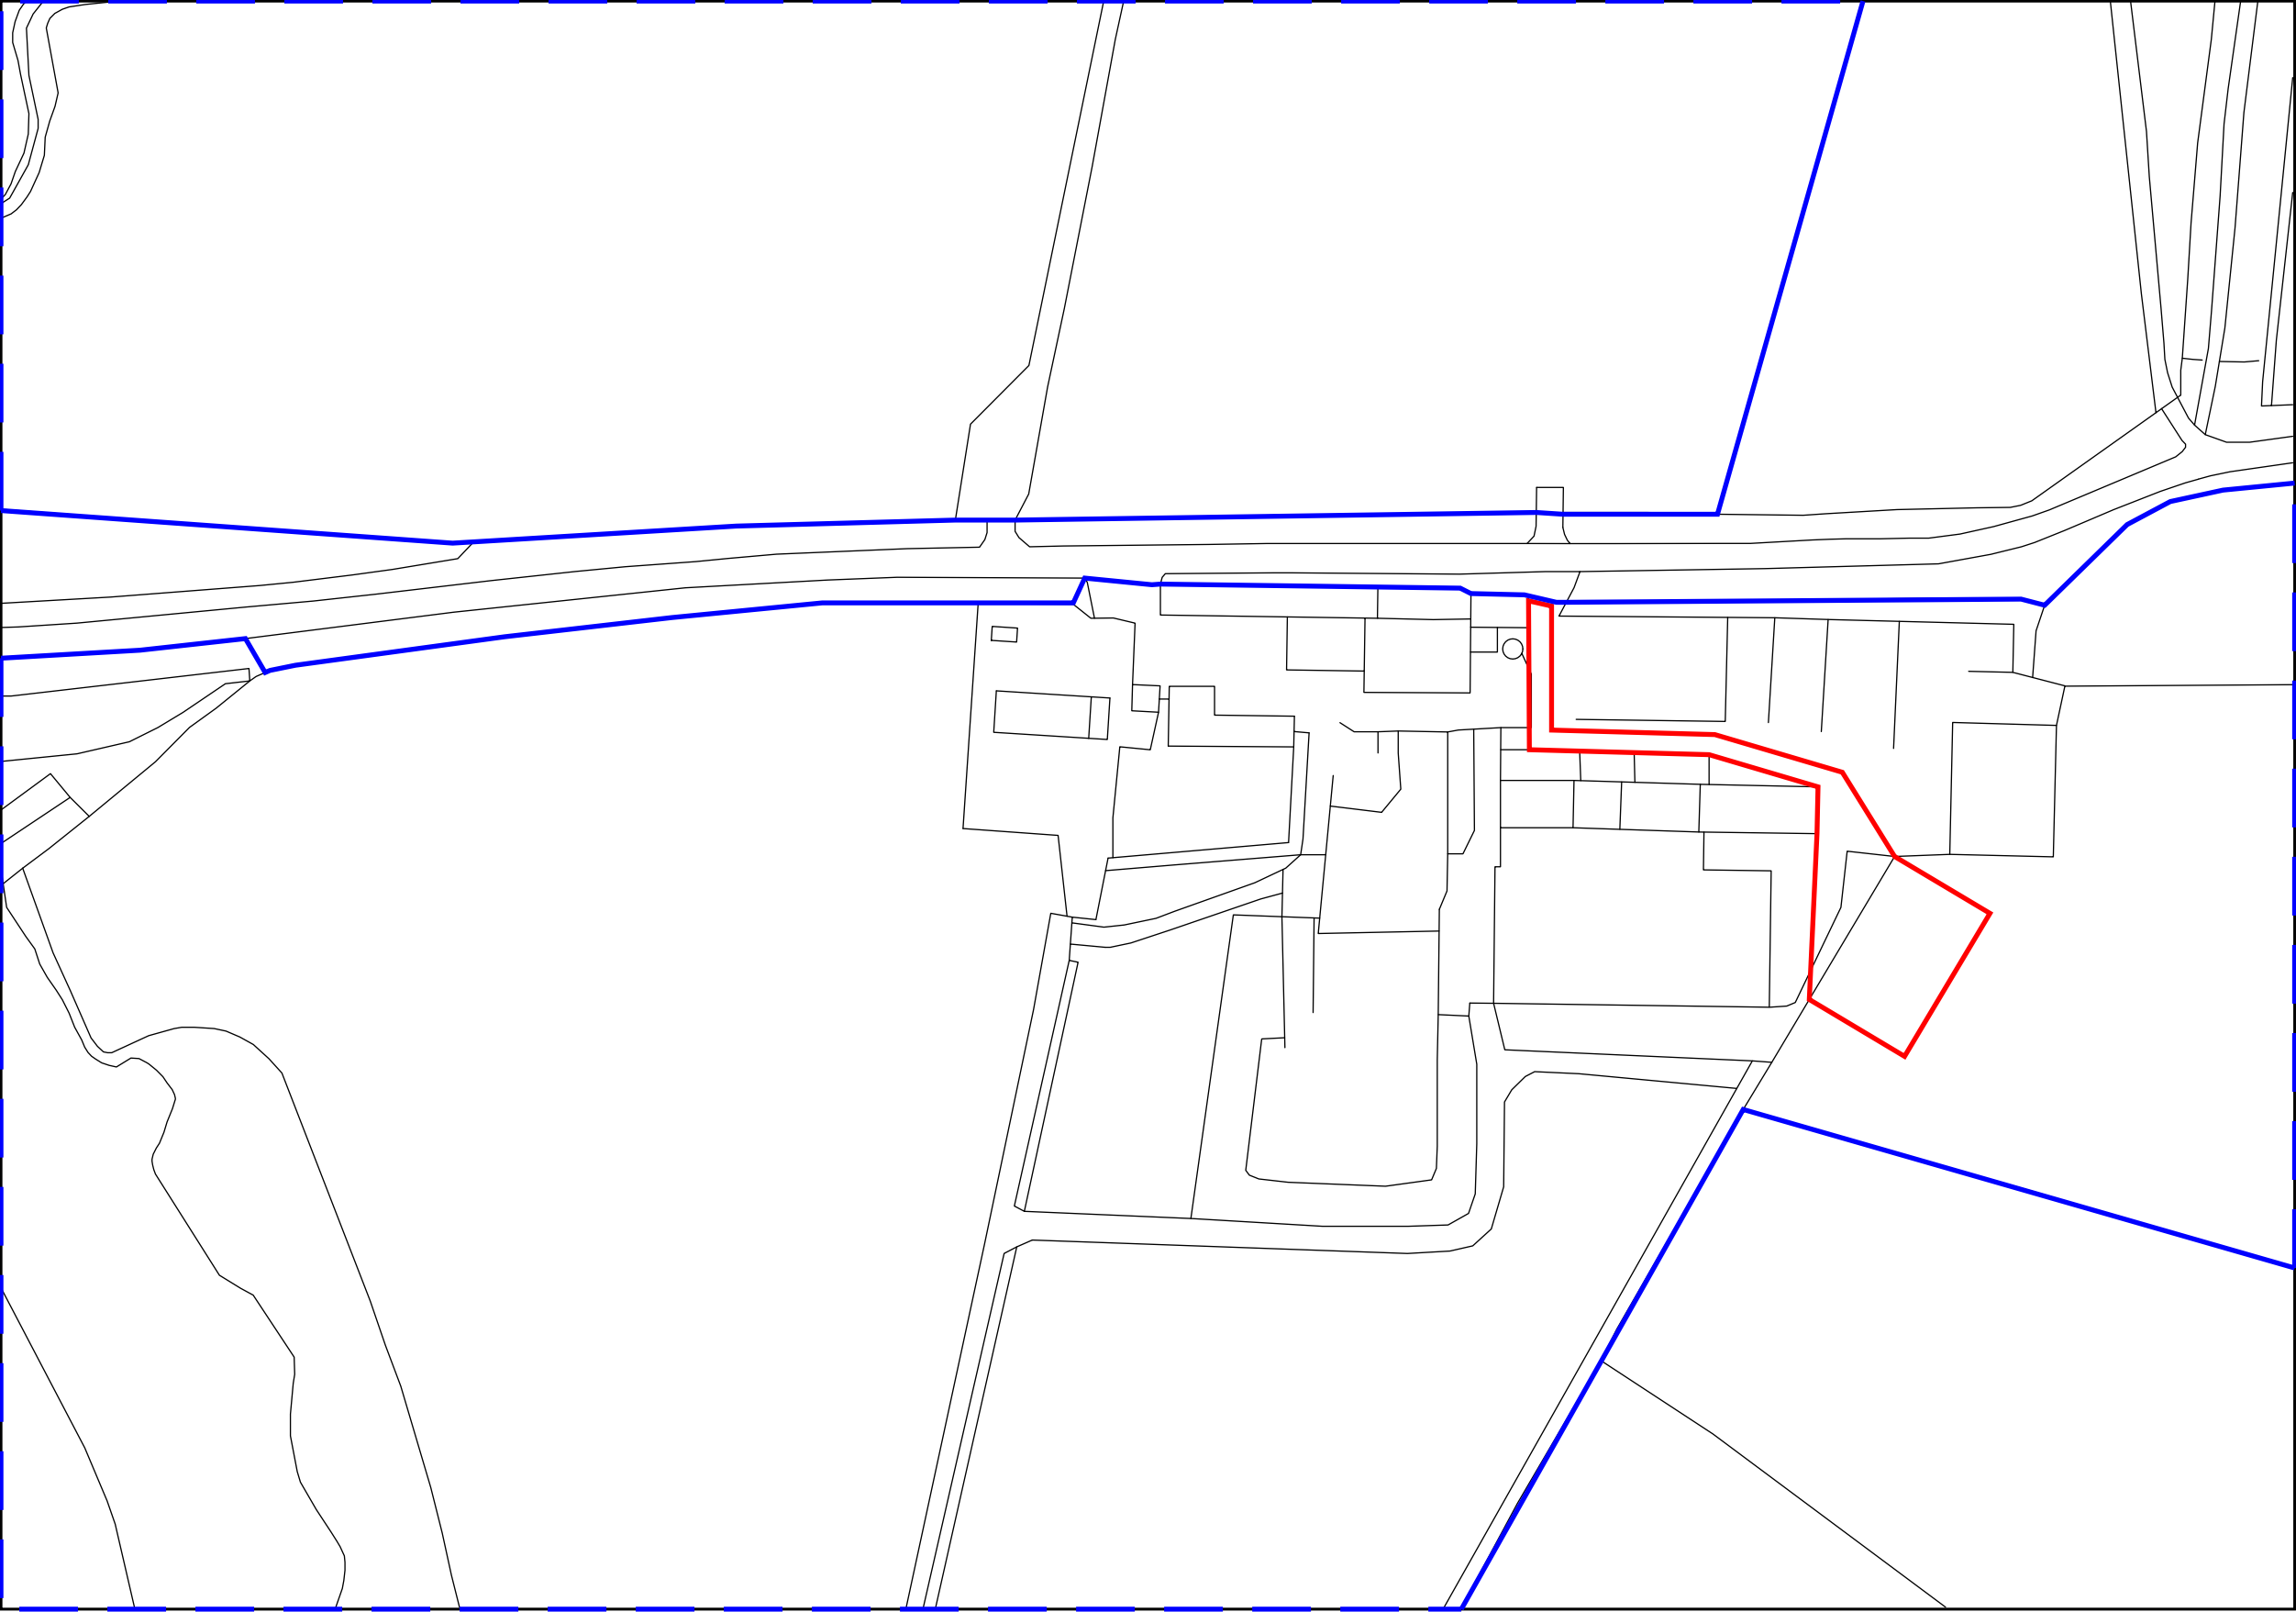


Ownership extends
beyond map area

 Symonds & Sampson ESTABLISHED 1858	Site Address: Lugmarsh Farm East Knoyle Salisbury SP3 6BX	Fodder & Machinery Store	Drawing #: 26-045 Drawn Date: 14/08/2026 Drawn by: DF Scale 1:1250 on A3 Paper	REVISIONS		
					REMARKS	
	Client: RJ Curtis	Site Location Plan			A	14/08/2026 Ownership Boundary amended
					B	14/08/2026 Site Boundary amended
					C	--/--/-- ...
					D	--/--/-- ...
					E	--/--/-- ...