


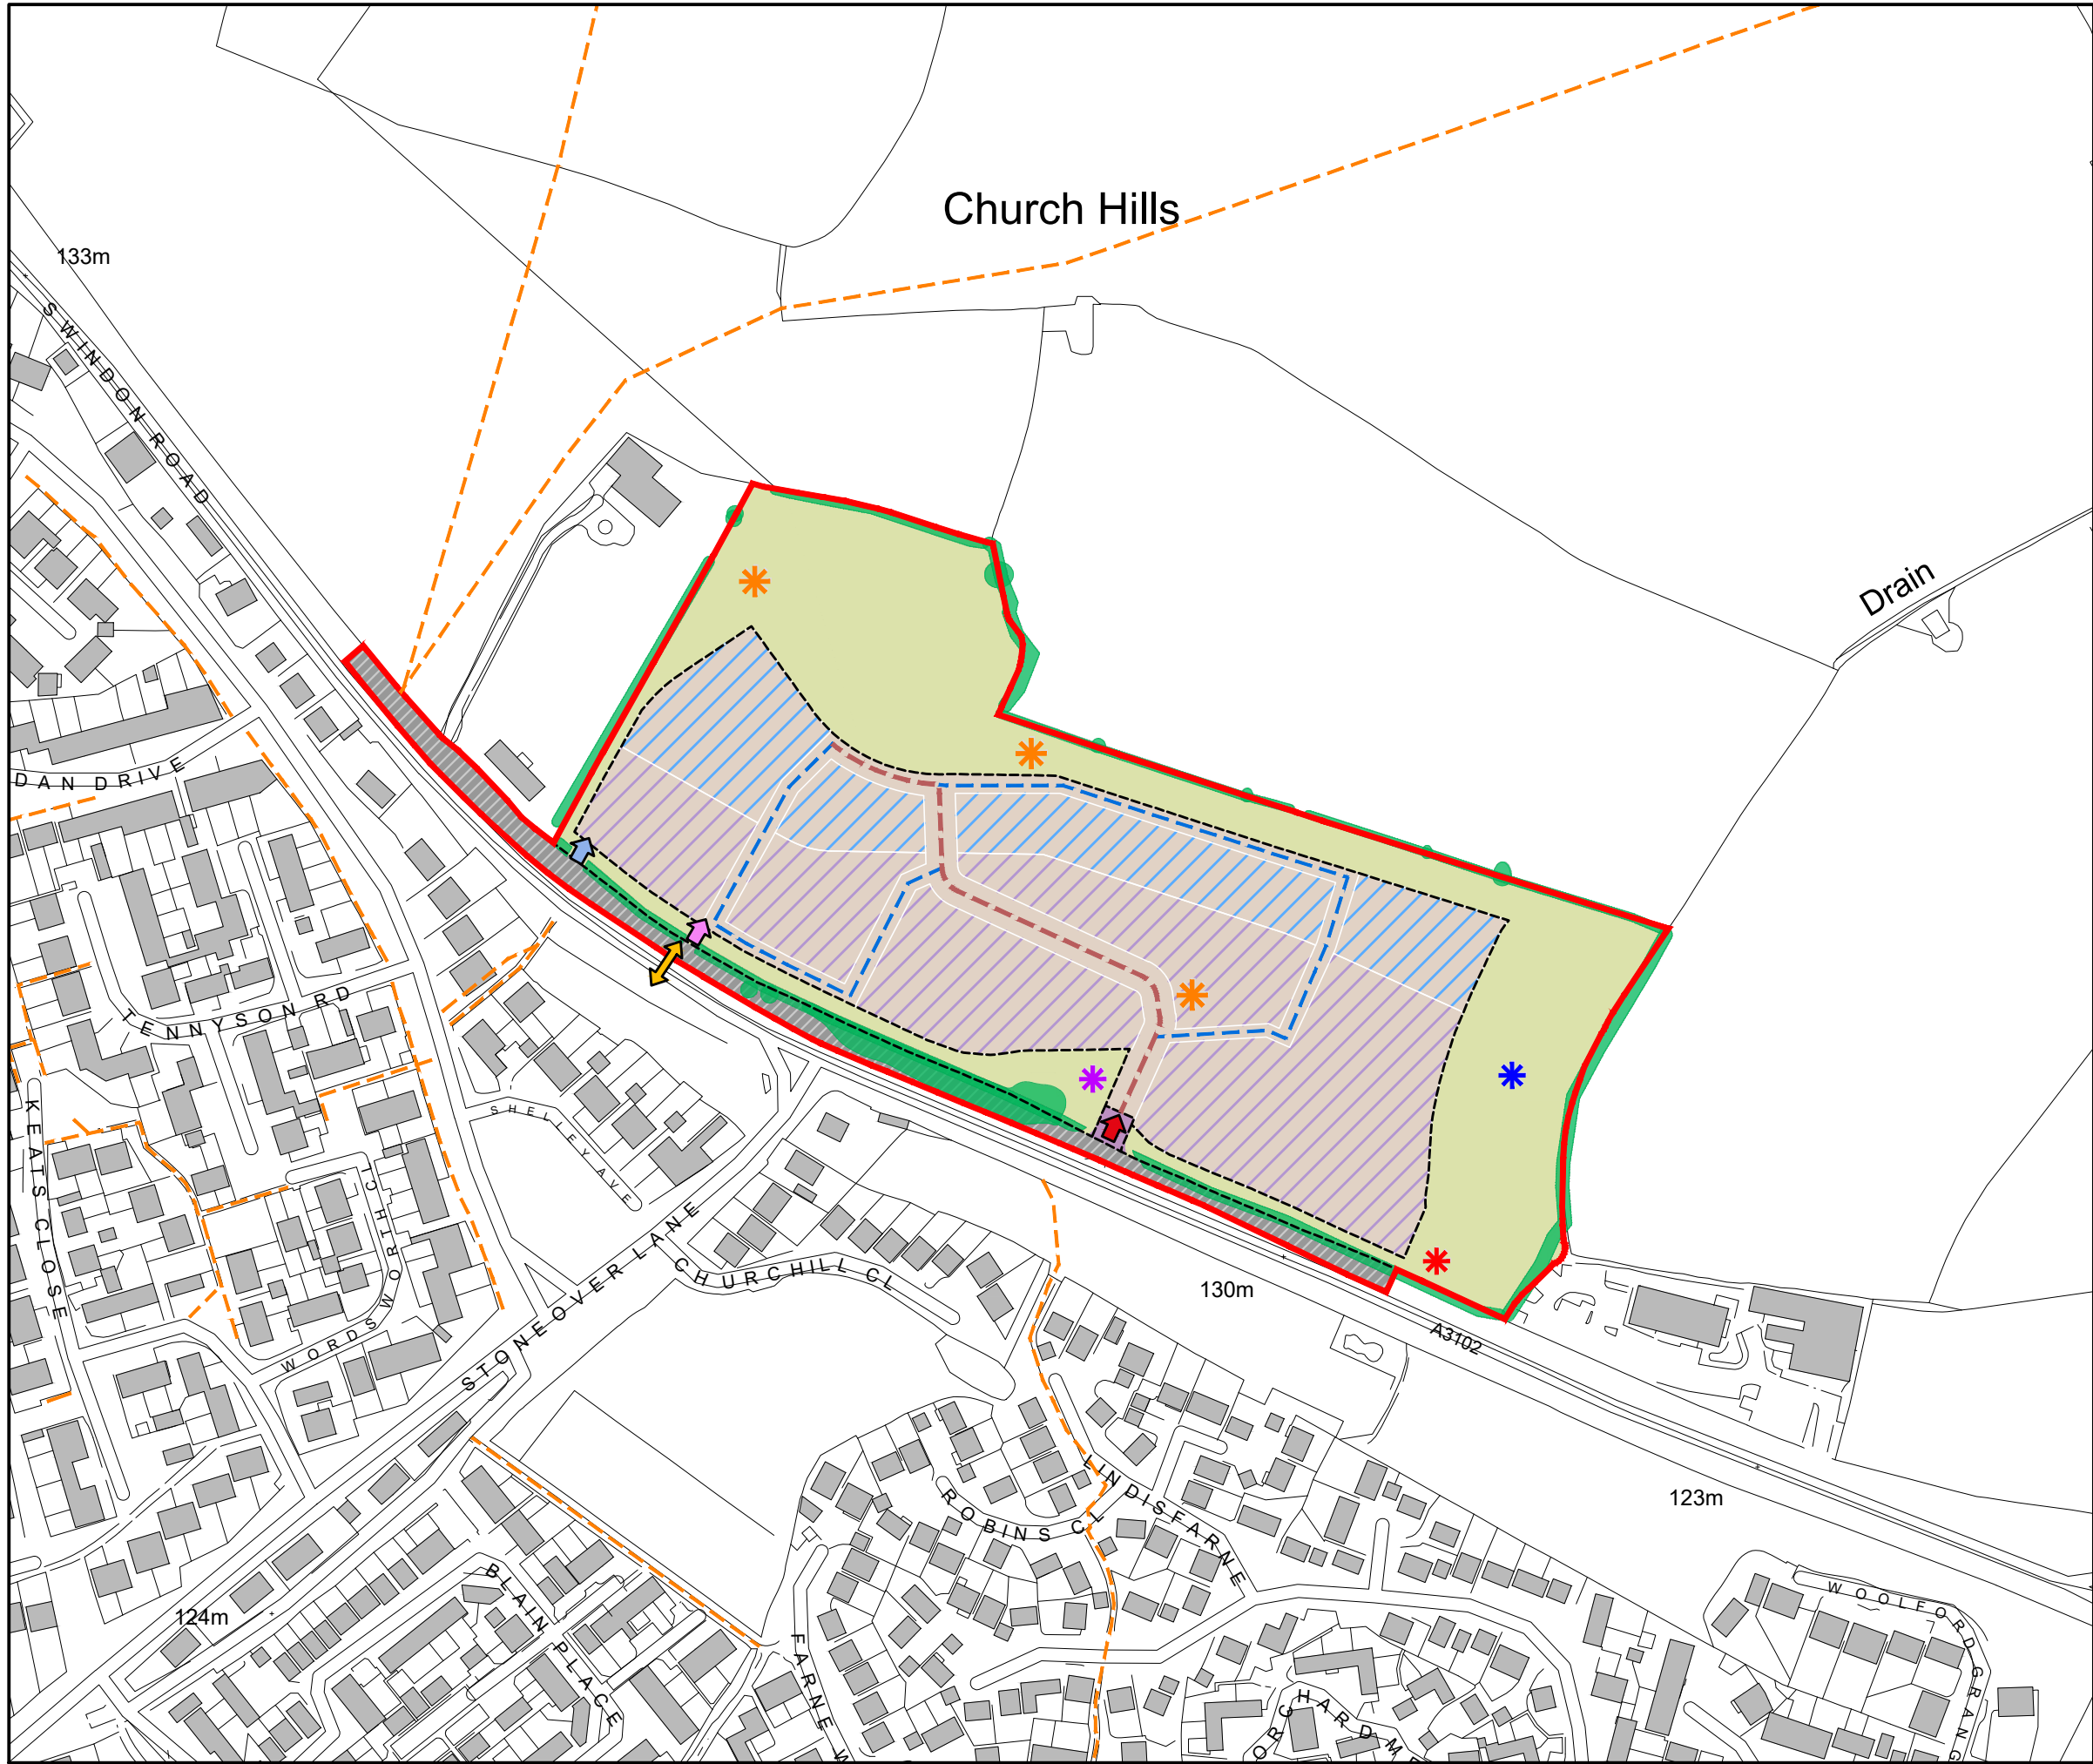

The scaling of this drawing cannot be assured

Revision	Date	Drn	Ckd
B Play areas legend updated.	12.08.26	M.D.	T.L.

- Site Boundary
- Residential Development Area (including residential uses, roads, parking, open space, play areas, landscape planting and suds).
- Green Infrastructure (including existing and proposed trees, shrub planting, drainage and play areas), and 'indicative Suds'.
- Indicative area of land required for the proposed access
- Adopted highway land
- Up to 2½ storeys (11m)
- Up to 2 storeys (9m)
- Proposed vehicular access
- Proposed pedestrian access
- Proposed pedestrian / cycle access (emergency vehicular access)
- Proposed crossing point
- Proposed primary route
- Proposed secondary route
- Public Rights of Way
- Indicative location of children's play (precise position will be agreed via Reserved Matters)
- Substation (precise position will be agreed via Reserved Matters)
- Potential Pumping Station (precise position will be agreed via Reserved Matters)
- Indicative location of Stragic drainage system
- Existing vegetation retained

Note: All heights +/- 1 metre from finished ground level to ridge

Note: All features and areas are subject to detailed design and to a tolerance of 10m.

Project
Royal Wootton Bassett

Drawing Title
PARAMETER PLAN

Date
11.08.25

Scale
1:2,500 @A3

Drawn by
J.W.

Check by
I.M.

Project No
333102301

Drawing No
STN-GEN-SW-DR-MP-13B

Revision

0 20 40 60 80 100m

 **Stantec**

Stantec UK Limited
The Blade
Abbey Square
Reading
RG1 3BE
T: 0118 9430 000

stantec.com/uk