
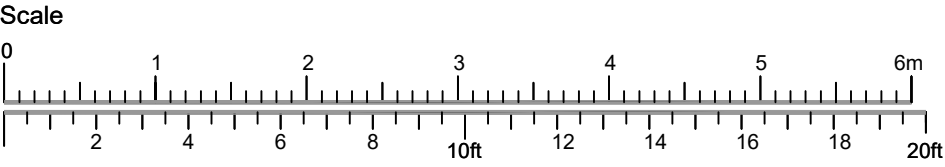
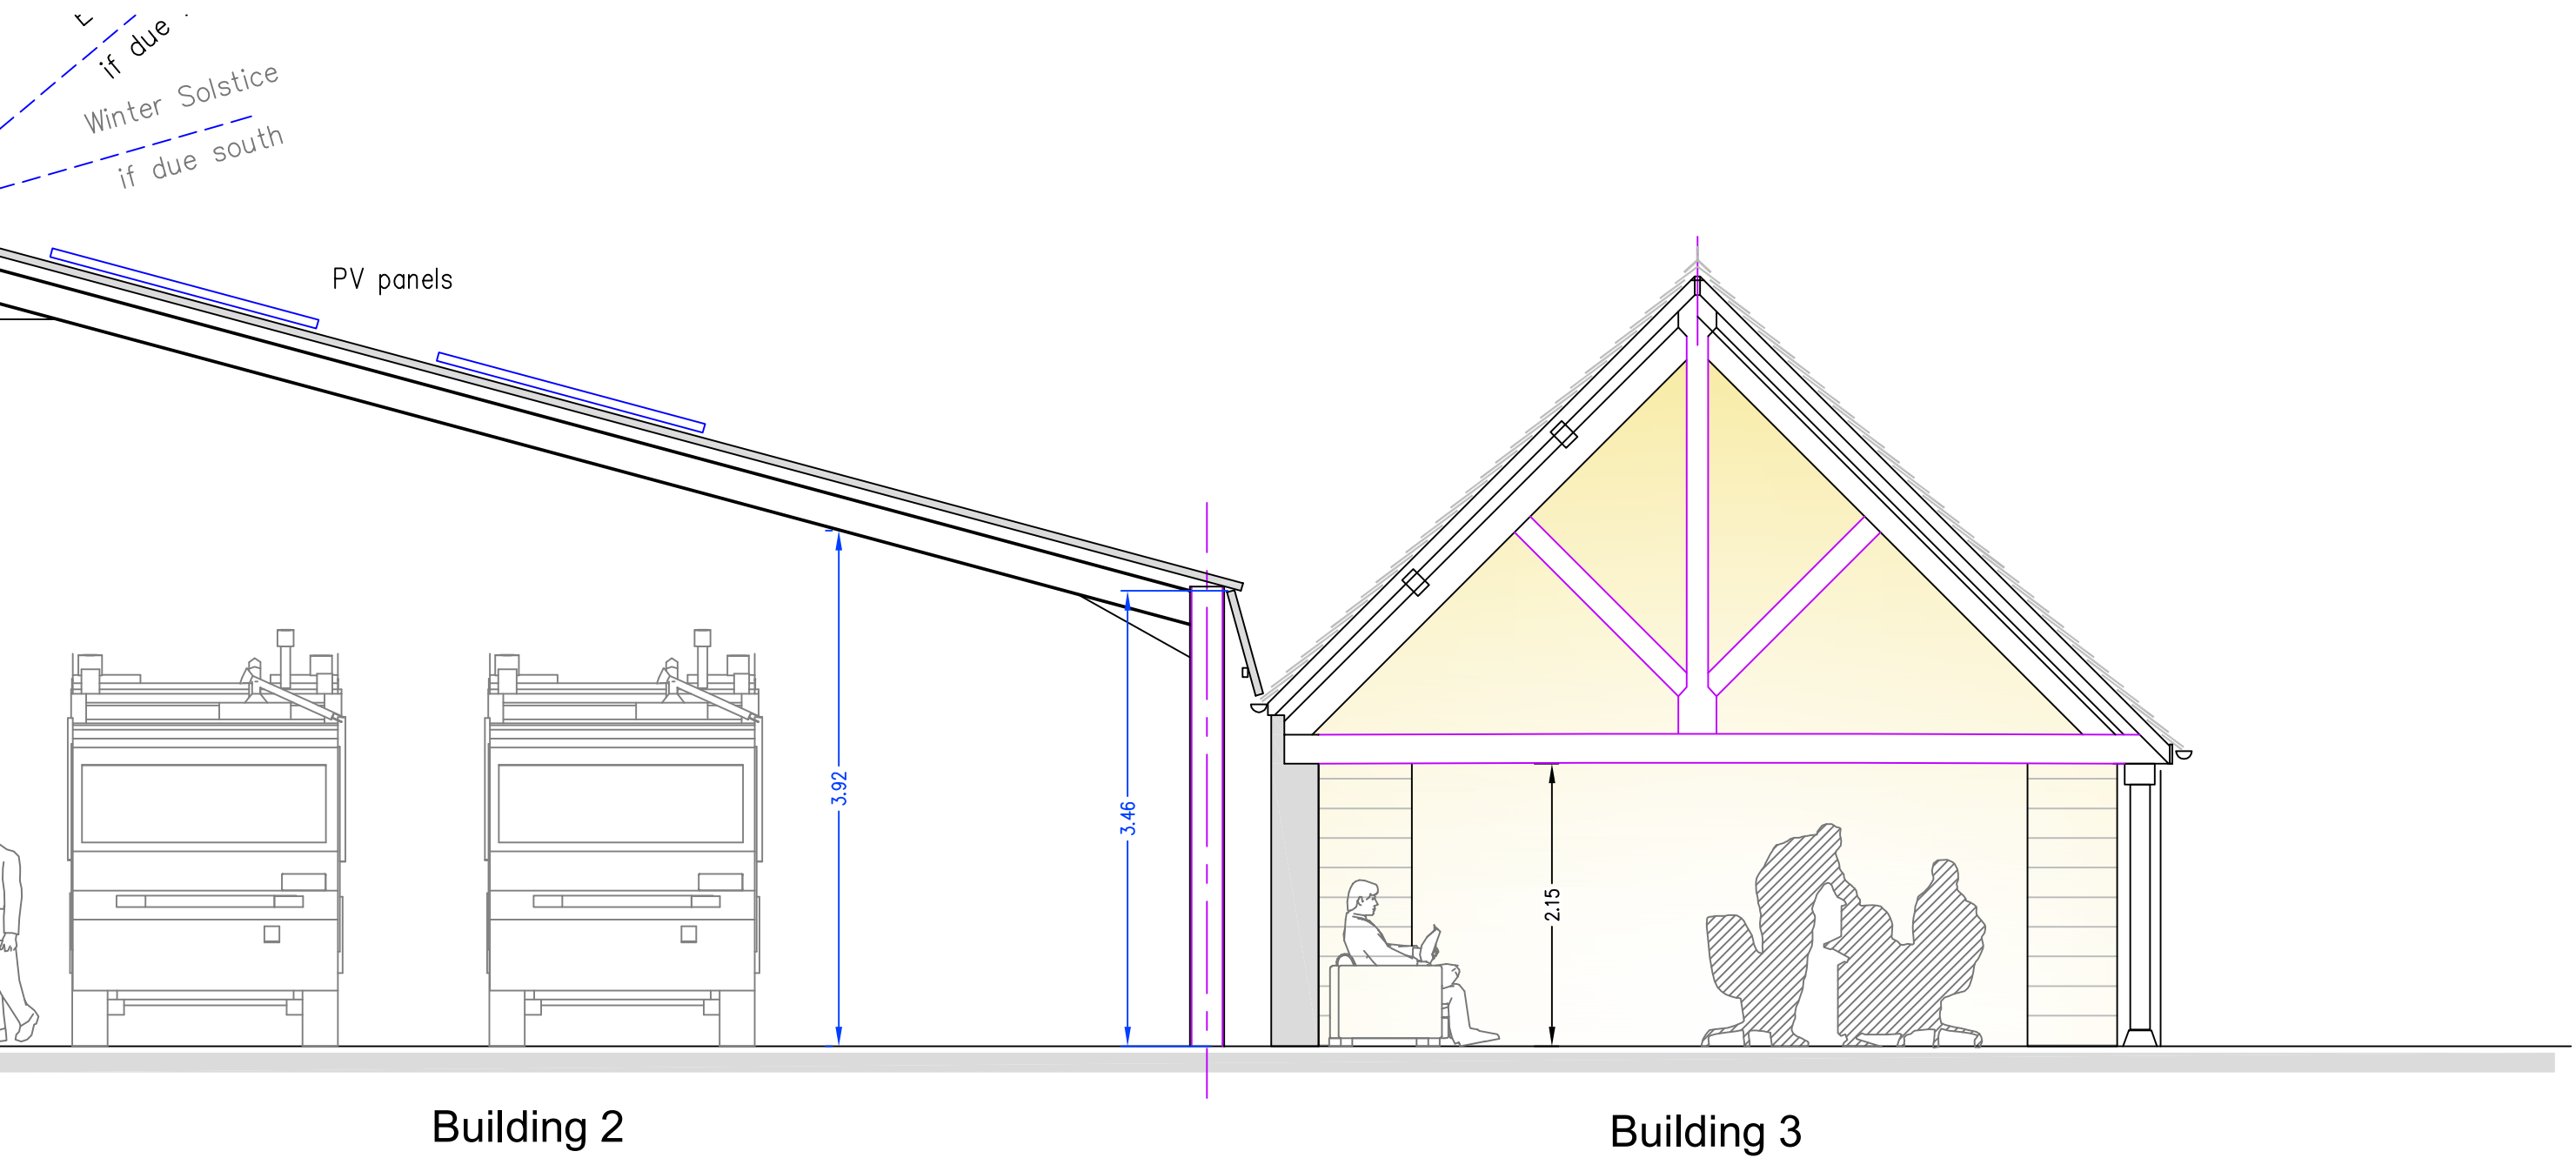


General Cross-section; Buildings 1-3
Proposed

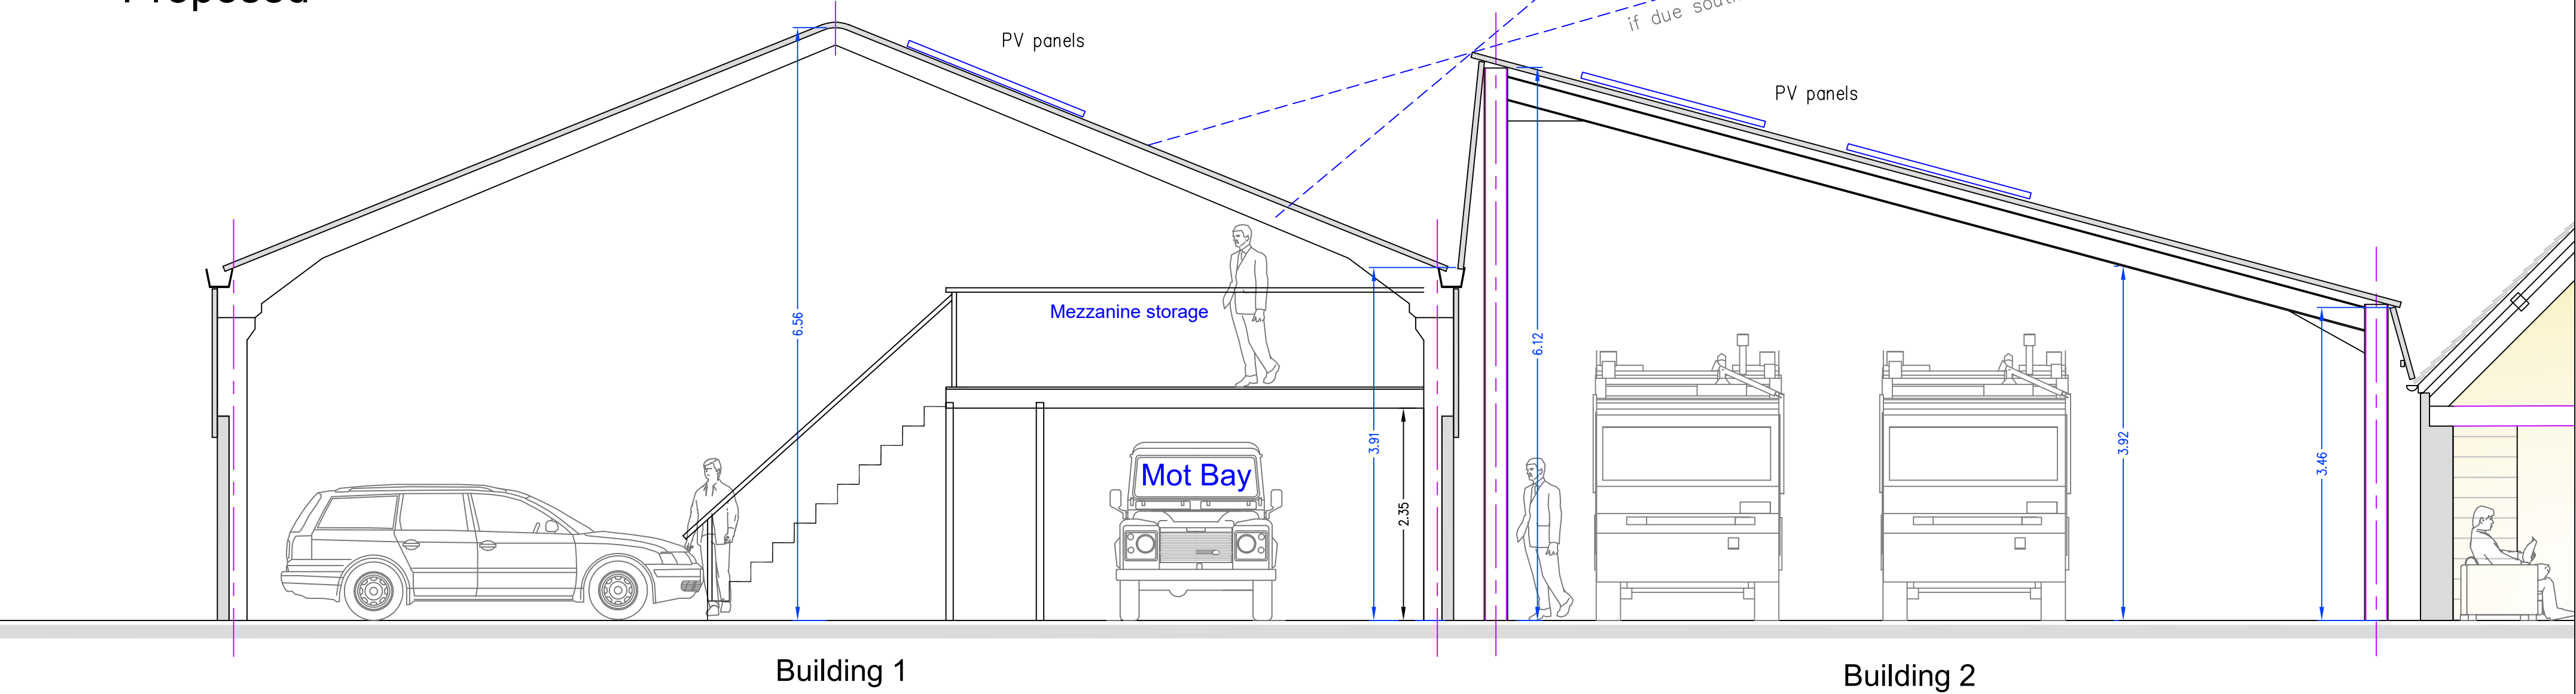

Title: Section; Buildings 1-3			Dodford Farm Dodford Lane Chippenham SN15 4DE
Drg. No.: DF 1-6	Filename: DF-1	Scale: 1:50@A2	
Issued for: Planning	Date: 21.01.25	Client: Mr&Mrs Jon Ewart	
Drawn by: Charles Board	Journeyman Draughting + Design 33 Lyefield Rd. West Cheltenham Glos. GL 53 9F7 M: 07811 739727 E:charlesboard@hotmail.co.uk		

M: 07811 739727
E: charlesboard@hotmail.co.uk