©Copyright
Prior to commencement of works on the site, the contractor should check all dimensions on the drawings and check against actual site dimensions, and report and discrepancies immediately to the Architect.

Written dimensions are to take precedence over scaled dimensions.

0 0.5 1 2 4m
SCALE 1:100

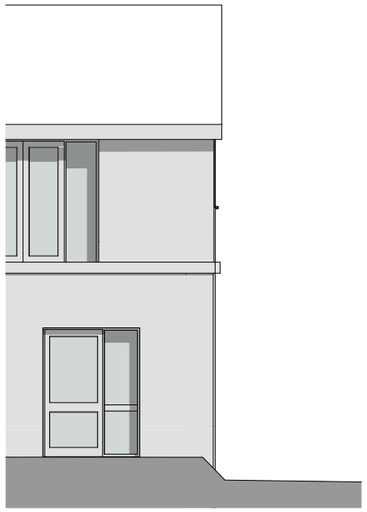

Existing East Elevation Scale 1:100

Existing South Elevation Scale 1:100

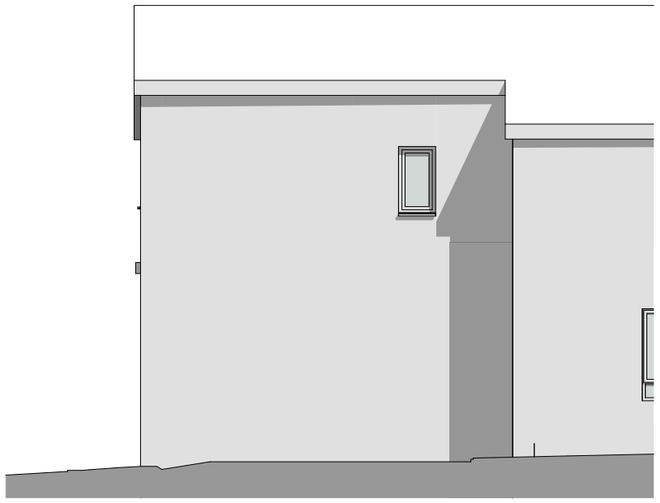

Existing North Elevation Scale 1:100

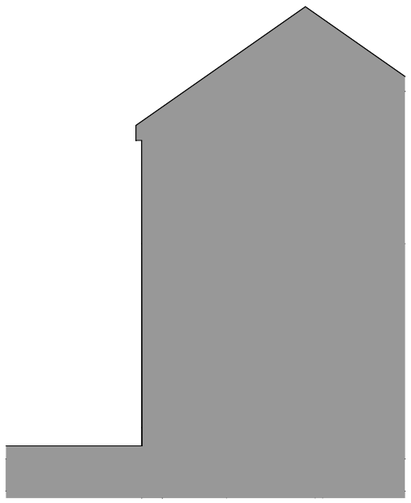

Existing West Elevation Scale 1:100

Existing West Elevation (rear bedroom extension)
Scale 1:100

Rev	Date	By	Description
01	2025.08.29	AW	First issue

noma architects
14 Guinea Street
Redcliffe, Bristol BS1 6SX
T 0117 929 2041
E mail@noma-uk.com
www.noma-uk.com

Job
Mavern House Care Home
Corsham Road, Shaw,
Melksham, SN12 8EH

Client
Welford Care

Drawing Title
Existing Fire Exist and Rear Bedroom Extension Elevations

Drawing Number

Project	Number	Revision
2595	0201	01

Purpose of Issue	Scale
Planning	1:100

Drawn	Checked	Issue Date YMD	Size
AW	SD	2025.08.29	A3

NOMA Project No	Owner	Zone	Level	Type	Role	Status
2595	Noma	00	00	00	A	00