




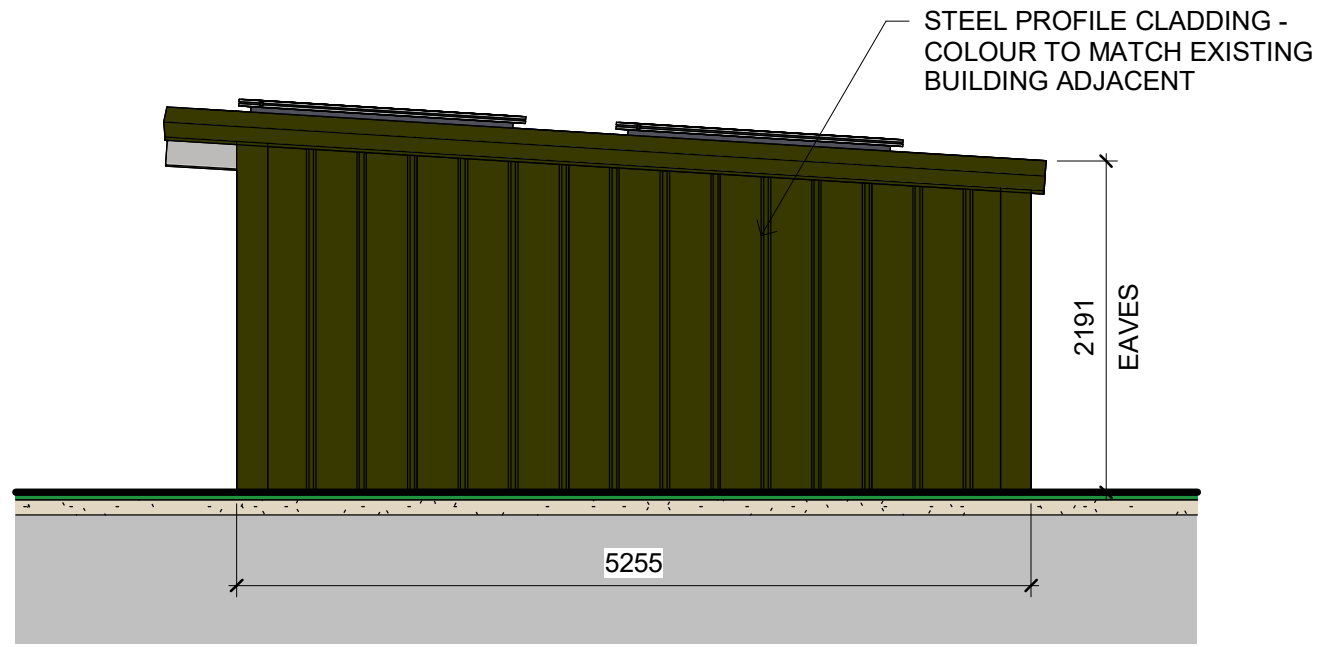


West
1 : 50

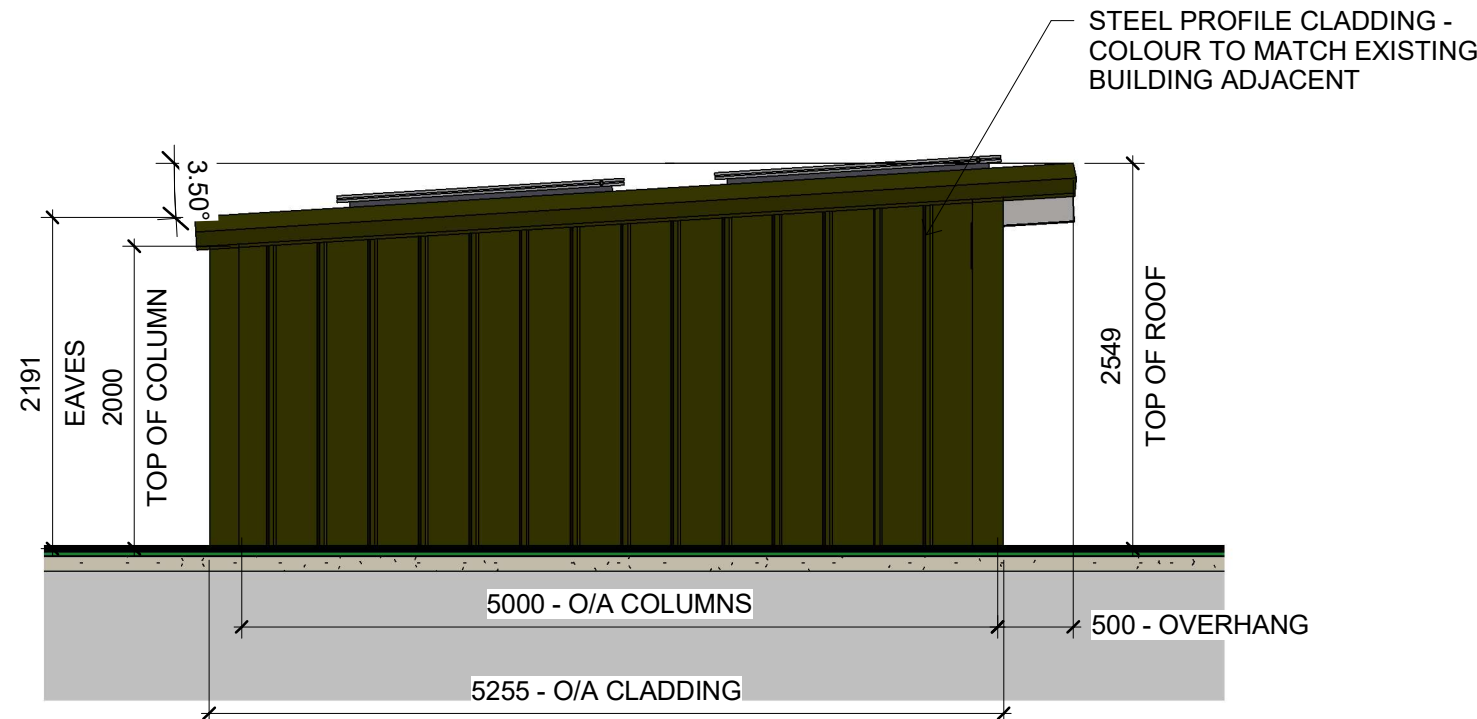


East
1 : 50

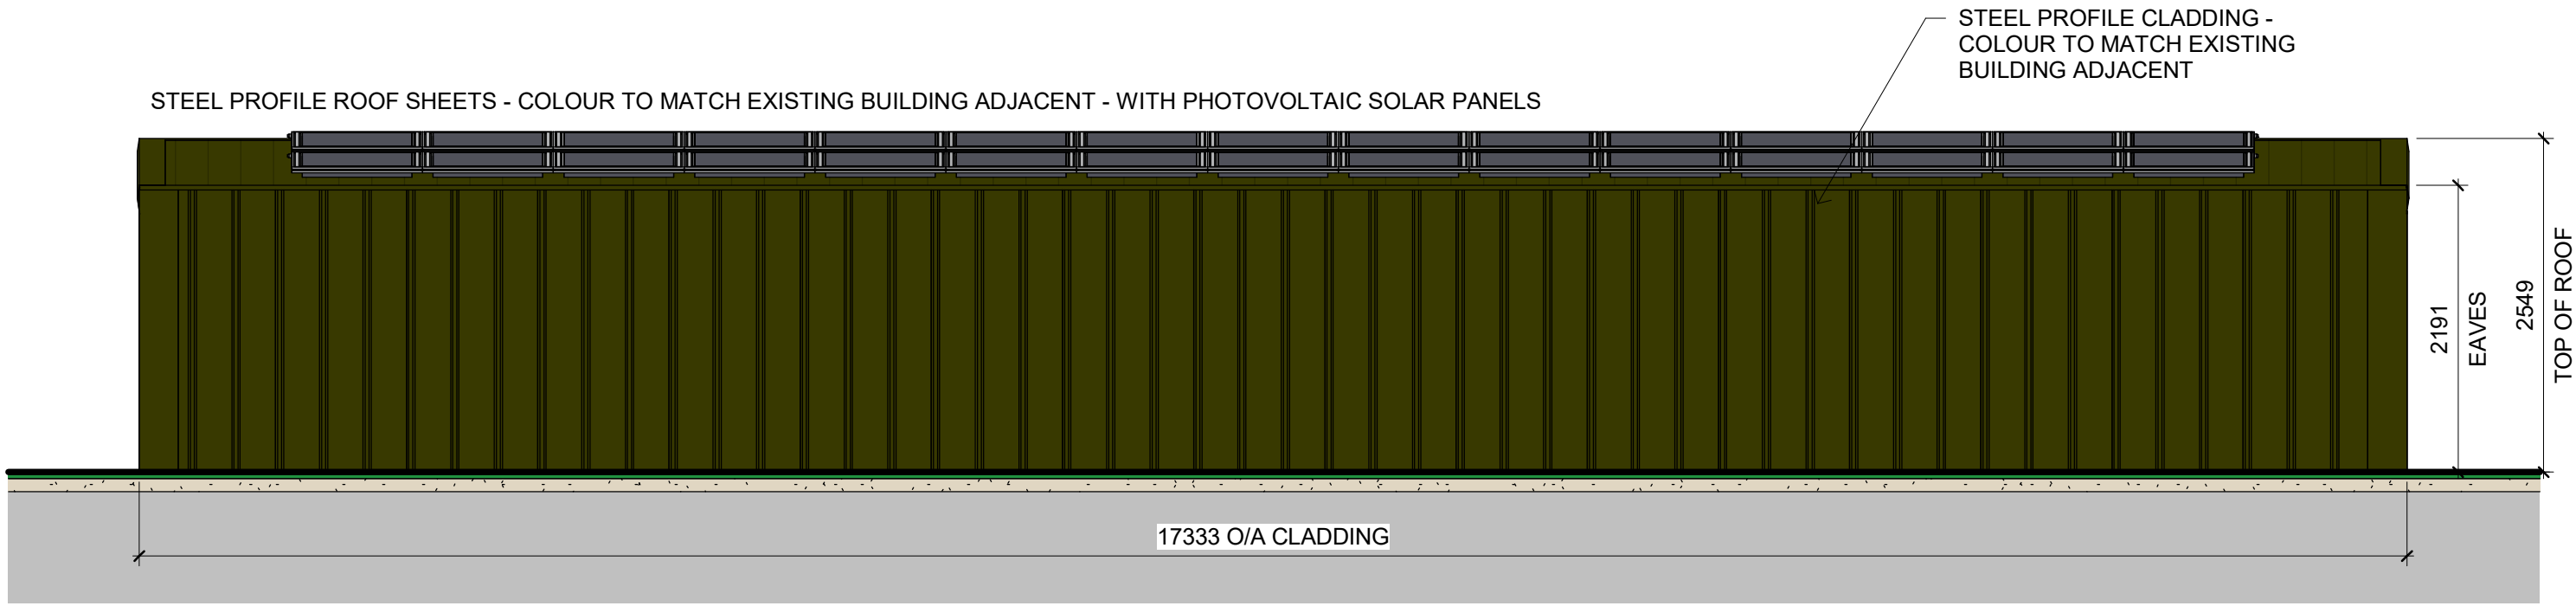


South
1 : 50

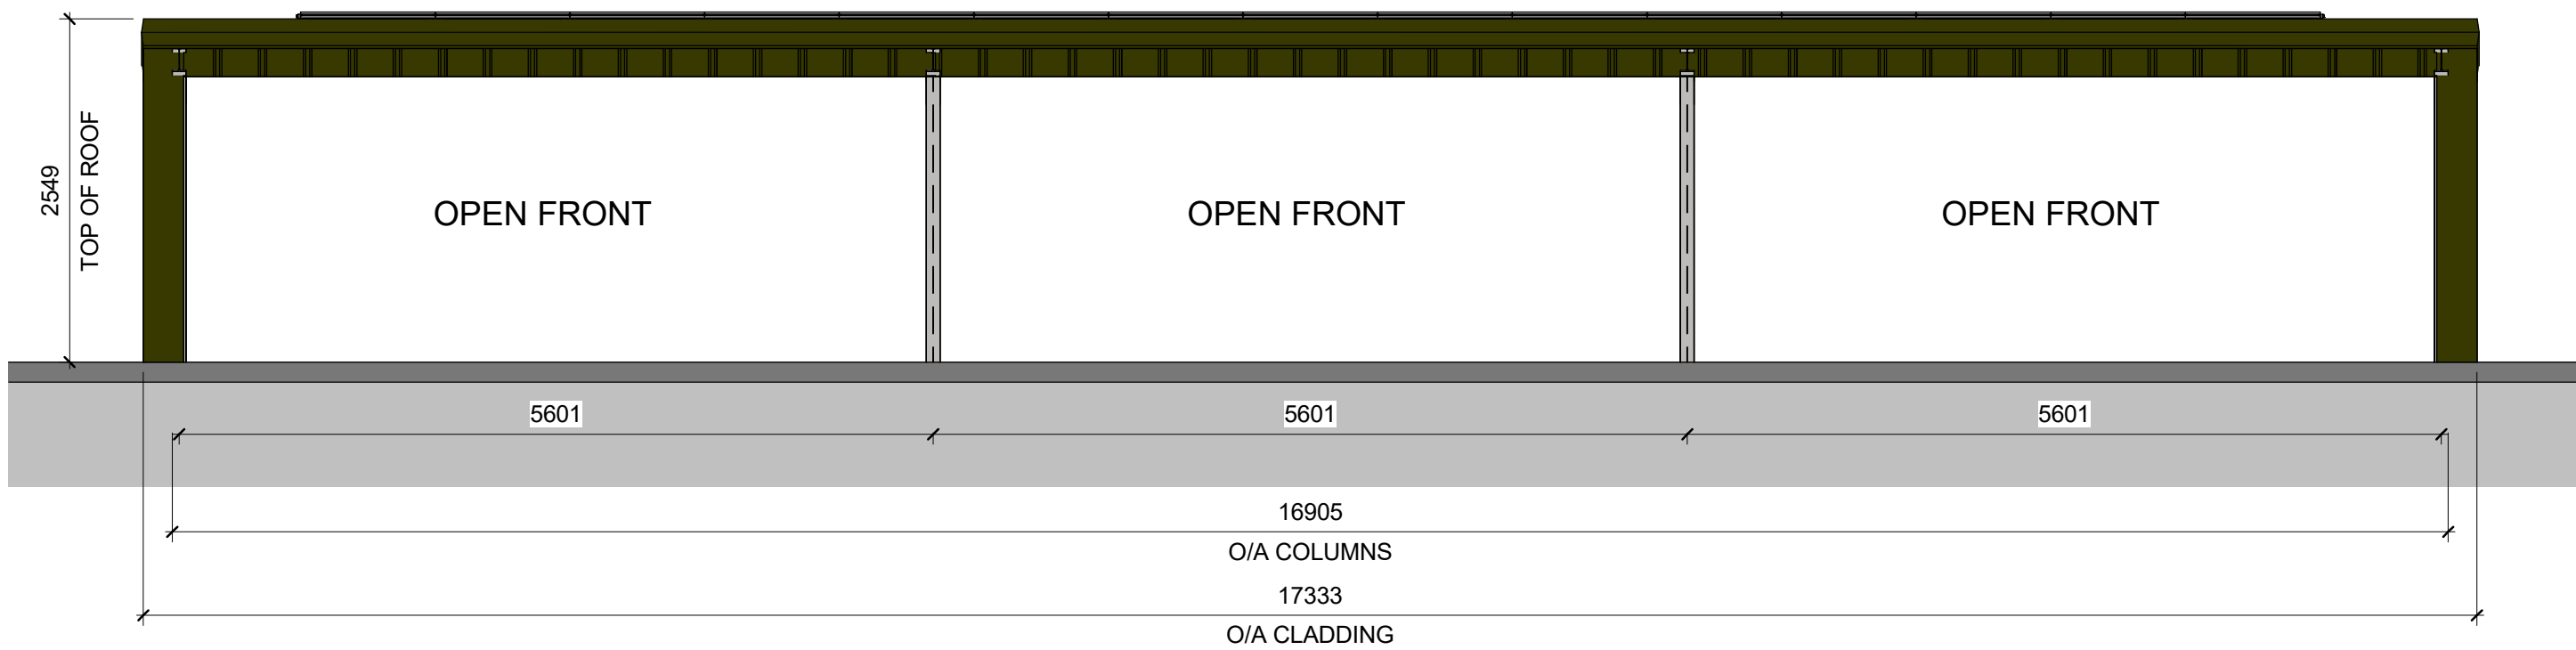


North
1 : 50

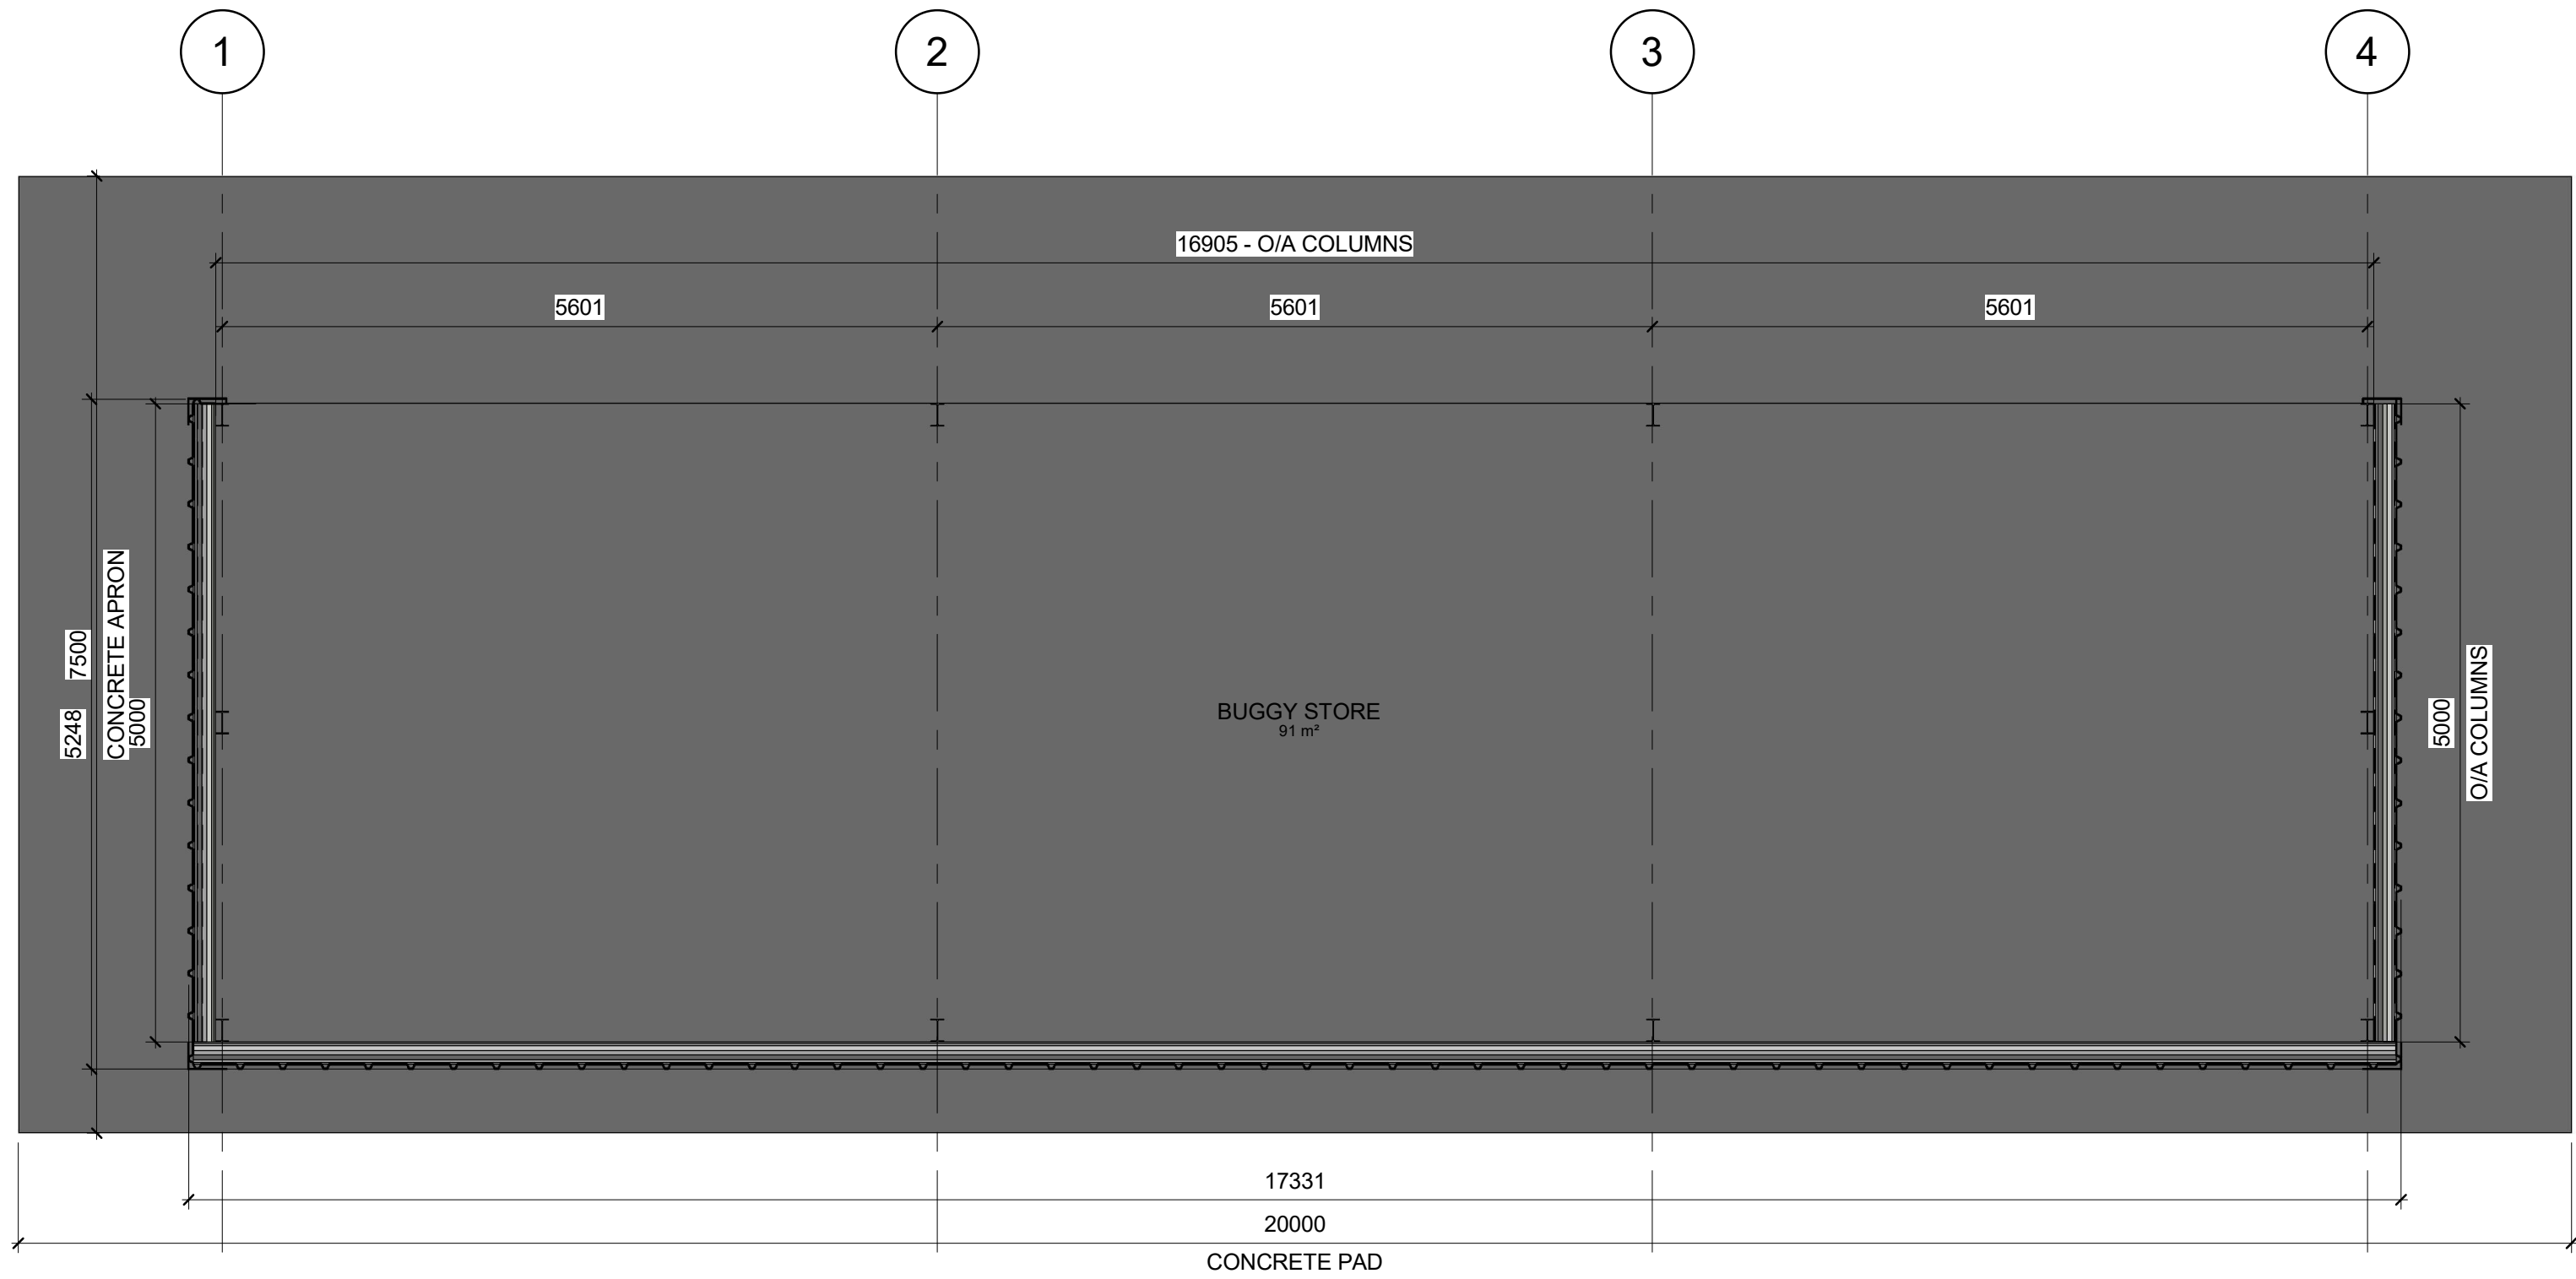



Level 1 - Ground Floor
1 : 50

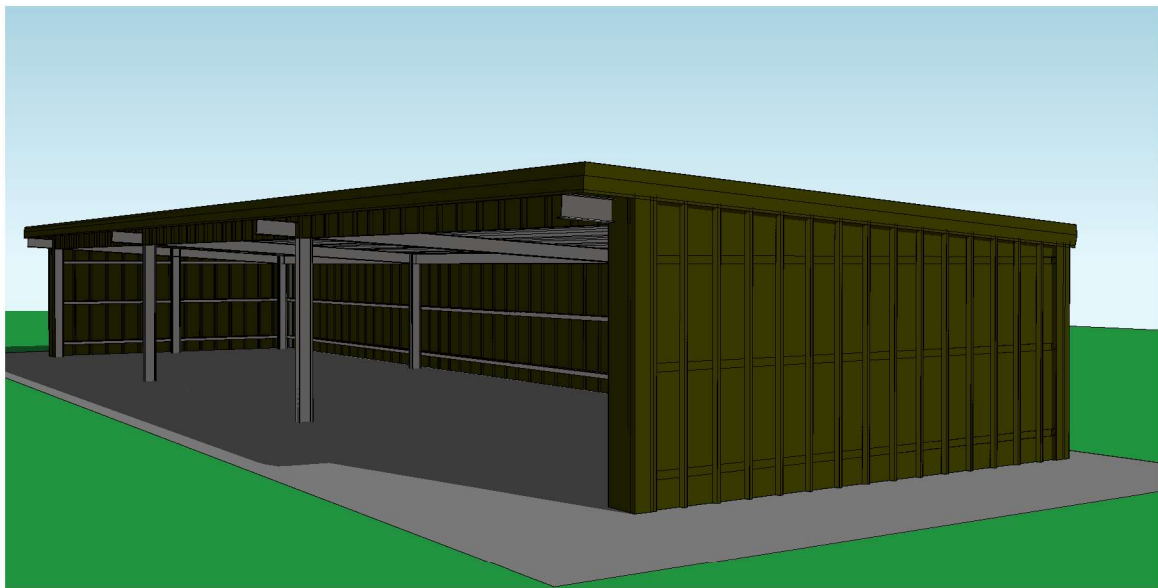

3D View 1

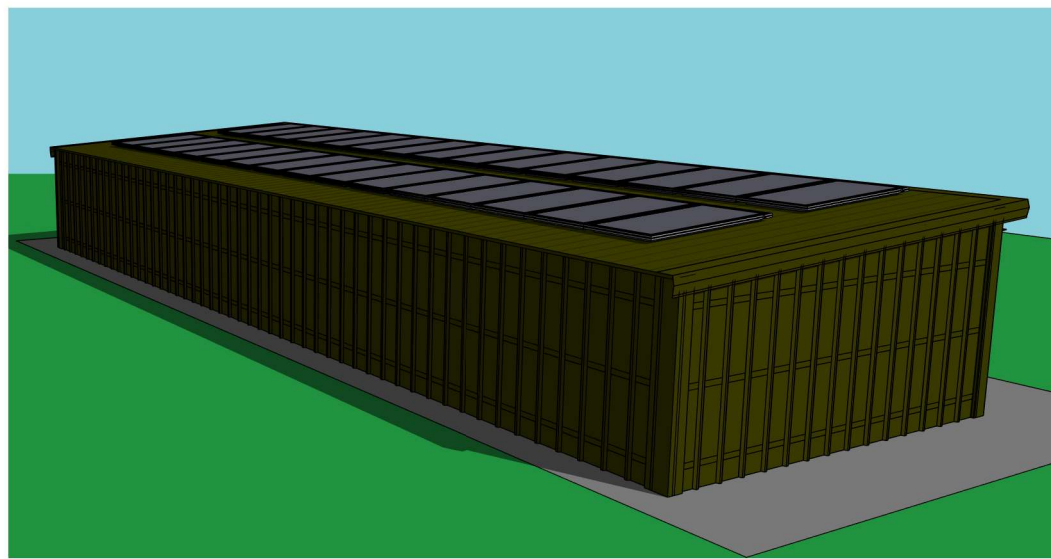

3D View 3

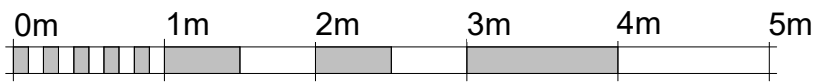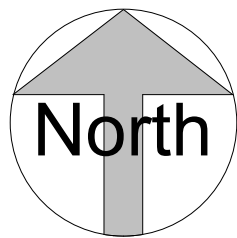

VISUAL SCALE 1:50 @ A1

Rev	Description	Date
B	Solar panels added	19.04.26

CODE	SUITABILITY DESCRIPTION
STATUS	PURPOSE OF ISSUE PLANNING DESIGN

CJB DRAUGHTING
EMAIL: BRYDGES.CALLUM@GMAIL.COM
TEL: 07360 856131

PROJECT
NEW BUGGY STORE

TITLE
PROPOSED PLAN & ELEVATIONS

CLIENT
OGBOURNE GOLF CLUB

DRAWN BY CJB	CHECKED BY -	DATE 25-01-26
SCALE (@ A1) 1 : 50	PROJECT NUMBER 004-01	
DRAWING NUMBER 01	REV B	