


SCALEBAR - SCALE 1:50 - ORIGINAL PAPER SIZE A3

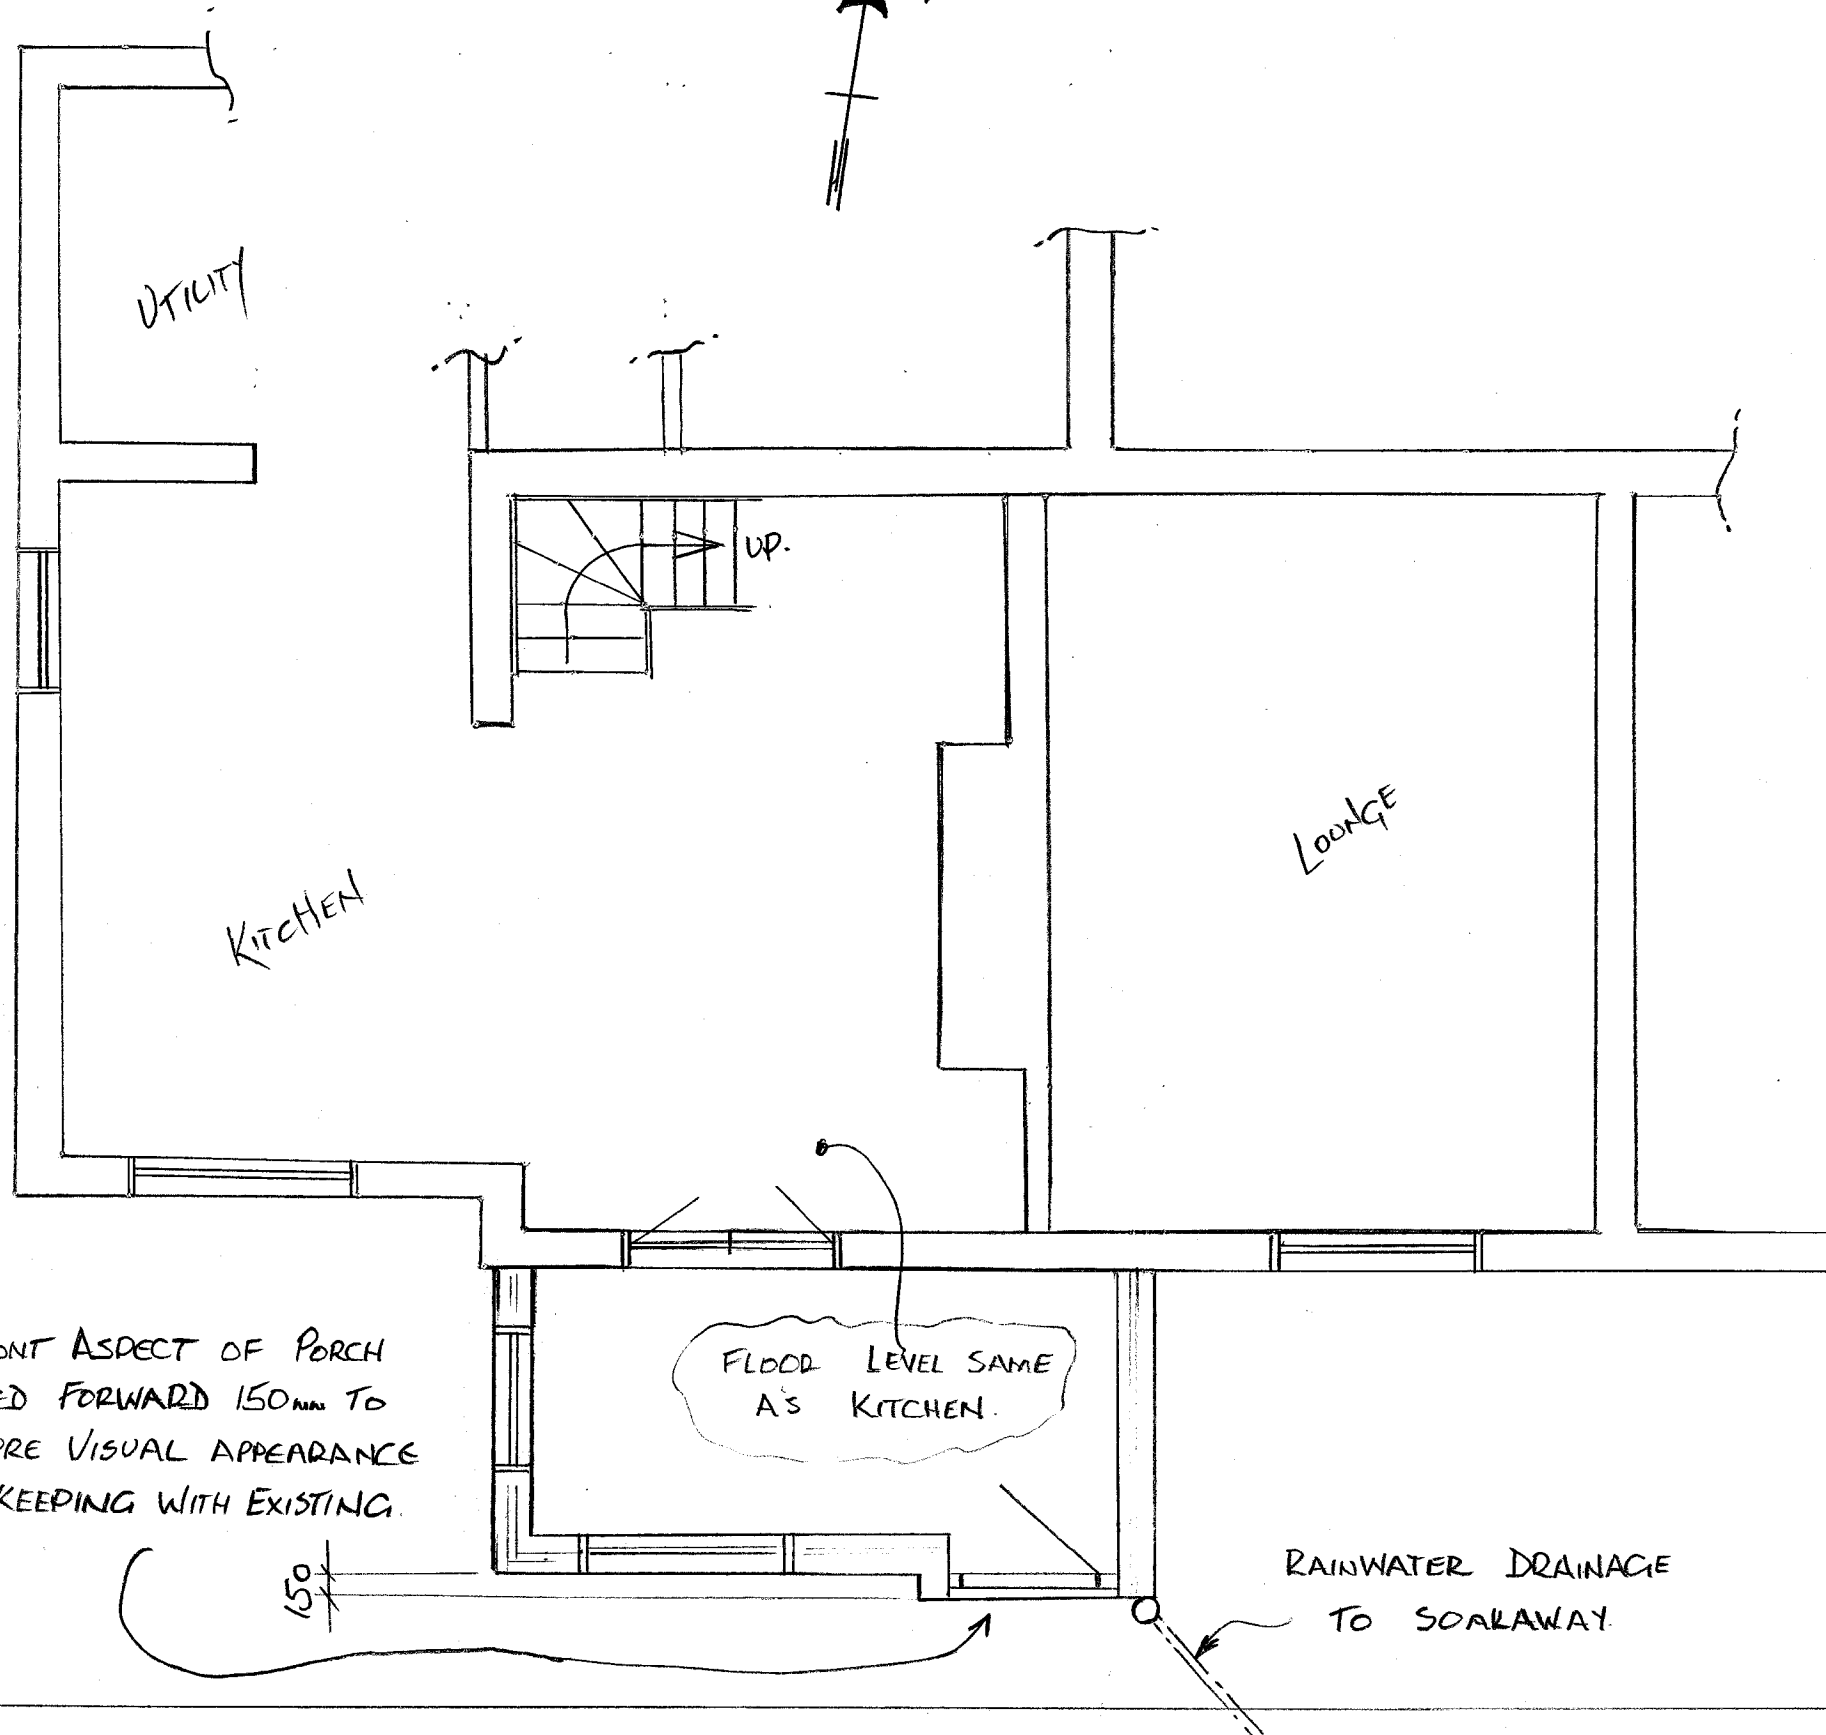

FRONT ASPECT OF PORCH
MOVED FORWARD 150mm TO
ENSURE VISUAL APPEARANCE
IN KEEPING WITH EXISTING.

FLOOR LEVEL SAME
AS KITCHEN.

RAINWATER DRAINAGE
TO SOAKAWAY.

SS2 C

PROPOSED GROUND FLOOR

SCALE 1:50

FEB 2026

DB.