




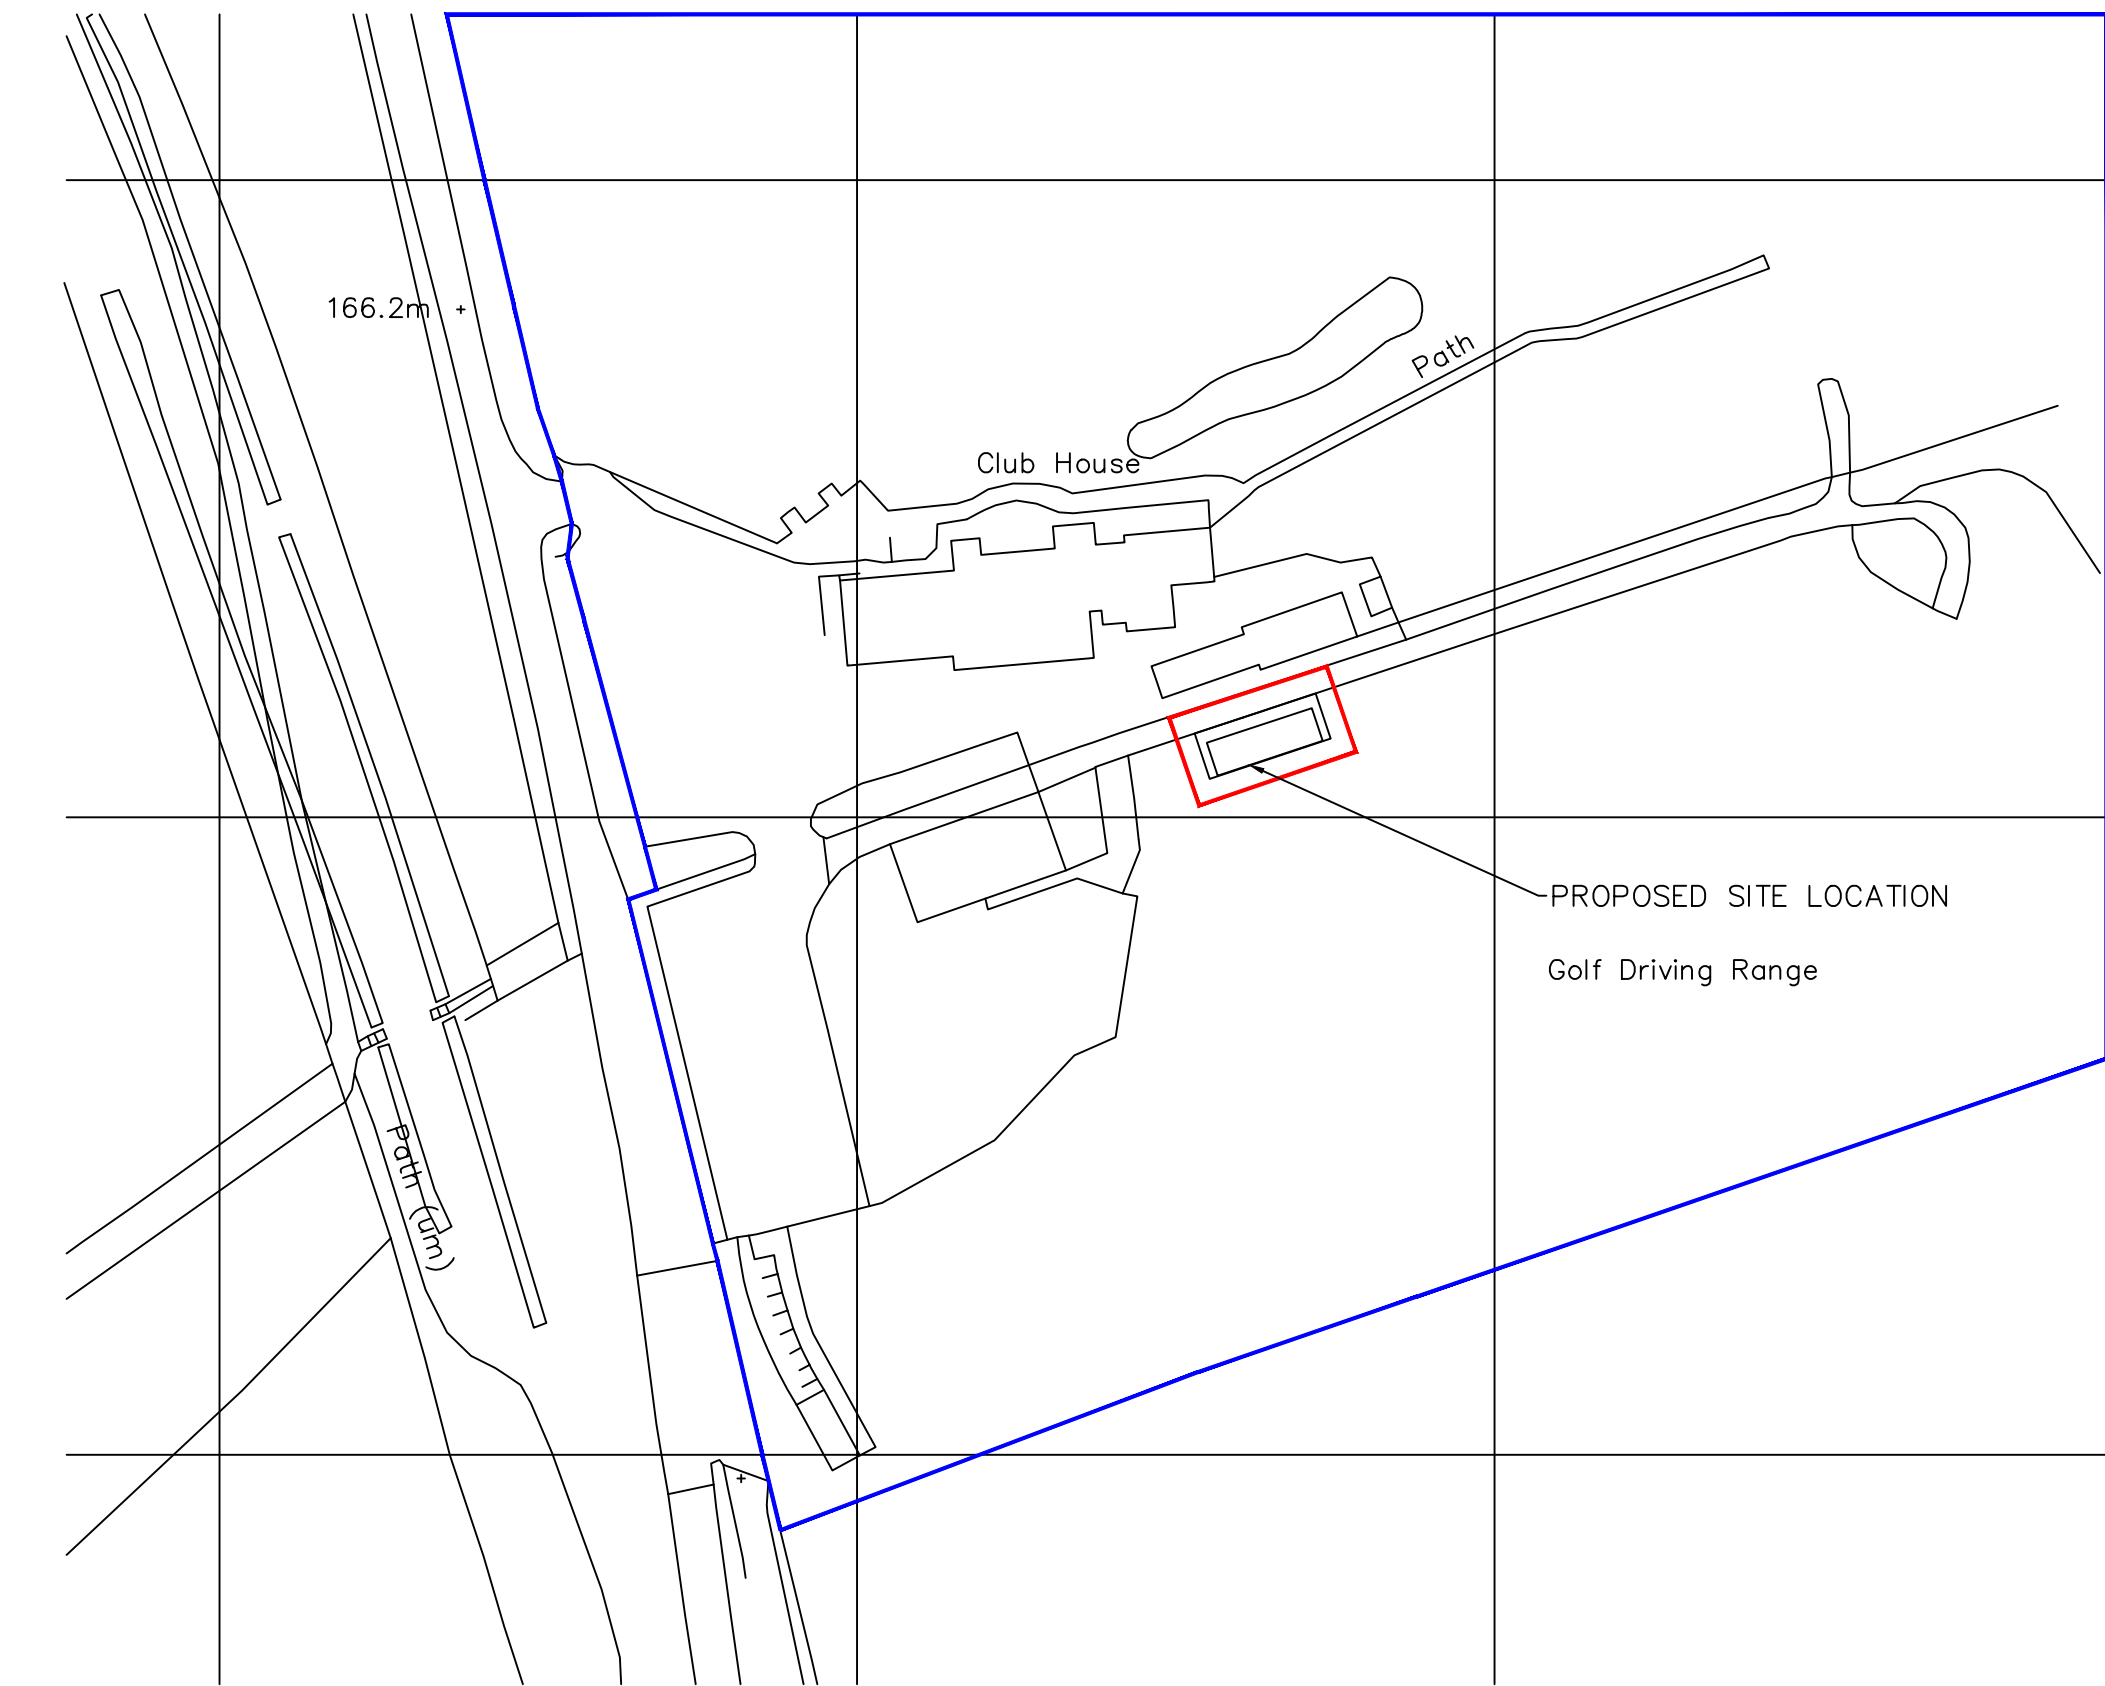

Ordnance Survey (c) Crown Copyright 2026. All rights reserved. Licence number 100022432

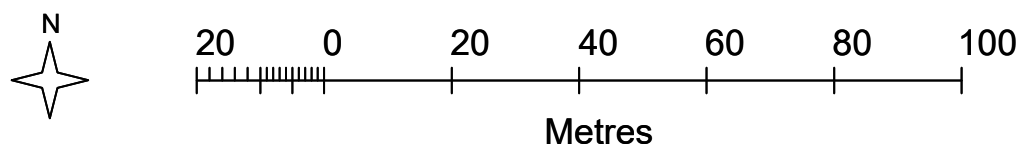

PROPOSED SITE LOCATION PLAN – 1:1250

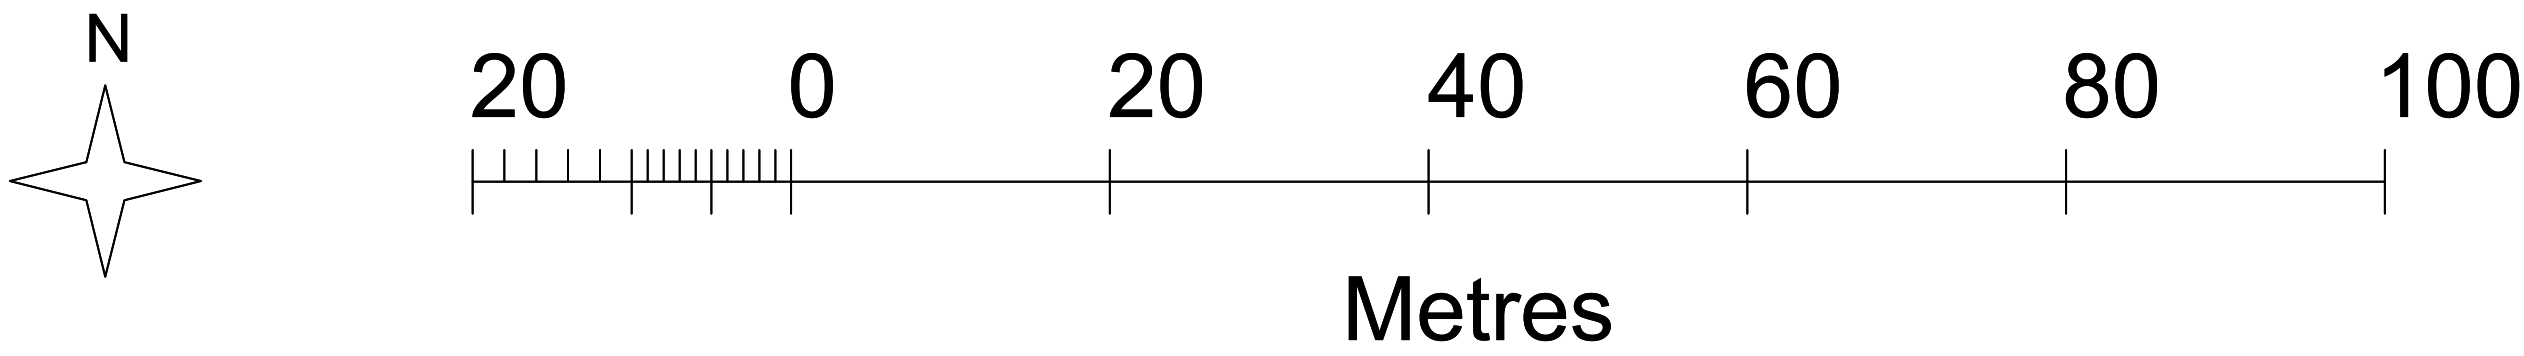

PROPOSED BLOCK PLAN – 1:500

Rev	Description	Date
B	RED LINE AMENDED	16/08/26

CODE	SUITABILITY DESCRIPTION
-	-
STATUS	PURPOSE OF ISSUE
-	PLANNING

CJB DRAUGHTING
EMAIL: BRYDGES.CALLUM@GMAIL.COM
TEL: 07360 856131

PROJECT

Ogbourne Dows Golf Club

TITLE

Proposed Location & Block Plan

CLIENT

Ogbourne Downs Golf Club

DRAWN BY CJB	CHECKED BY -	DATE 08/02/26
SCALE (@ A1) 1 : 100	PROJECT NUMBER 004-00	
DRAWING NUMBER SHEET 01 - PROPOSED LOCATION/BLOCK PLAN		REV B