

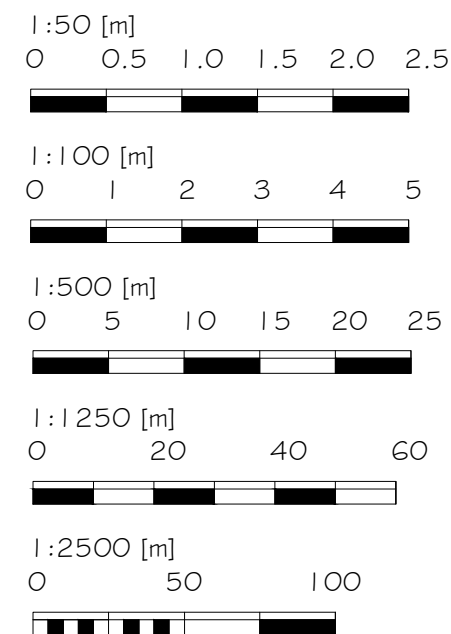
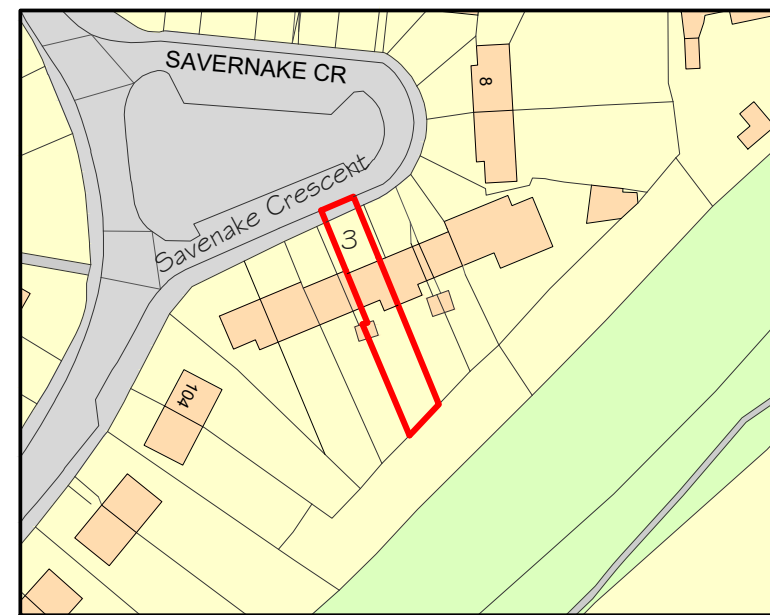
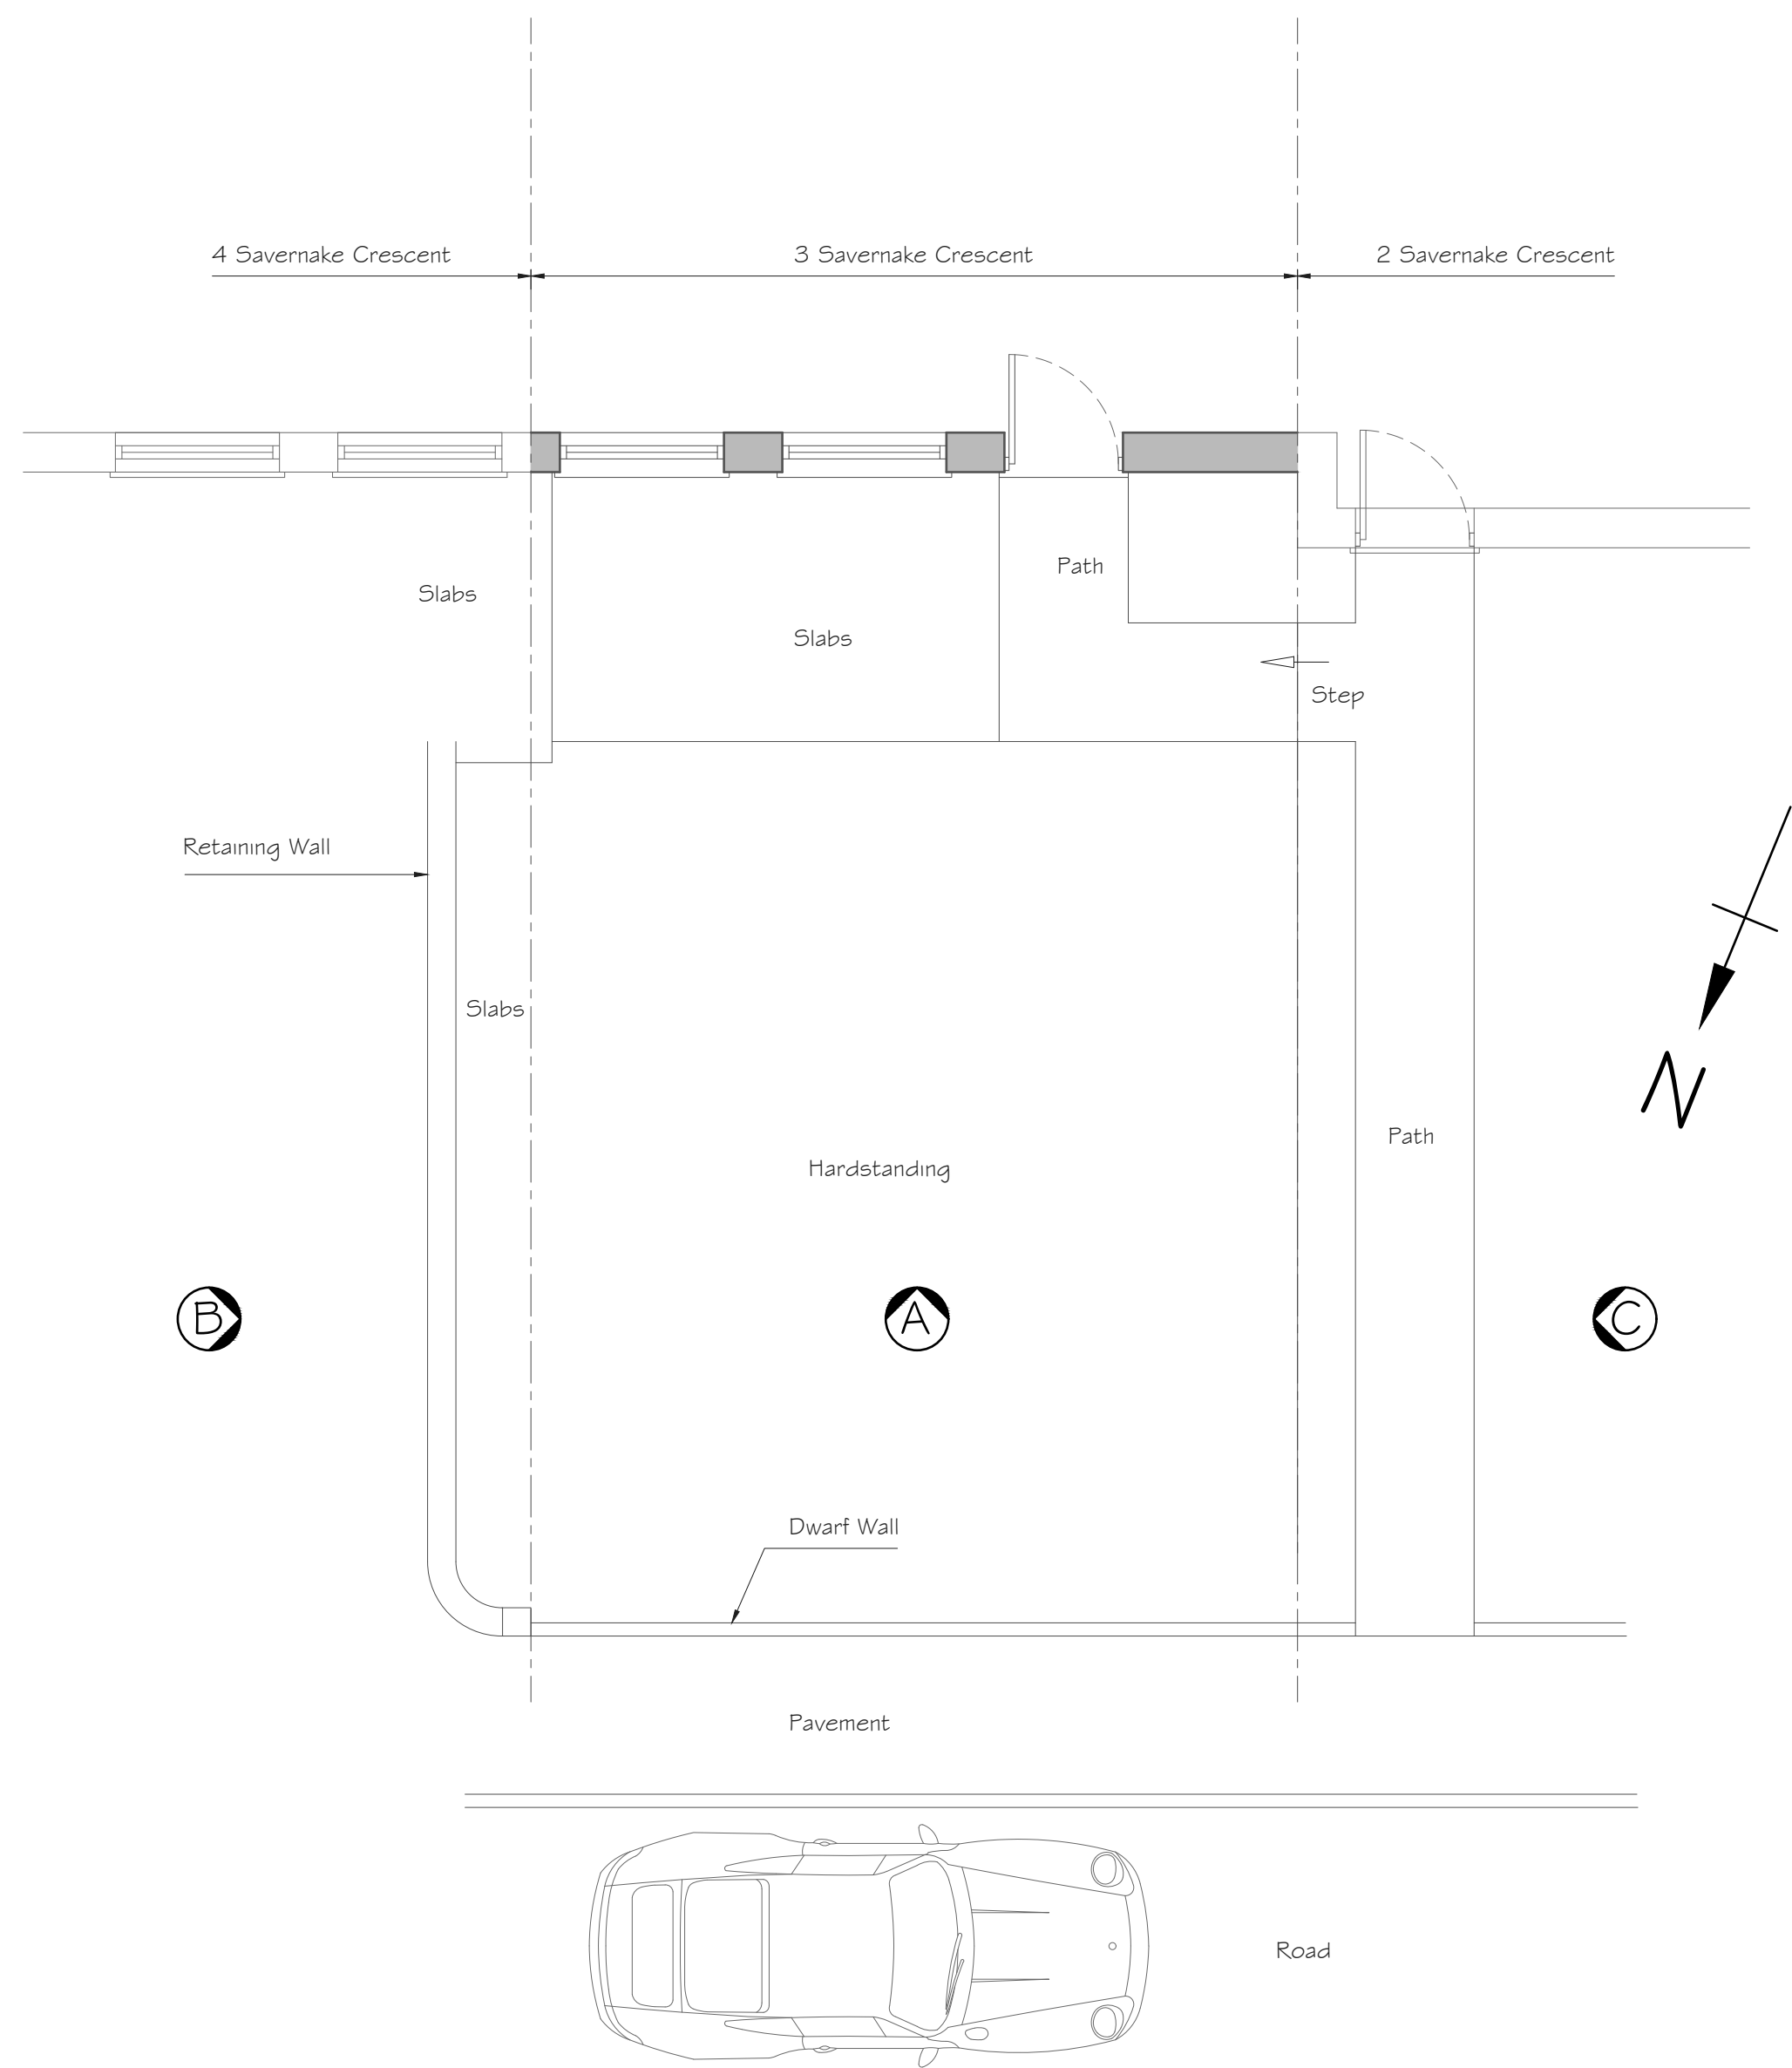


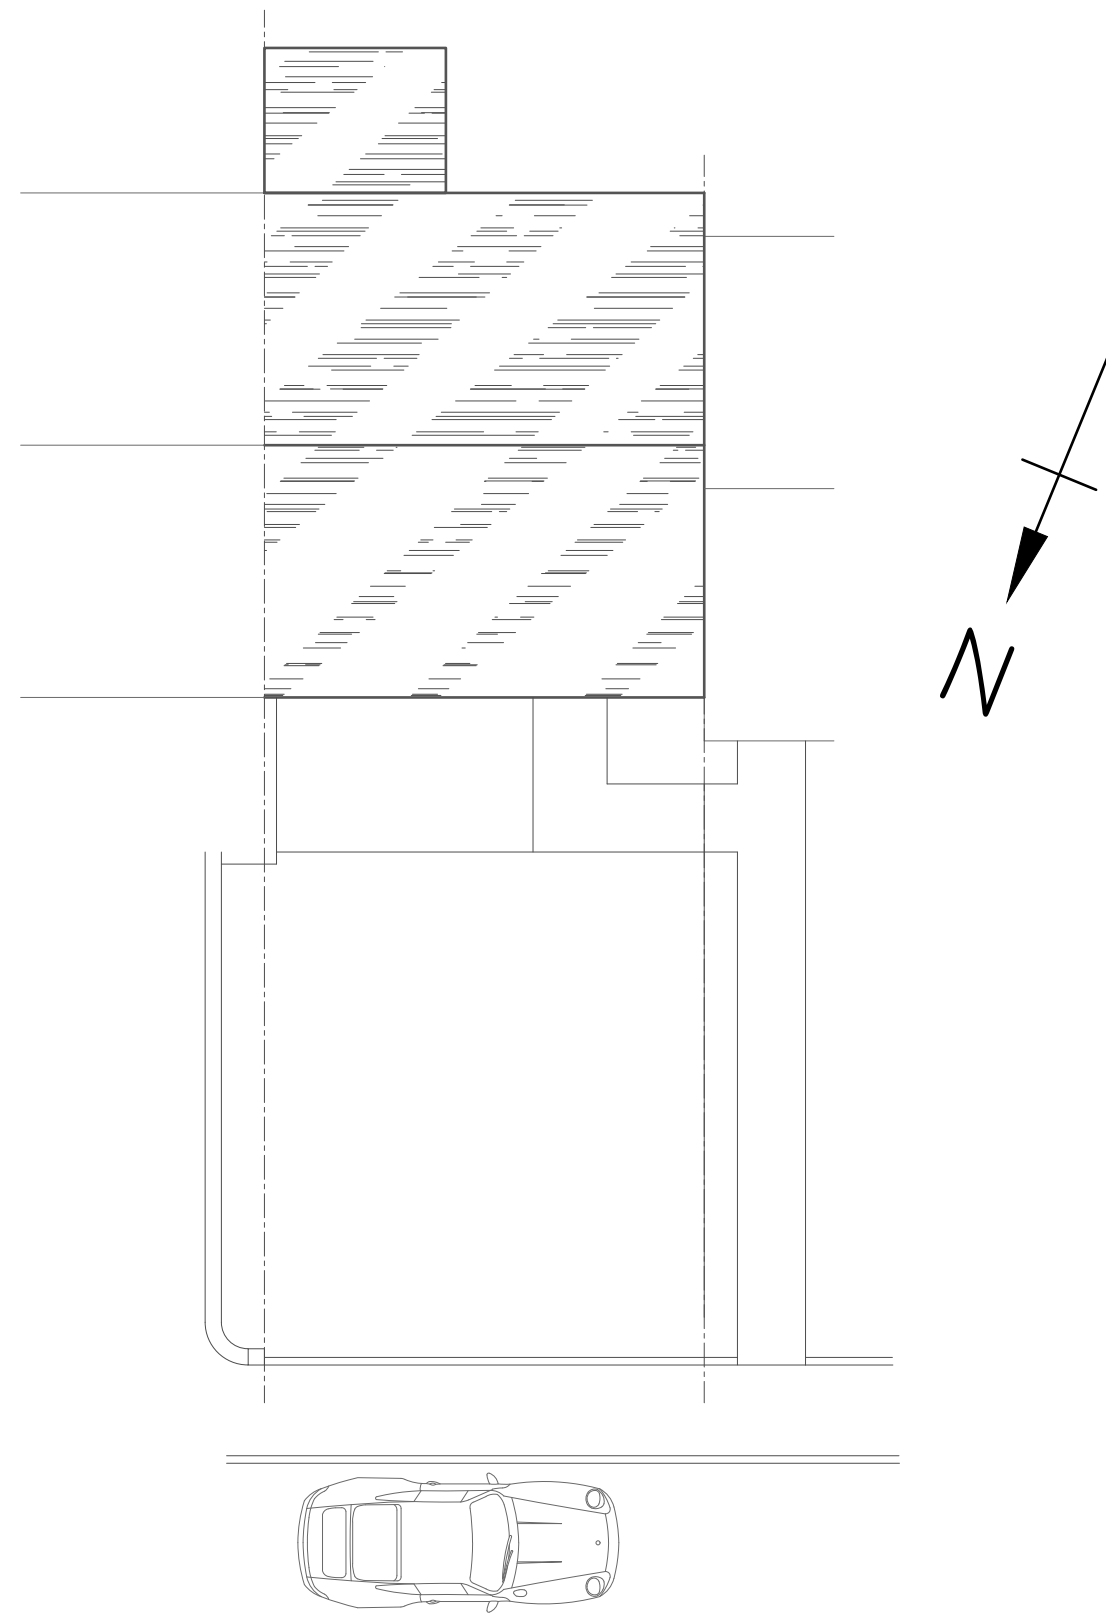

Alex Dawson
www.addraughting.co.uk
alex@addraughting.co.uk
01672 511412
07791 341698

59 Barrow Close
Marlborough
Wiltshire
SN8 2BE

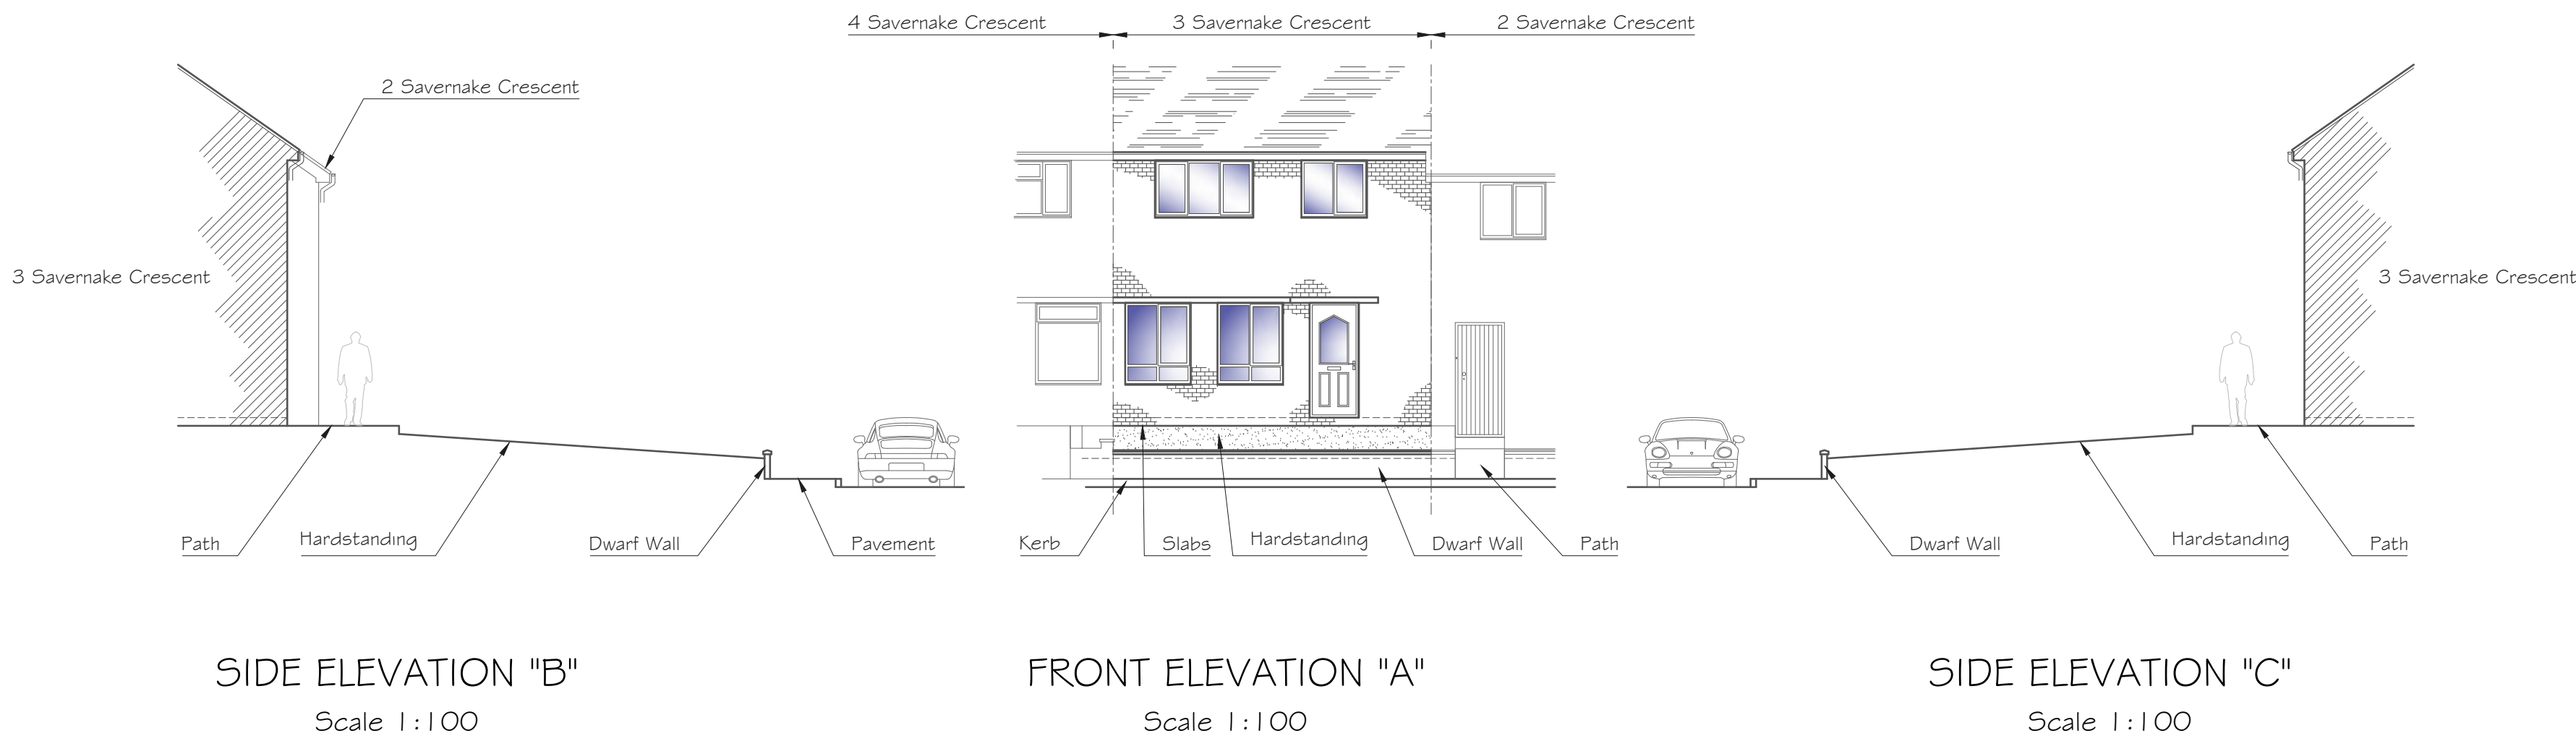

Client

PHOEBE LEADER

Job Title

PARKING AT:
3 SAVERNAKE CRESCENT,
MARLBOROUGH,
WILTSHIRE,
SN8 4BJ.

Drawing Title

EXISTING ELEVATIONS AND PLANS

Scale

A5 SHOWN

Date

25/07/2026

Drawn

AD

Drawing No.

1663-01

Rev

A