

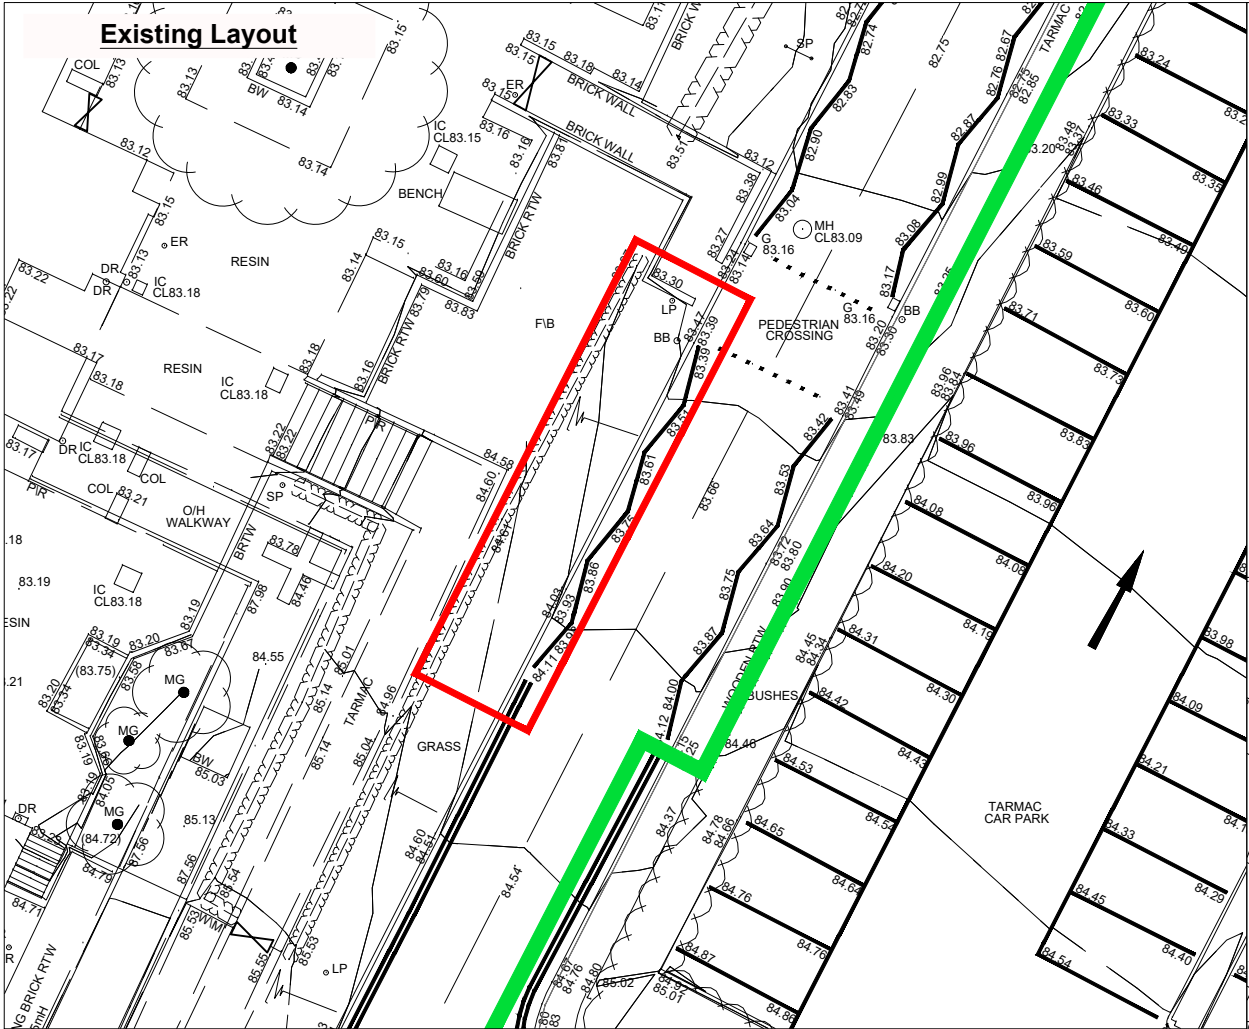
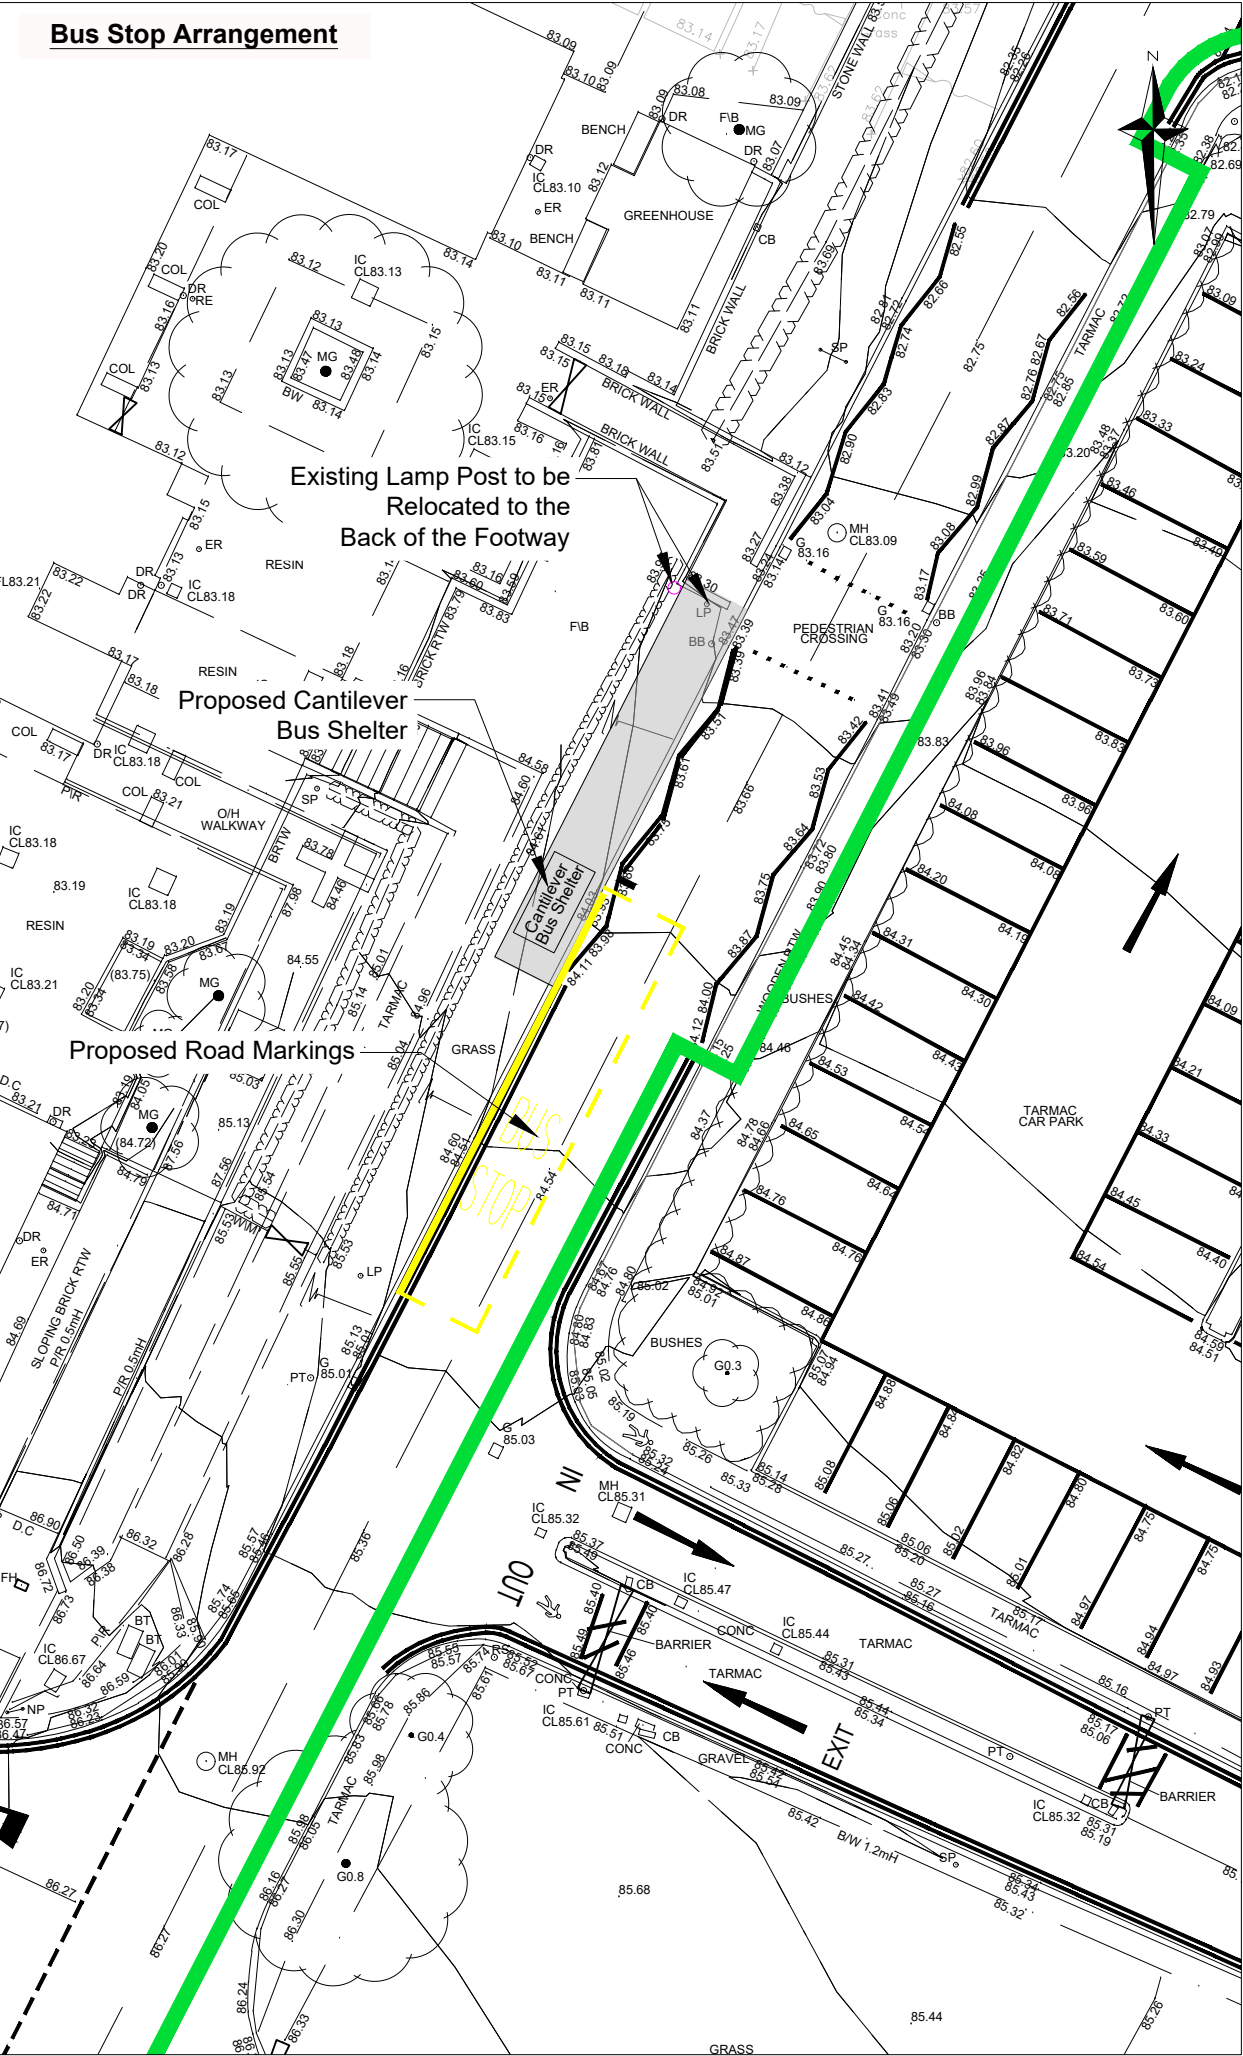


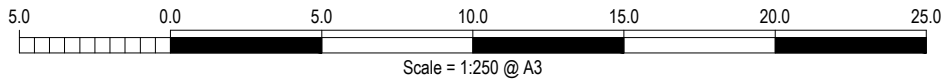

Footway Construction Build Up

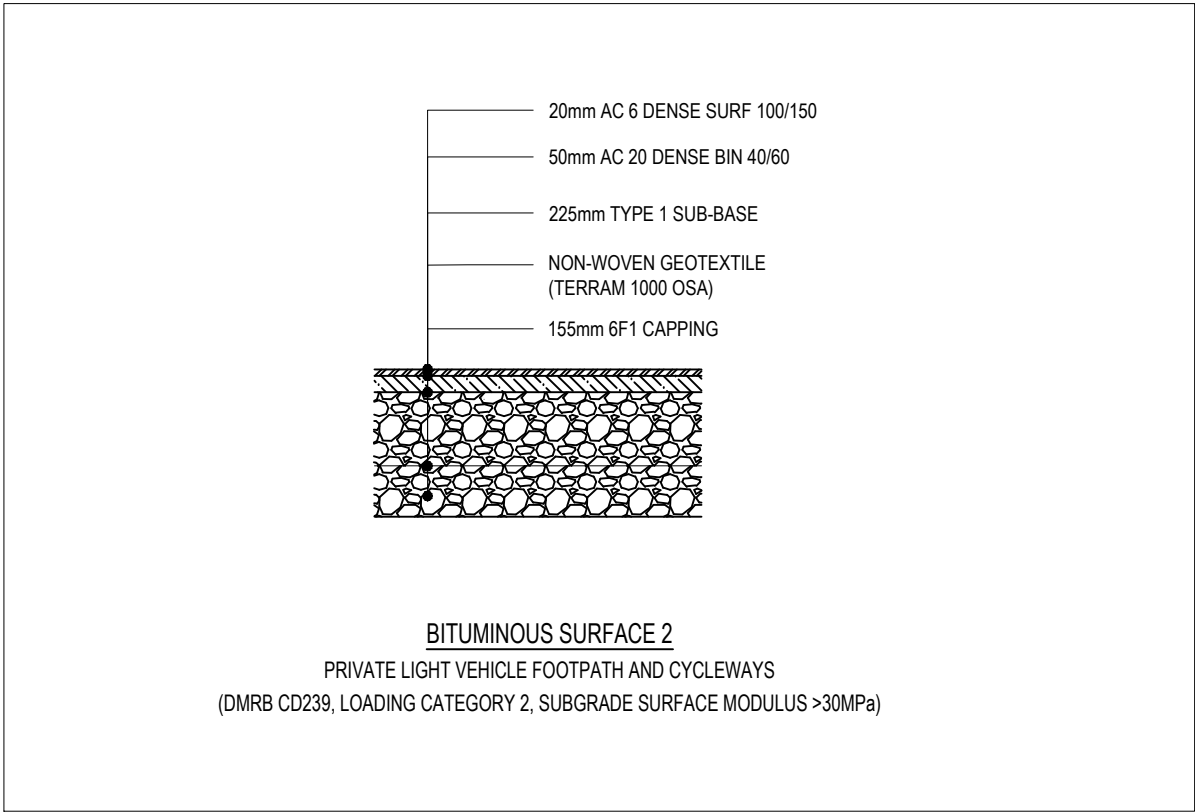

GENERAL NOTES

1. THE CONTENT OF THIS DRAWING IS FOR INDICATIVE INFORMATION ONLY AND NOT SUITABLE FOR CONSTRUCTION PURPOSES
2. THIS DRAWING IS TO BE READ IN CONJUNCTION WITH ALL RELEVANT ARCHITECTS AND ENGINEERS DRAWINGS AND SPECIFICATIONS.
3. DO NOT SCALE THIS DRAWING. ANY AMBIGUITIES, OMISSIONS AND ERRORS ON DRAWINGS SHALL BE BROUGHT TO THE ENGINEERS ATTENTION IMMEDIATELY. ALL DIMENSIONS MUST BE CHECKED / VERIFIED ON SITE.
4. ALL DIMENSIONS ARE IN METRES UNLESS NOTED OTHERWISE.
5. FOR SPECIFIC NOTES REFER TO DRAWING.

SOURCE: Topographical Survey & SLR Drawing
407.065120.00001_PD10_Proposed Bus Stop Arrangement

KEY

- RED LINE BOUNDARY
- DASH APPLICATION BOUNDARY
- PROPOSED LAMP POST RELOCATION

NOTES:

BUS SHELTER DESIGN PROVIDED BY SLR (Drawing Ref: 407.065120.00001_PD10_Proposed Bus Stop Arrangement)

P02	FINAL ISSUE FOR PLANNING	17/08/26	DI	BD
P01	ISSUE FOR PLANNING.	07/08/26	DI	BD
Rev:	Description:	Date:	By:	Chkd:

Curtins | Building a better future

Curtins Consulting Ltd
40 Compton Street, London, EC1V 0AP
t: 020 7324 2240 f: 020 7324 2241
e: london@curtins.com www.curtins.com

Civils & Structures • Transport Planning • Environmental • Infrastructure • Geotechnical • Conservation & Heritage • Principal Designer
Birmingham • Bristol • Cambridge • Cardiff • Douglas • Dublin • Edinburgh • Glasgow • Kentish • Liverpool • London • Manchester • Nottingham

Status:

PLANNING

Project:

**SALISBURY DISTRICT HOSPITAL
WESTERN CAR PARK**

Drg Title:

**PROPOSED BUS STOP
ARRANGEMENT**

Scale: 1:250 Size: A3 First Issue: 07/08/2026 Drawn: DI Checked: BD

Drg No: 89865-CUR-00-XX-DR-TP-06004 Rev: P02