


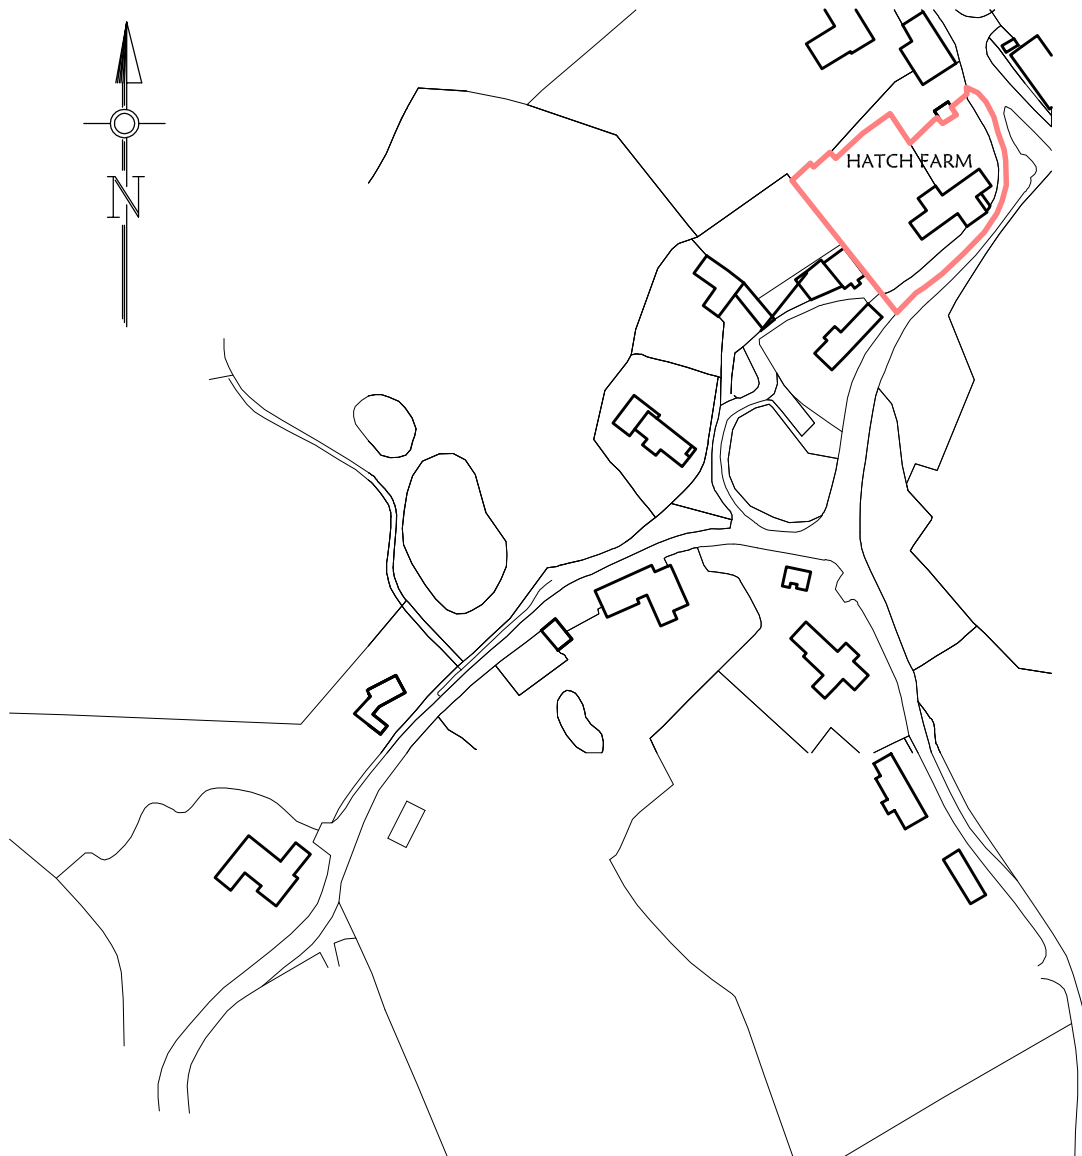

LOCATION PLAN 1:2500



SCALEBAR 1:2500

Project:

HATCH FARM
EAST HATCH

Drawing Title:

LOCATION PLAN

Client:

MRS FLOWER

Singleton Design

32 Castle Street, Newtown
Tisbury, Wiltshire, SP3 6SN

Tel. 01747 445045
e: singleton.design@btinternet.com

Scale: 1:2500 @ A4

Drg No: P877/01

Rev: