


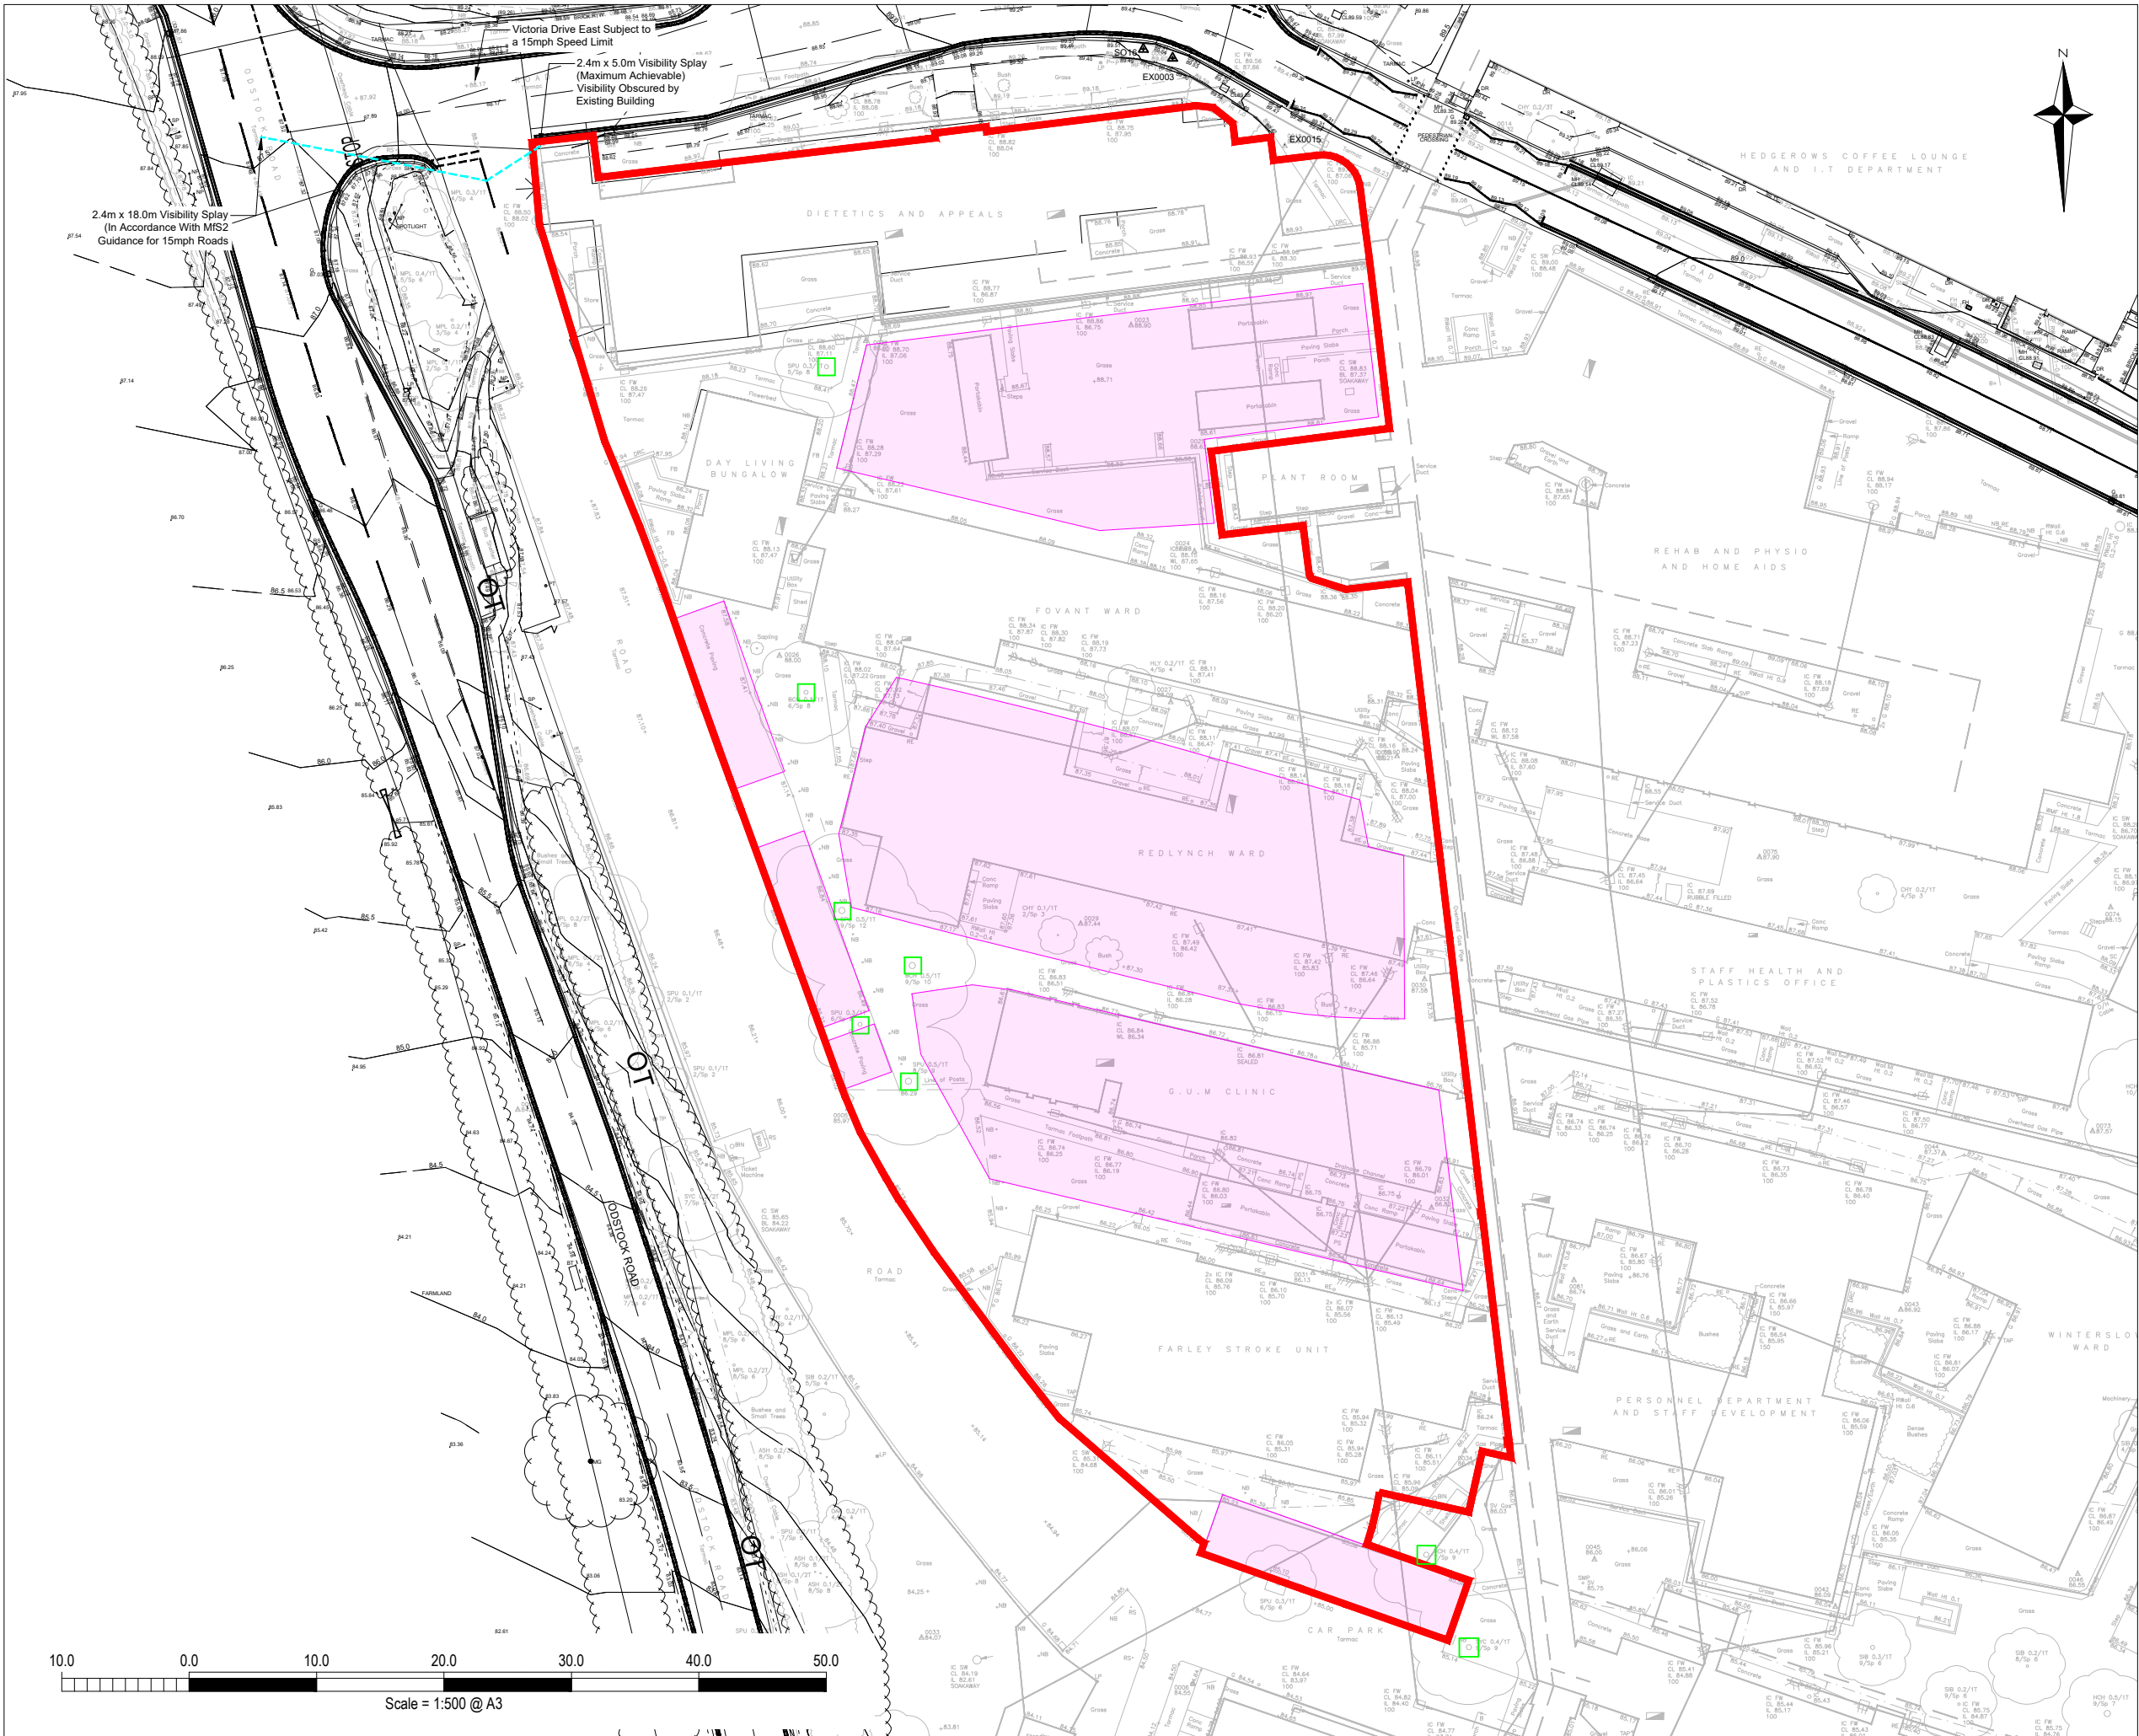

GENERAL NOTES

1. THE CONTENT OF THIS DRAWING IS FOR INDICATIVE INFORMATION ONLY AND NOT SUITABLE FOR CONSTRUCTION PURPOSES
2. THIS DRAWING IS TO BE READ IN CONJUNCTION WITH ALL RELEVANT ARCHITECTS AND ENGINEERS DRAWINGS AND SPECIFICATIONS.
3. DO NOT SCALE THIS DRAWING. ANY AMBIGUITIES, OMISSIONS AND ERRORS ON DRAWINGS SHALL BE BROUGHT TO THE ENGINEERS ATTENTION IMMEDIATELY. ALL DIMENSIONS MUST BE CHECKED / VERIFIED ON SITE.
4. ALL DIMENSIONS ARE IN METRES UNLESS NOTED OTHERWISE.
5. FOR SPECIFIC NOTES REFER TO DRAWING.

SOURCE: Topographical Survey

KEY

- RED LINE BOUNDARY
- VISIBILITY SPY (17.0m)
- EXISTING CAR PARKING AREA
- EXISTING TREES (0.5M OFFSET FROM TRUNK OF TREE)

NOTES

- EXISTING PARKING AREAS ACCOMMODATE APPROXIMATELY 114 PARKING SPACES

THE TOPOGRAPHICAL SURVEY DOES NOT REFLECT THE CURRENT SITE CONDITIONS, AS DEMOLITION HAS TAKEN PLACE SINCE THE SURVEY WAS UNDERTAKEN. EXISTING CAR PARKING SPACES HAVE BEEN PLOTTED BASED ON SITE MEASUREMENTS AND OBSERVATIONS.

P02	FINAL ISSUE FOR PLANNING	17/08/26	DI	BD
P01	ISSUE FOR PLANNING.	07/08/26	DI	MW
Rev:	Description:	Date:	By:	Chkd:

Curtins

Building a better future

Curtins Consulting Ltd
40 Compton Street, London, EC1V 0AP
t: 020 7324 2240 f: 020 7324 2241
e: london@curtins.com www.curtins.com

Civils & Structures • Transport Planning • Environmental • Infrastructure • Geotechnical • Conservation & Heritage • Principal Designer
Birmingham • Bristol • Cambridge • Cardiff • Douglas • Dublin • Edinburgh • Glasgow • Kentish • Leeds • Liverpool • London • Manchester • Nottingham

Status: **PLANNING**

Project: **SALISBURY DISTRICT HOSPITAL
WESTERN CAR PARK**

Drg Title: **EXISTING LAYOUT**

Scale:	Size:	First Issue:	Drawn:	Checked:
1:500	A3	07/08/2026	DI	MW

Drg No: 89865-CUR-00-XX-DR-TP-06002
Rev: P02