




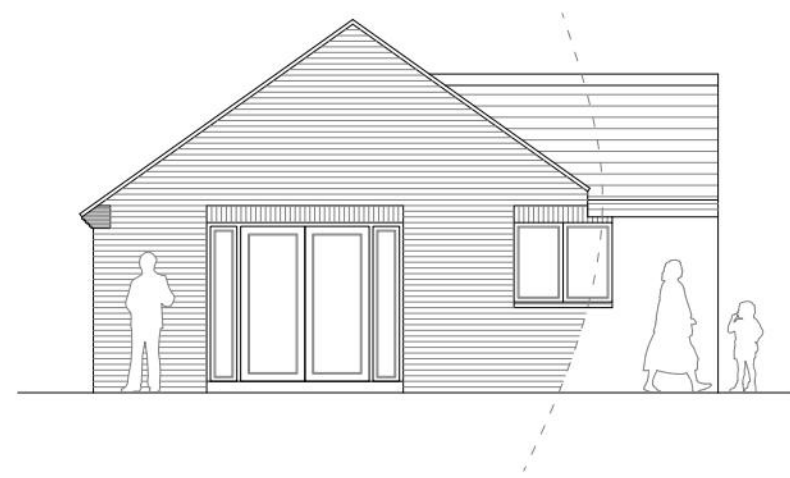


**Rear Elevation**  
*As Existing*

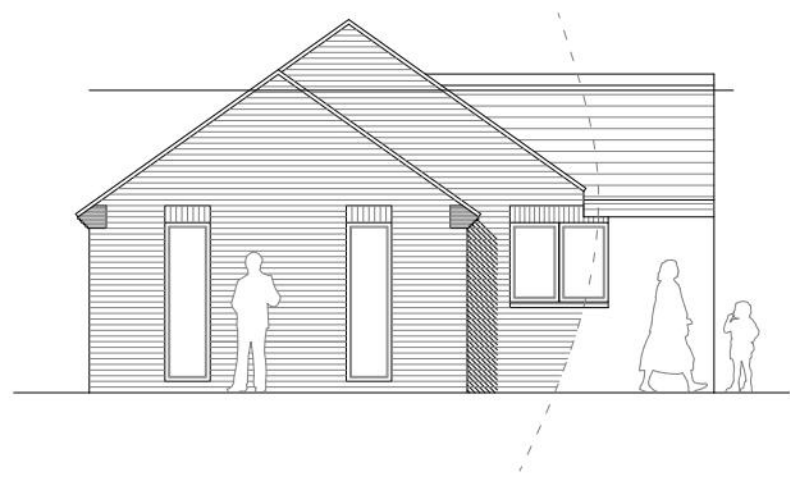


**Rear Elevation**  
*As Proposed*

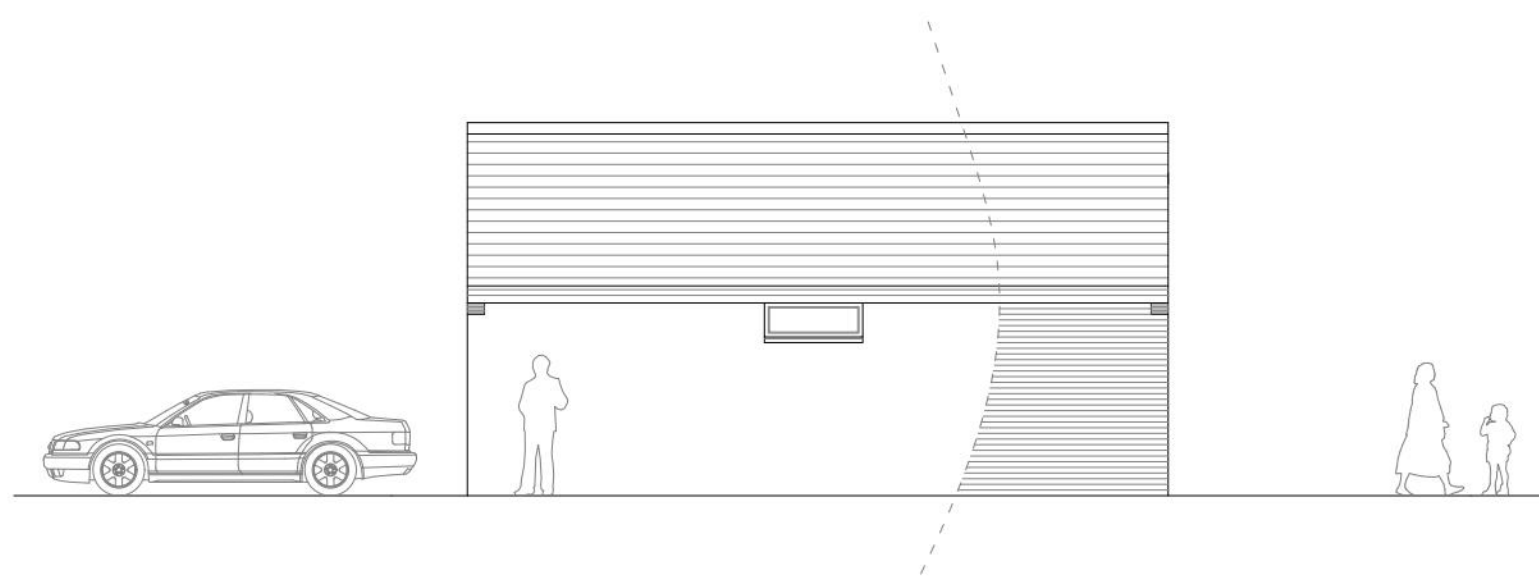


**Side 1 Elevation**  
*As Existing*

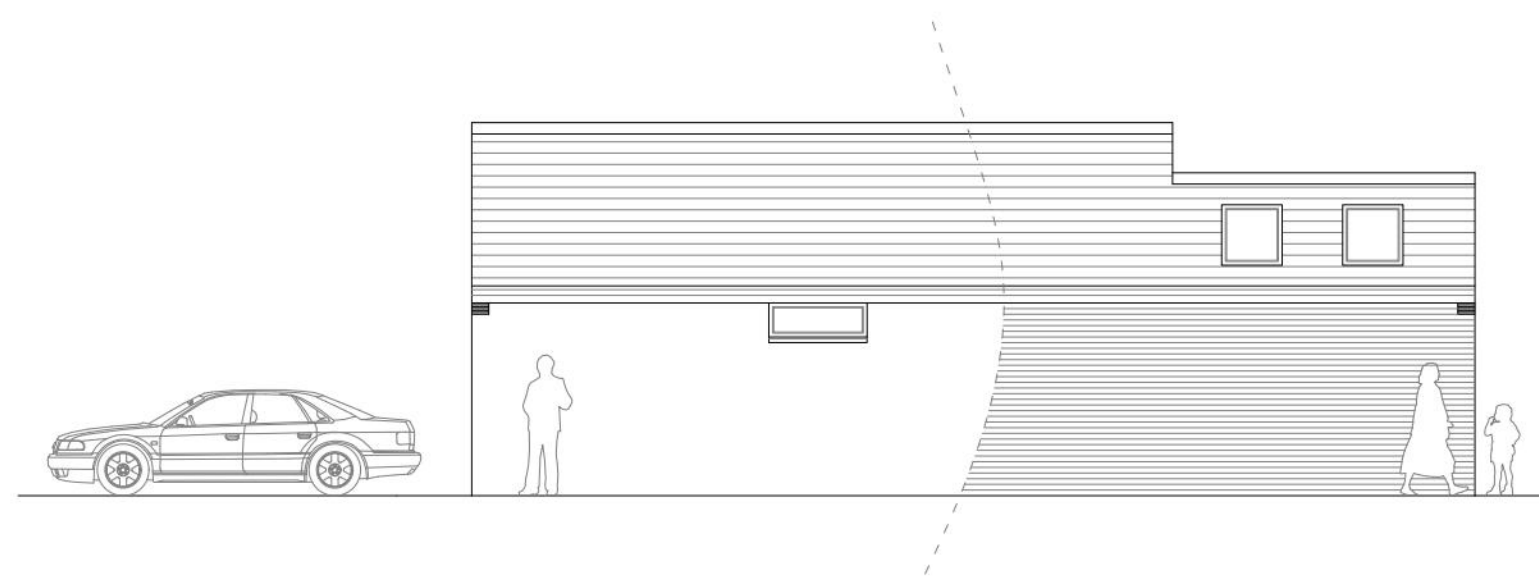


**Side 1 Elevation**  
*As Proposed*

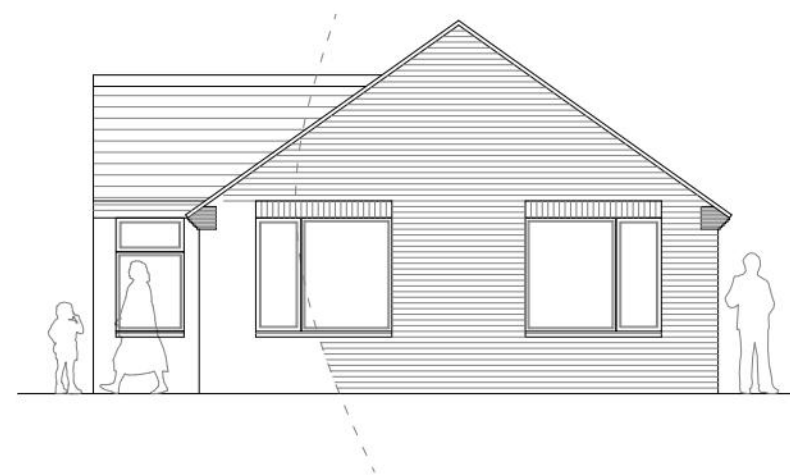


**Front Elevation**  
*As Existing*

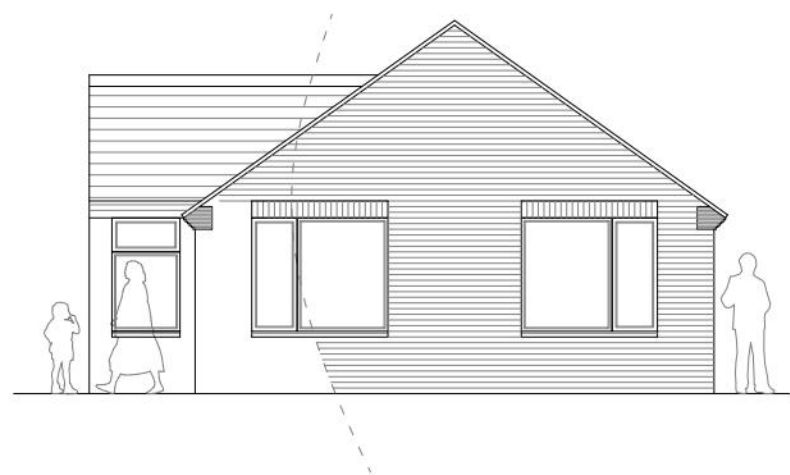

**Front Elevation**  
*As Proposed*

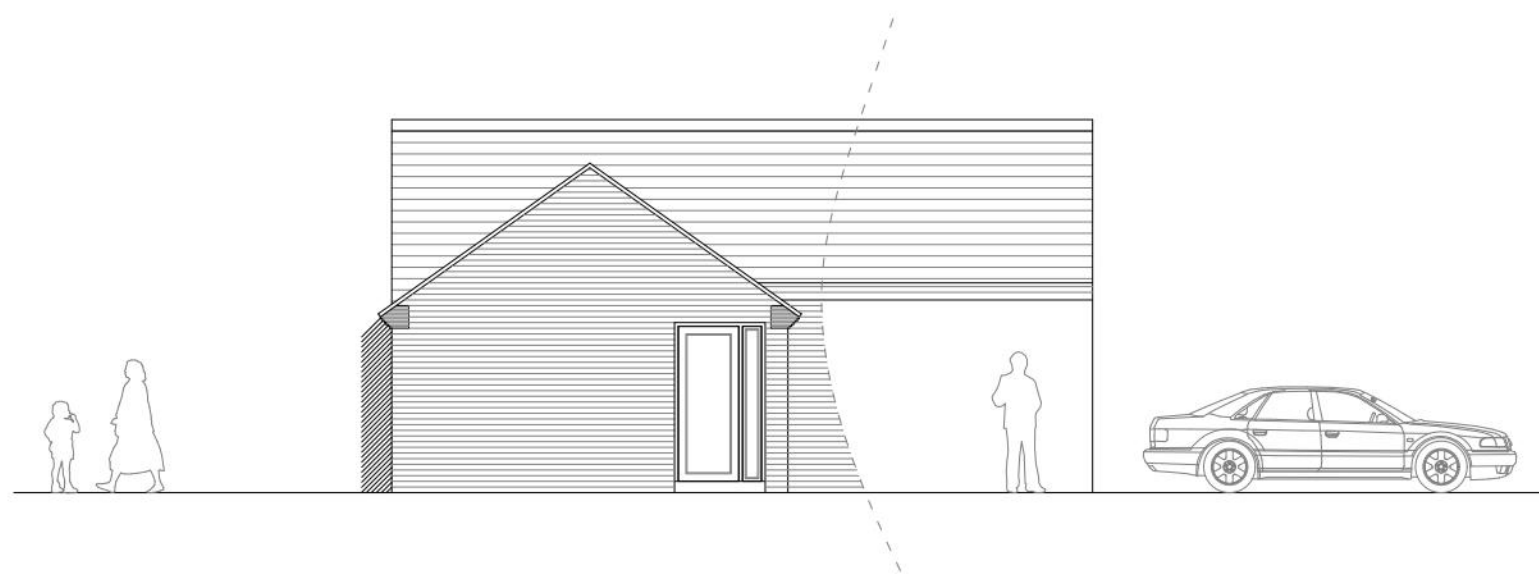

**Side 2 Elevation**  
*As Existing*

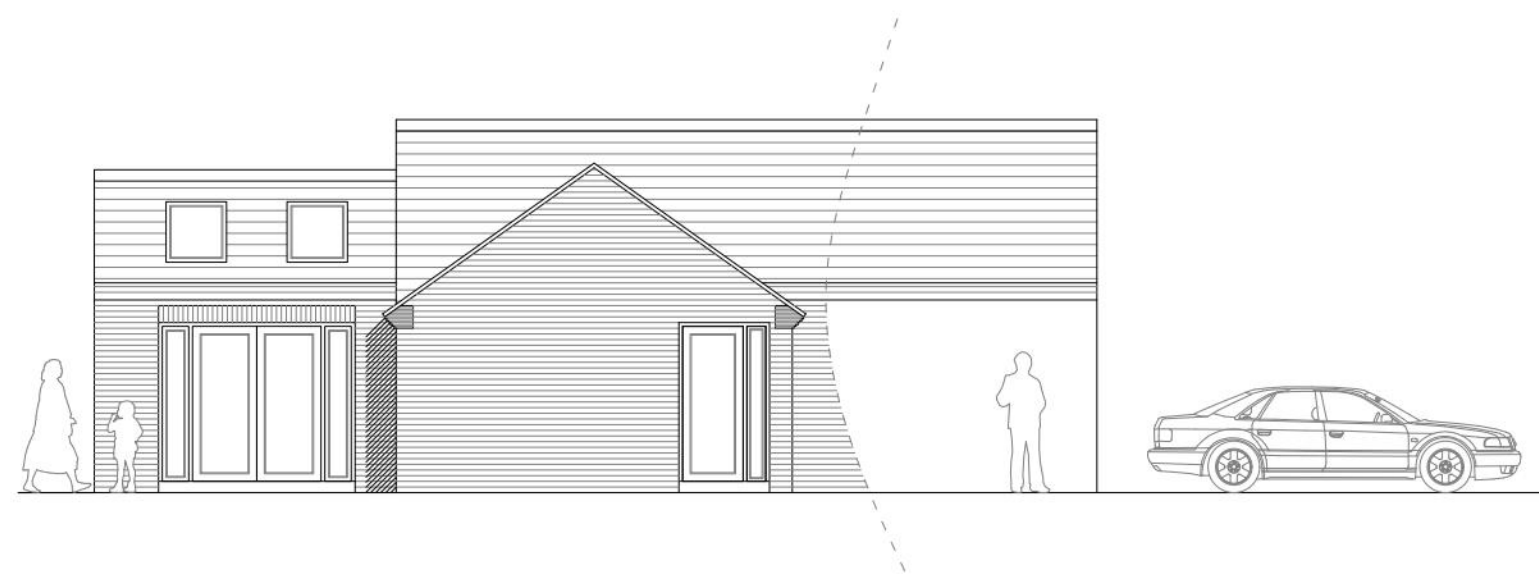

**Side 2 Elevation**  
*As Proposed*

### Schedule of Materials As Existing

|                |              |
|----------------|--------------|
| <i>Walls</i>   | <i>Brick</i> |
| <i>Roof</i>    | <i>Tile</i>  |
| <i>Doors</i>   | <i>uPVC</i>  |
| <i>Windows</i> | <i>uPVC</i>  |
| <i>Fascias</i> | <i>uPVC</i>  |
| <i>RWP's</i>   | <i>uPVC</i>  |

### Schedule of Materials *As Proposed*

|                |              |
|----------------|--------------|
| <i>Walls</i>   | <i>Brick</i> |
| <i>Roof</i>    | <i>Tile</i>  |
| <i>Doors</i>   | <i>uPVC</i>  |
| <i>Windows</i> | <i>uPVC</i>  |
| <i>Fascias</i> | <i>uPVC</i>  |
| <i>RWP's</i>   | <i>uPVC</i>  |