©This drawing is the copyright of Curtins Consulting Ltd

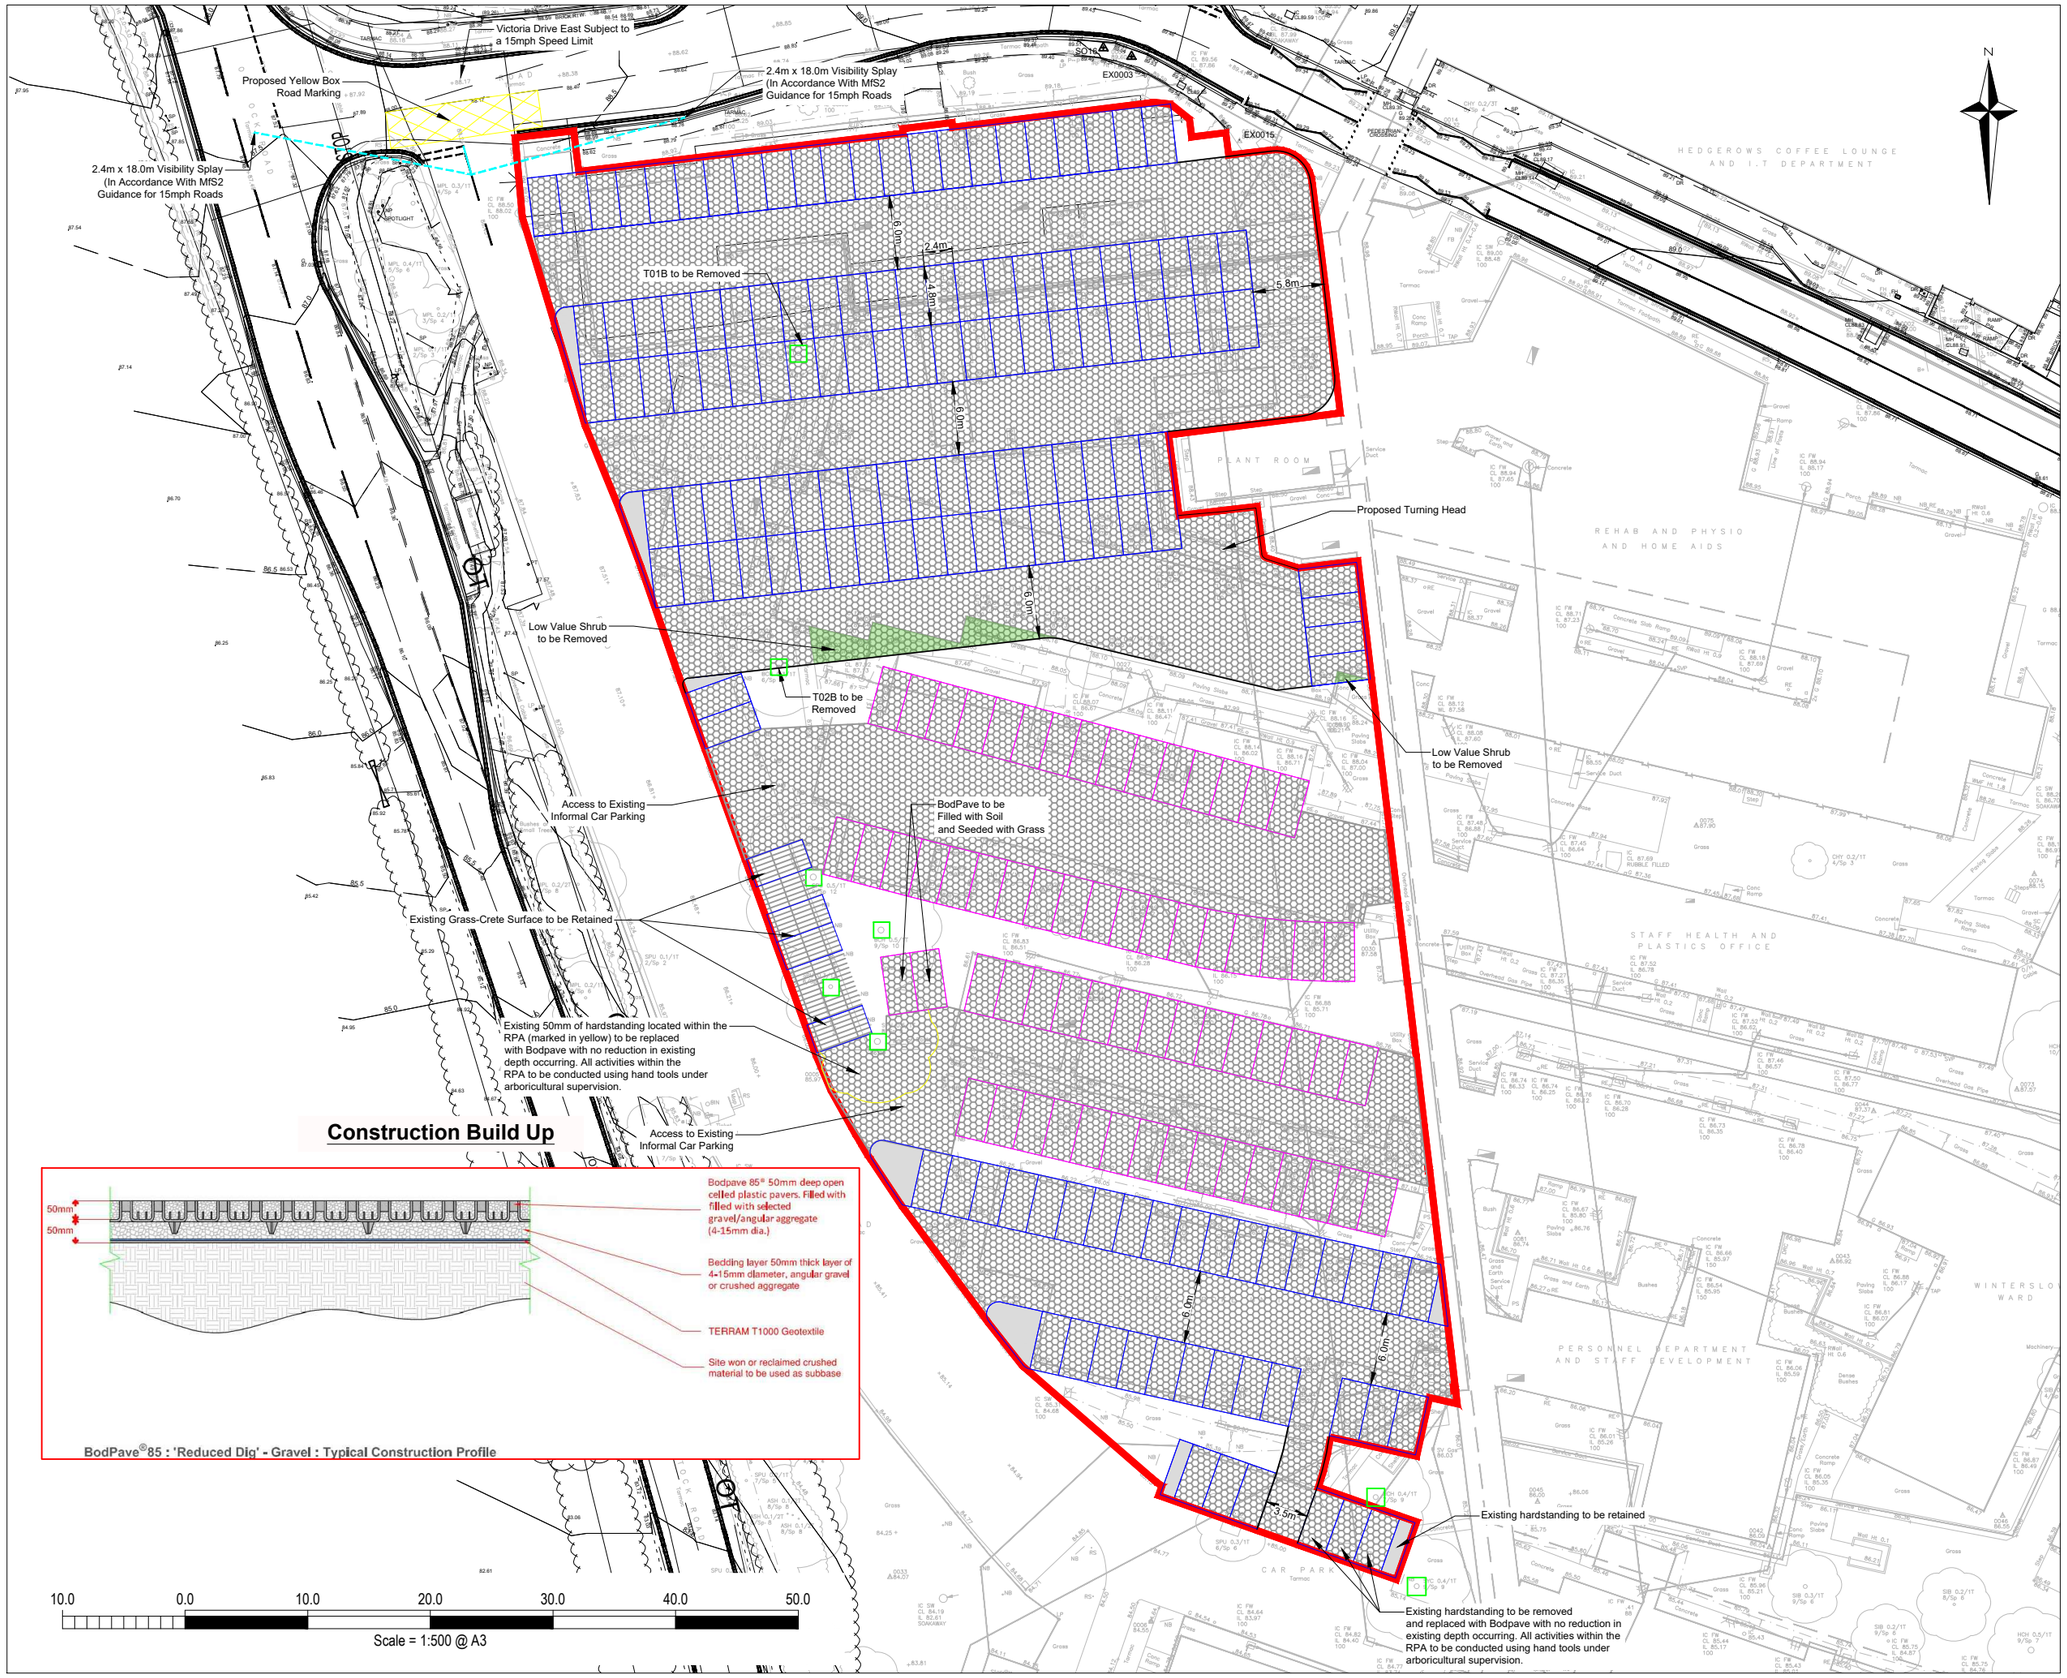

Construction Build Up

BodPave®85 : 'Reduced Dig' - Gravel : Typical Construction Profile

GENERAL NOTES

1. THE CONTENT OF THIS DRAWING IS FOR INDICATIVE INFORMATION ONLY AND NOT SUITABLE FOR CONSTRUCTION PURPOSES
2. THIS DRAWING IS TO BE READ IN CONJUNCTION WITH ALL RELEVANT ARCHITECTS AND ENGINEERS DRAWINGS AND SPECIFICATIONS.
3. DO NOT SCALE THIS DRAWING. ANY AMBIGUITIES, OMISSIONS AND ERRORS ON DRAWINGS SHALL BE BROUGHT TO THE ENGINEERS ATTENTION IMMEDIATELY. ALL DIMENSIONS MUST BE CHECKED / VERIFIED ON SITE.
4. ALL DIMENSIONS ARE IN METRES UNLESS NOTED OTHERWISE.
5. FOR SPECIFIC NOTES REFER TO DRAWING.

SOURCE: Topographical Survey

KEY

- RED LINE BOUNDARY
- VISIBILITY SPLAY (17.0m)
- PROPOSED KERB
- PROPOSED / REARRANGED CAR PARKING SPACE
- EXISTING INFORMAL CAR PARKING SPACES TO BE RETAINED
- EXISTING TREES (0.5M OFFSET FROM TRUNK OF TREE)
- SHRUB TO BE REMOVED
- PROPOSED BODPAVE
- EXISTING GRASS-CRETE TO BE RETAINED
- YELLOW BOX ROAD MARKING

NOTES:

- 150 PROPOSED NEW / REARRANGED CAR PARKING SPACES ON-SITE
- 64 INFORMAL CAR PARKING SPACES TO BE RETAINED ON-SIT
- 214 TOTAL CAR PARKING SPACES

THE TOPOGRAPHICAL SURVEY DOES NOT REFLECT THE CURRENT SITE CONDITIONS, AS DEMOLITION HAS TAKEN PLACE SINCE THE SURVEY WAS UNDERTAKEN. EXISTING CAR PARKING SPACES HAVE BEEN PLOTTED BASED ON SITE MEASUREMENTS AND OBSERVATIONS.

Rev:	Description:	Date:	By:	Chkd:
P02	FINAL ISSUE FOR PLANNING	17/08/26	DI	BD
P01	ISSUE FOR PLANNING.	07/08/26	DI	BD

Curtins | Building a better future

Curtins Consulting Ltd
40 Compton Street, London, EC1V 0AP
t: 020 7324 2240 f: 020 7324 2241
e: london@curtins.com www.curtins.com

Civils & Structures • Transport Planning • Environmental • Infrastructure • Geotechnical • Conservation & Heritage • Principal Designer
Birmingham • Bristol • Cambridge • Cardiff • Douglas • Dublin • Edinburgh • Glasgow • Kendal • Leeds • Liverpool • London • Manchester • Nottingham

Status: PLANNING

Project: SALISBURY DISTRICT HOSPITAL WESTERN CAR PARK

Drg Title: PROPOSED LAYOUT

Scale:	Size:	First Issue:	Drawn:	Checked:
1:500	A3	07/08/2026	DI	BD

Drg No: 89865-CUR-00-XX-DR-TP-06003

Rev: P02

\\lo-fs-1\Projects\TP London\TP Projects\1. VISION\89865 - Salisbury Hospital Car Parking\Q3-2-Delivery\TT06-Drawings\06 - Design