



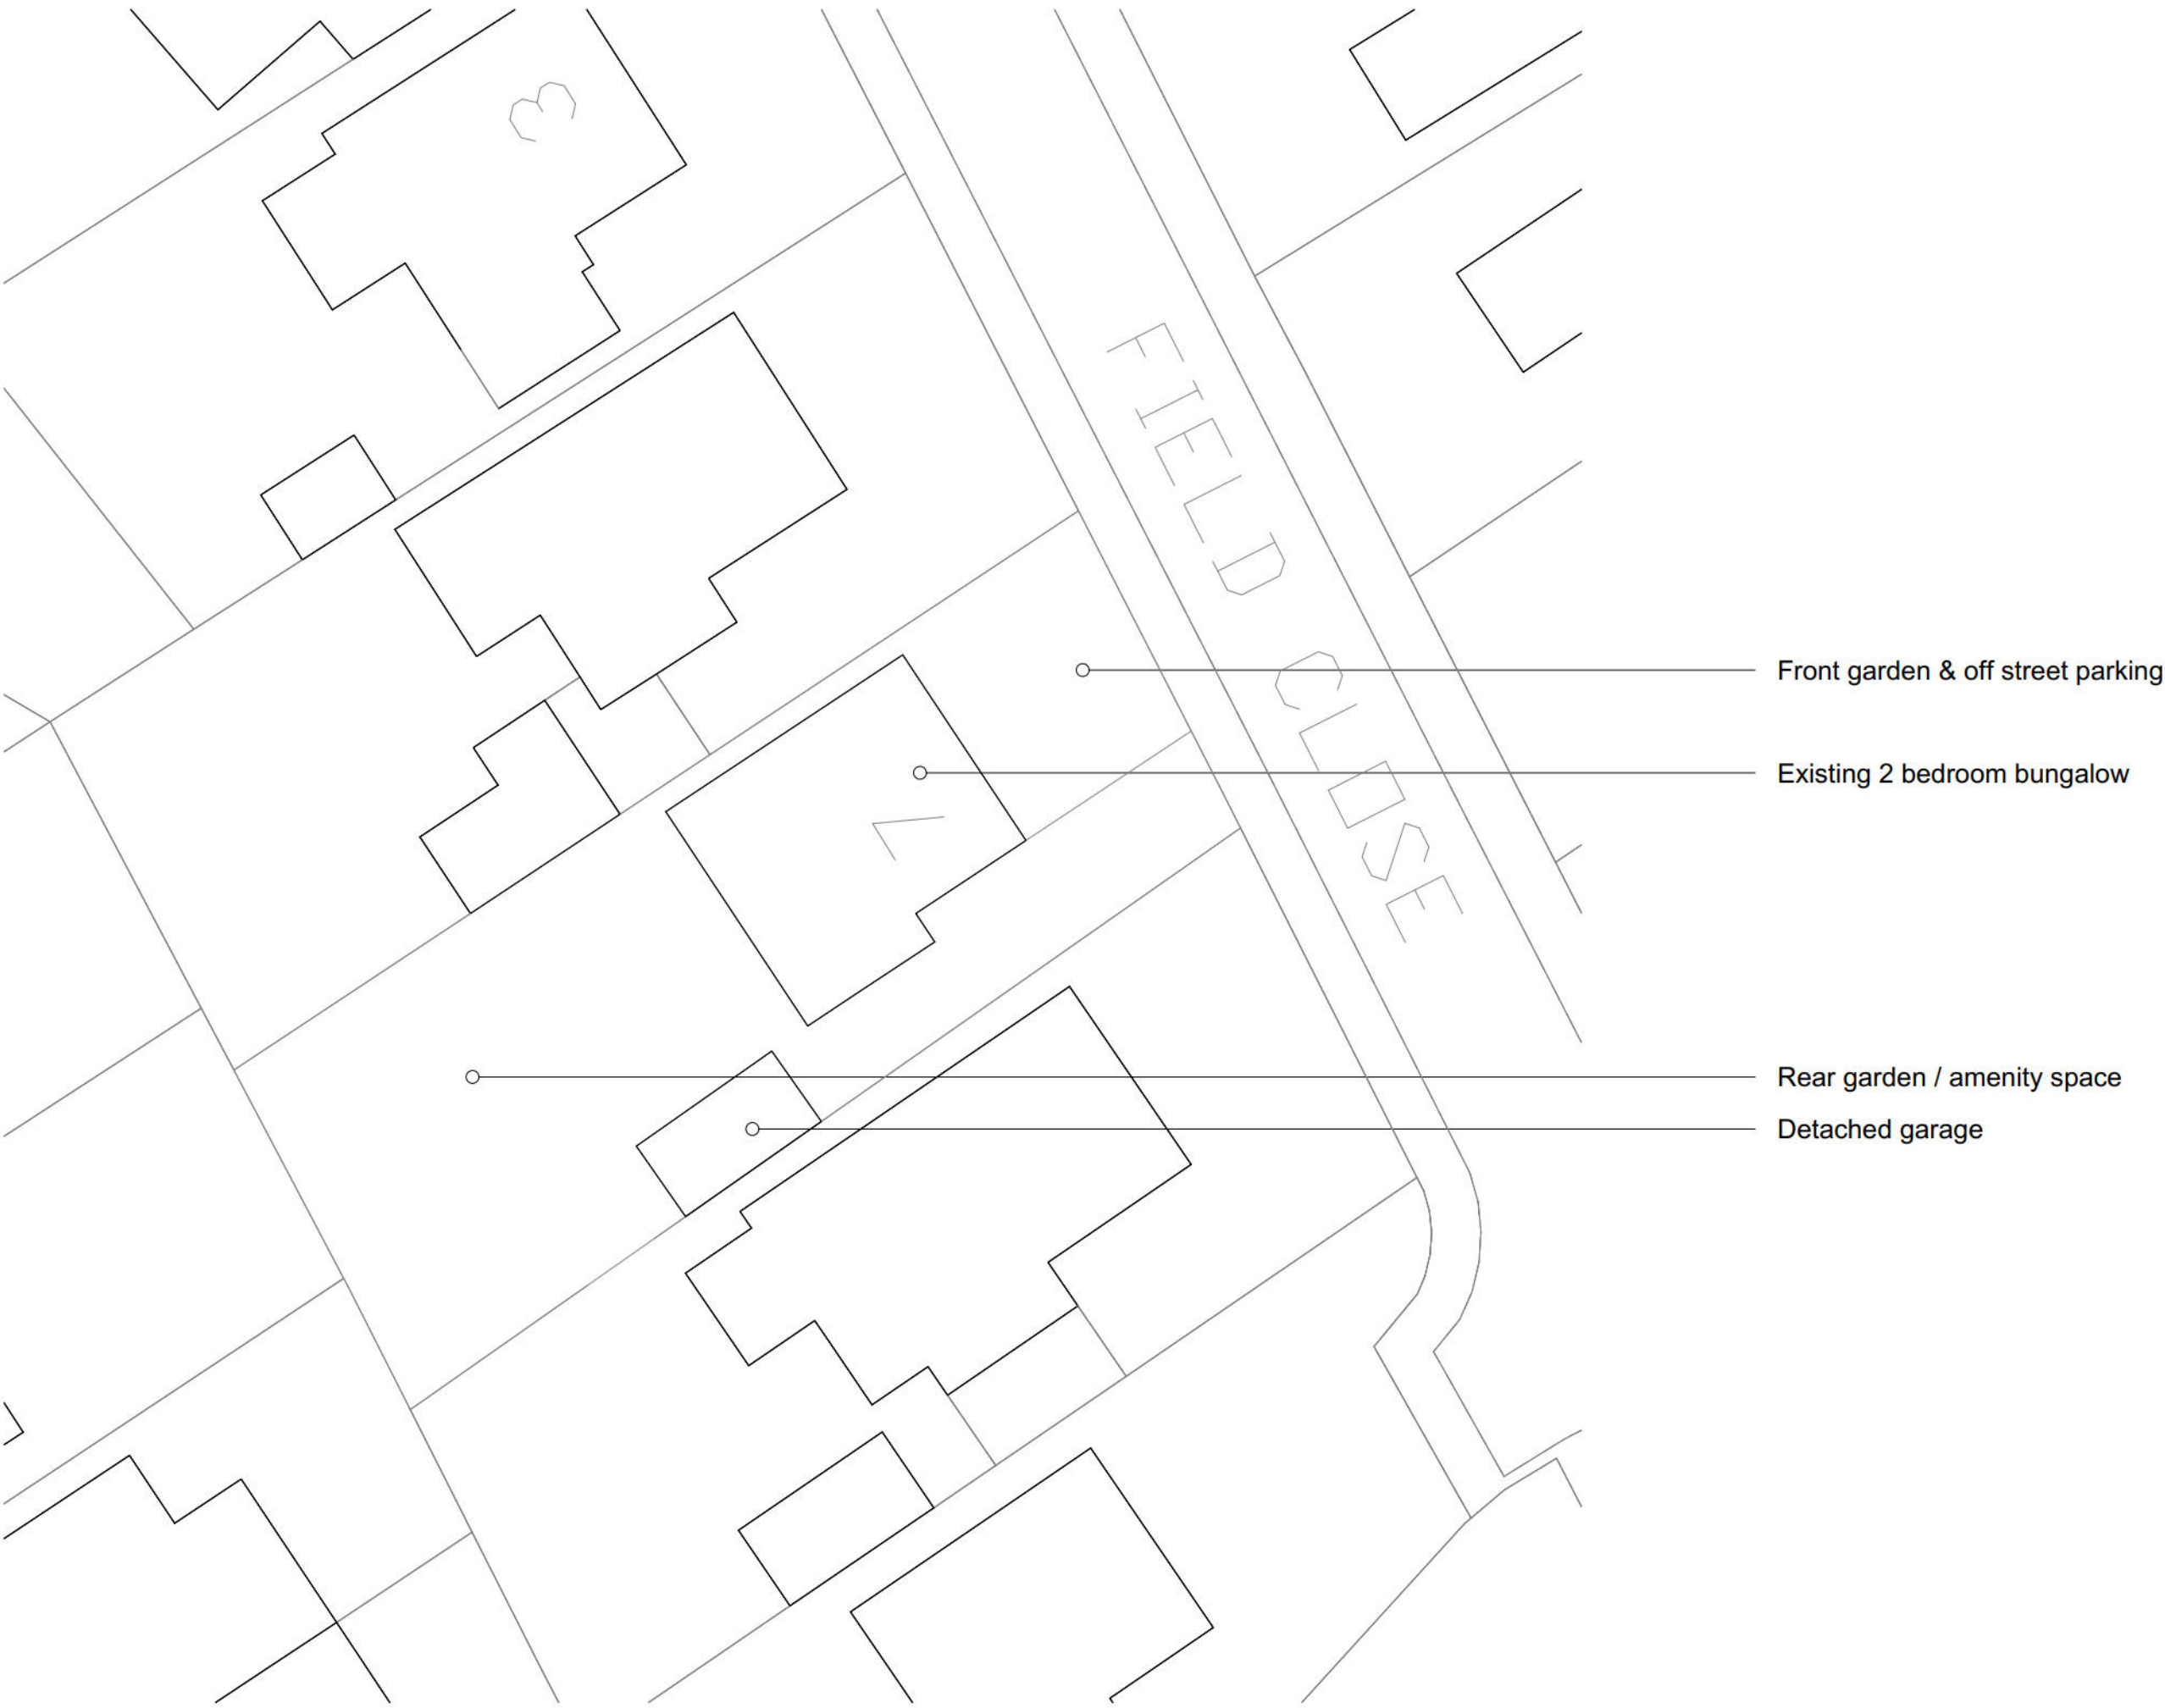

Block Plan
As Existing

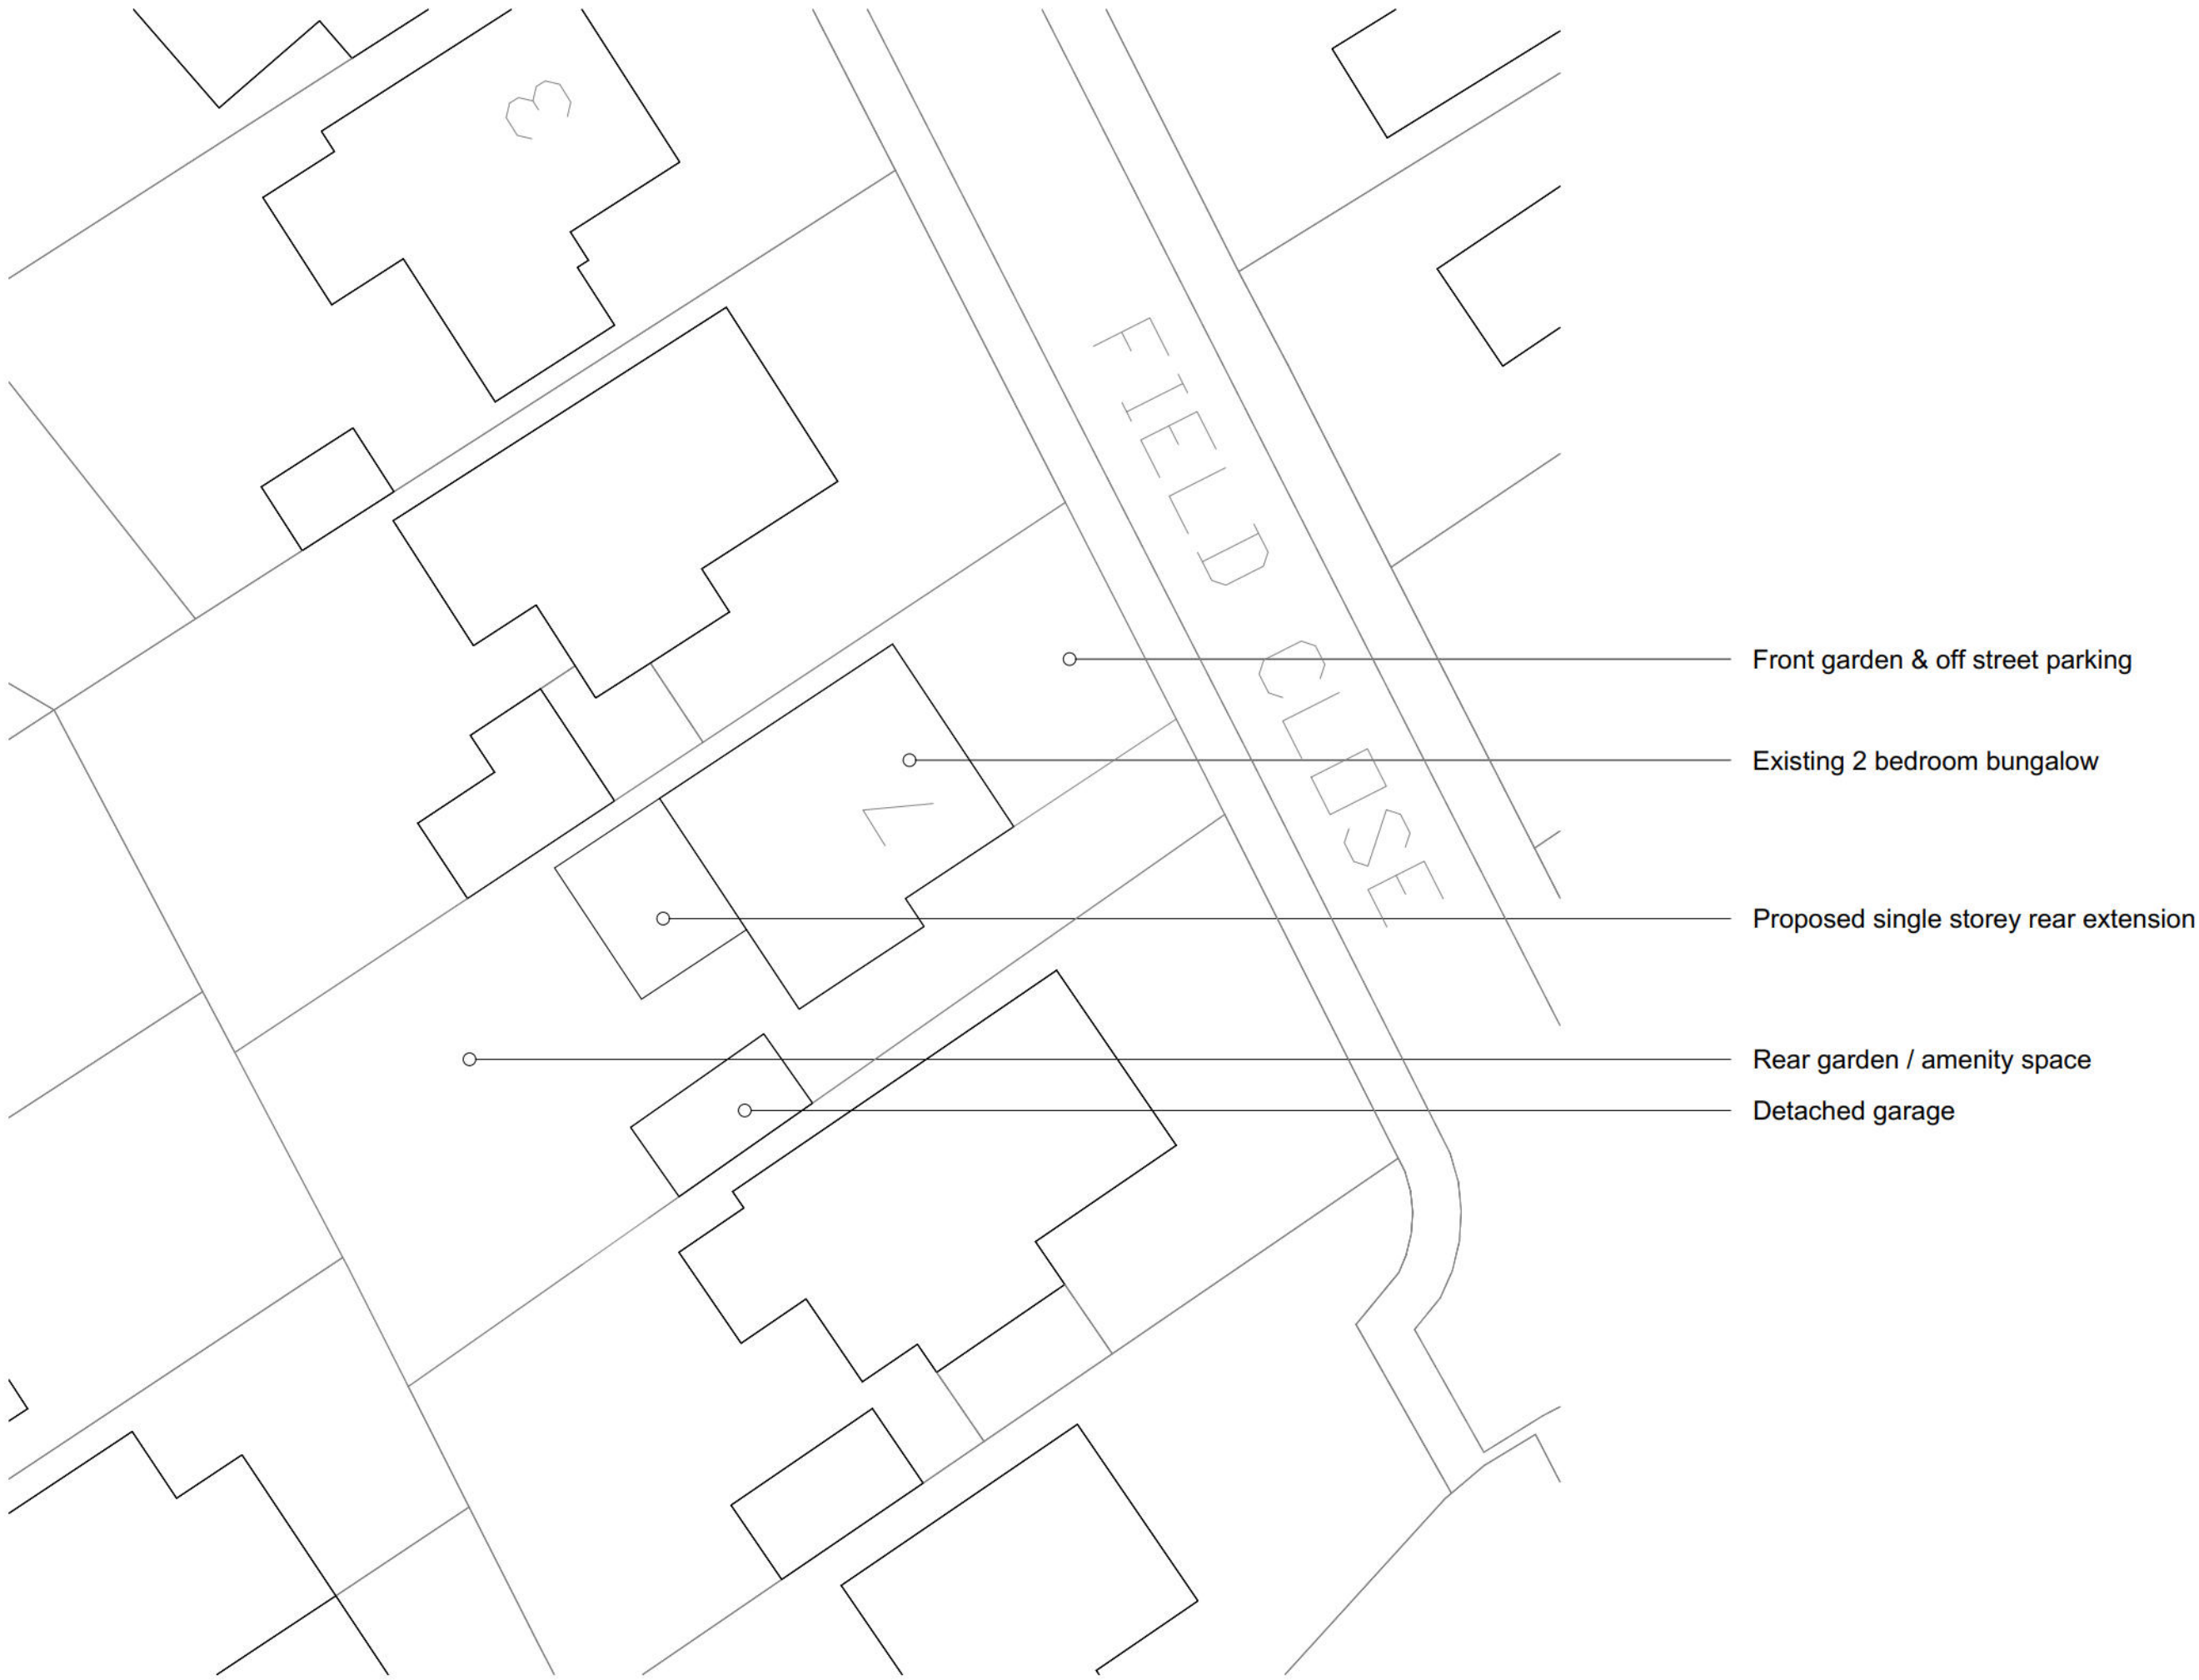

Block Plan
As Proposed

Note - All dimensions to be checked on site prior to commencement of works

DATE	DESCRIPTION	BY	CHECKED
10/08/2024	Client review	MS	MS
10/08/2024	Client review	MS	MS



BUILD ARCHITECTS
www.build-architects.co.uk
info@build-architects.co.uk

Planning

L Fryer

Proposed Extension
7 Field Close
Worcestry

- Architecture
- Landscaping
- Interior
- Structural Engineering
- Roofing

This drawing is copyright of the Architect and shall not be reproduced without permission.

Check all dimensions and report any errors or omissions.

Responsible for setting out notes with the architect, all dimensions to be set out to the architect or surveyor.

Block Plan
As Existing / As Proposed

2024 / 084

RF 005

August 2024 1:200 @ A1

MS MS