




Rosewood Cottage, Tidworth Road, Allington, Salisbury, SP4 0BW

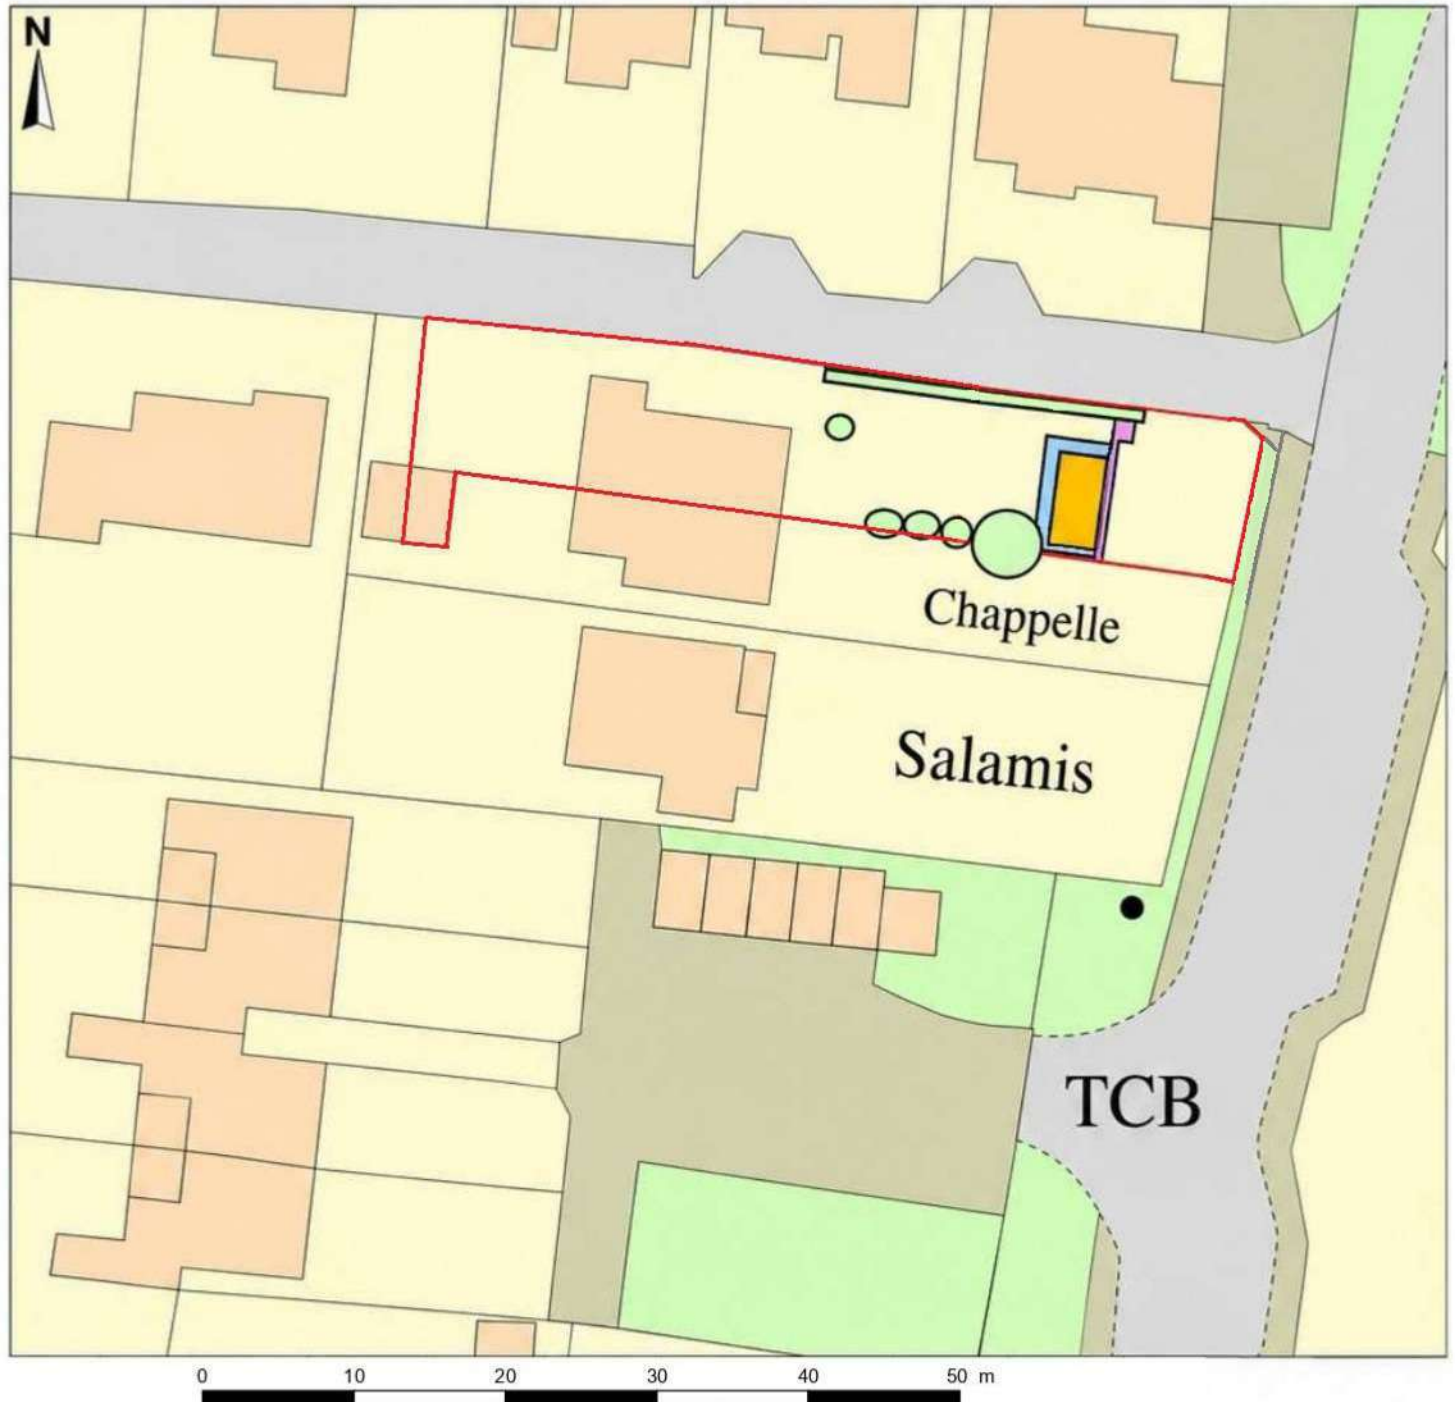

Scale 1:500 @ A4

KEY

- | | | | |
|--|------------------------------------|---|---------------------------|
|  | Existing concrete patio/base |  | New timber shed |
|  | Existing trellis and gated opening |  | Application site boundary |
|  | Existing trees | | |
|  | Existing boundary hedge | | |

© Crown copyright and database rights 2026 OS 100054135.

Map area bounded by: 420243,139773 420333,139863.

Produced on 11 July 2026 from the OS National Geographic Database.

Supplied by UKPlanningMaps.com. Unique plan reference: b90g/uk/1444404/1933545