




Rosewood Cottage, Tidworth Road, Allington, Salisbury, SP4 0BW

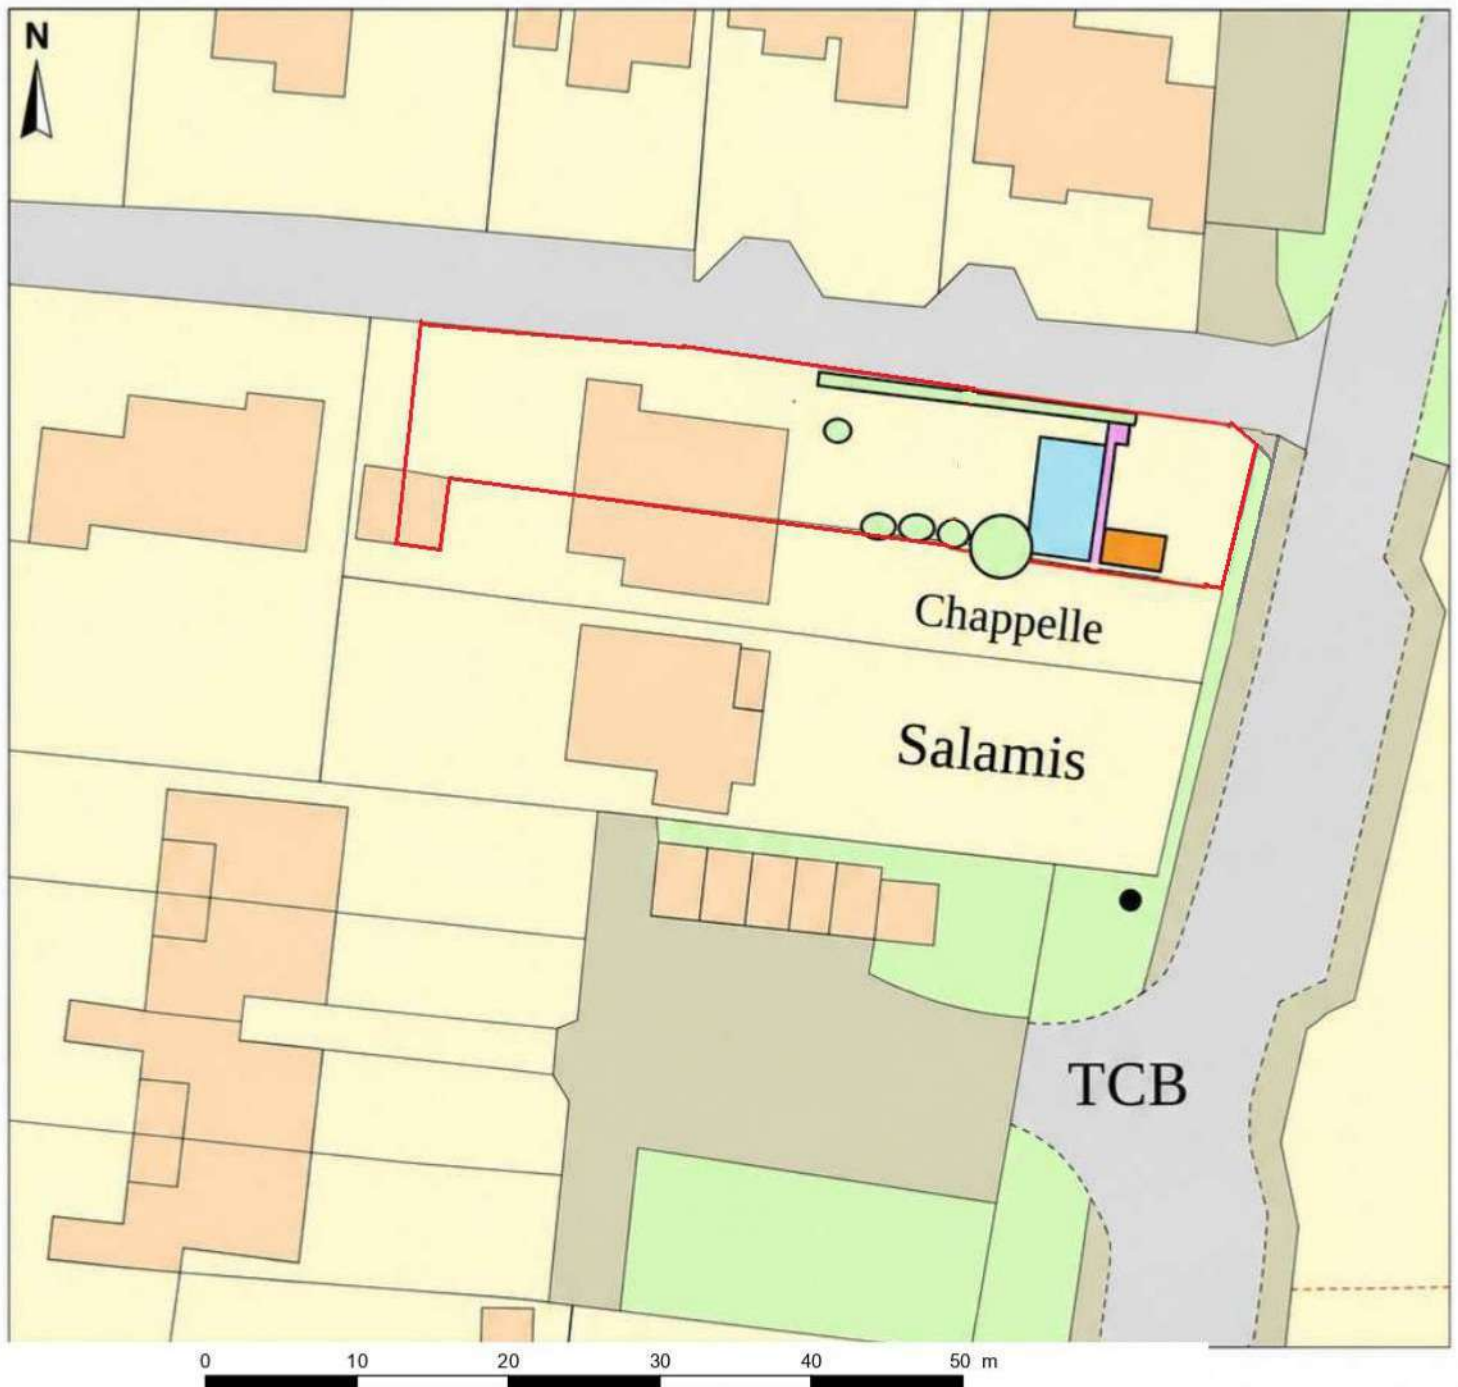

Scale 1:500 @ A4

KEY

- | | | | |
|--|------------------------------------|---|--------------------------------------|
|  | Existing concrete patio/base |  | Existing timber shed (to be removed) |
|  | Existing trellis and gated opening |  | Application site boundary |
|  | Existing trees | | |
|  | Existing boundary hedge | | |