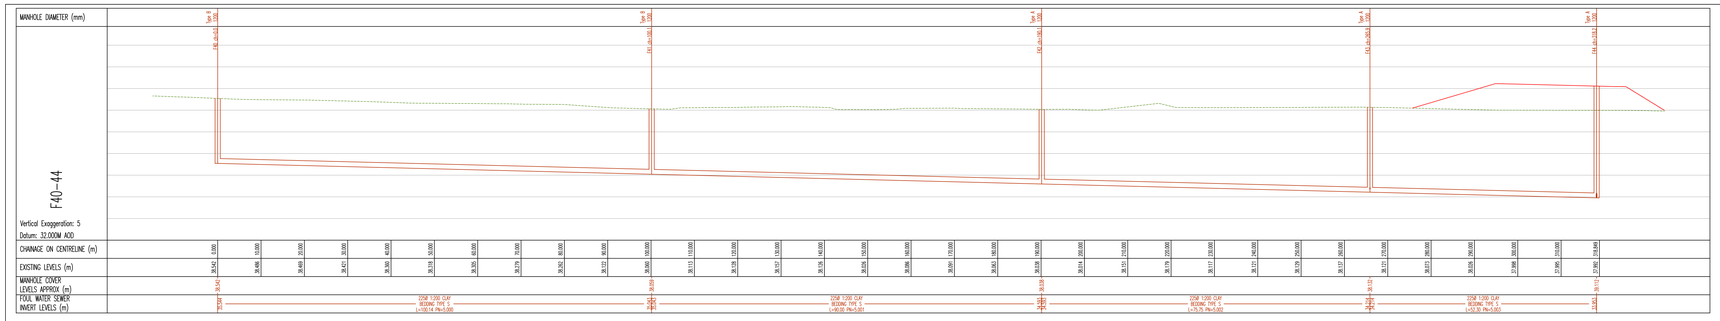

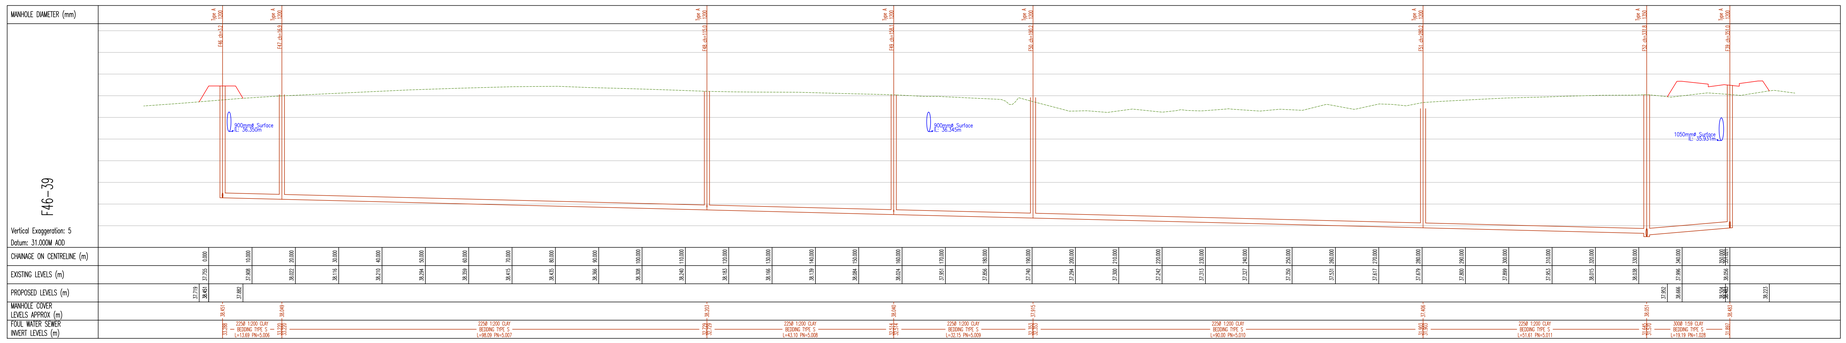

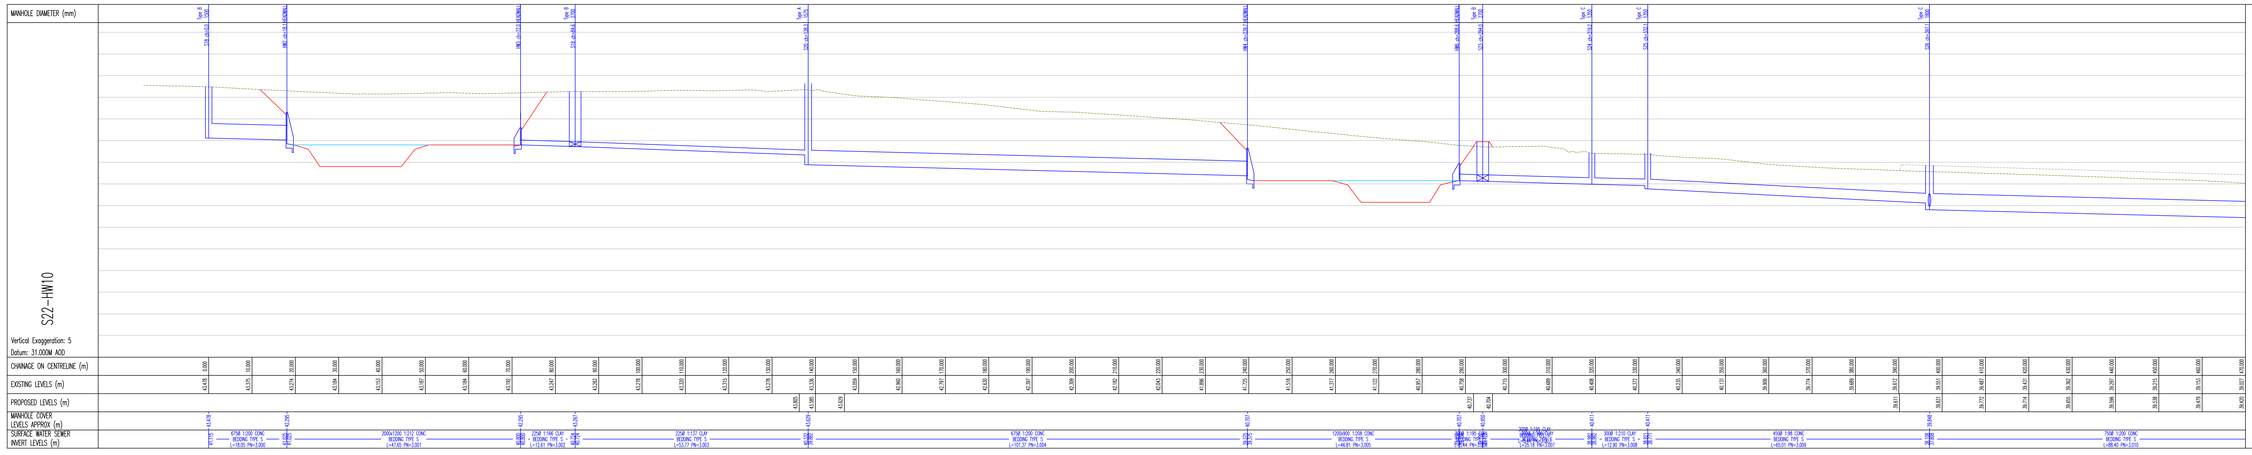

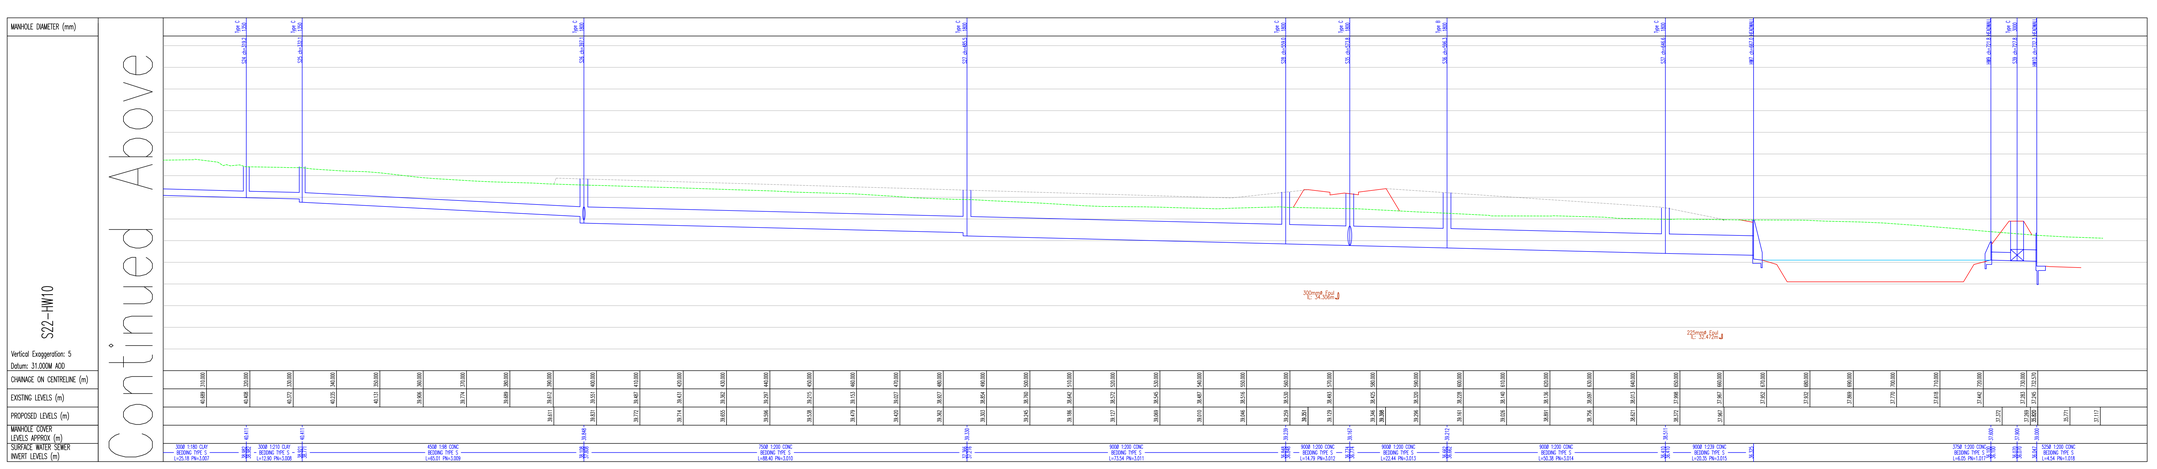

Continued

NOTE
1. All works for adoption under a Section 38 agreement shall be carried out to Wiltshire County Council Specification and to the approval of the area highway inspector
2. All works for adoption under a Section 104 agreement shall be carried out to the Water UK document "Sewage Sector Guidance Appendix C" and to the approval of UEP Utilities
3. Do Not Scale
4. This drawing is to be read in conjunction with and checked against all other drawings, Engineering Details, specification and any structural, geotechnical or other specialist document provided.
5. Pipe sizes are shown in millimetres and levels shown in metres AOD.
6. Clay pipes for foul and surface sewers shall comply with the relevant requirements of BS EN 295-1 and BS65 (surface pipes only). Clay pipes to be Class C120
7. Unreinforced concrete and reinforced concrete pipes shall comply with the relevant provisions of BS EN 1916 and BS 5911. Concrete pipes to be Class C120
8. All pipes are to have Class S granular bedding unless otherwise shown
9. Concrete protection to be provided to all sewers under roads where cover to the pipe is less than 1.2m.

Existing Ground
Existing Highway
Finished Levels
Future Levels

Existing Manhole
Proposed Foul Sewer and Manhole
Proposed Surface Sewer and Manhole

Revisions
A 02.07.26 Sections updated

Ashton Park Phase 2 Infrastructure
Road and Sewer Long Sections Sheet 2
DWG: 566-PH2-P-200-02 REV. A
1:500h 1:100v @A0 Jan 2026 Drn: acm App: acm
Client: Persimmon and Barratt Redrow

Phoenix
DESIGN PARTNERSHIP LIMITED
1st Floor Office Suite, The Old School House, South Parade, Bath, BA2 4AF. tel: 01225 263020
Suite 7, Unit Three, Melin Cornwg Business Parc, Upper Boat, Pontypridd, CF37 5BE. tel: 029 2049 0771
email: enquiries@phoenixdpl.co.uk www.phoenixdpl.co.uk

This drawing is the copyright of Phoenix Design Partnership Ltd. No liability will be accepted for amendments by others to either the printed or digital format.

PLANNING

0 10 20 30 40 50
Scale 1:500 A0 Metres

0 5 10
Scale 1:100 A0 Metres