



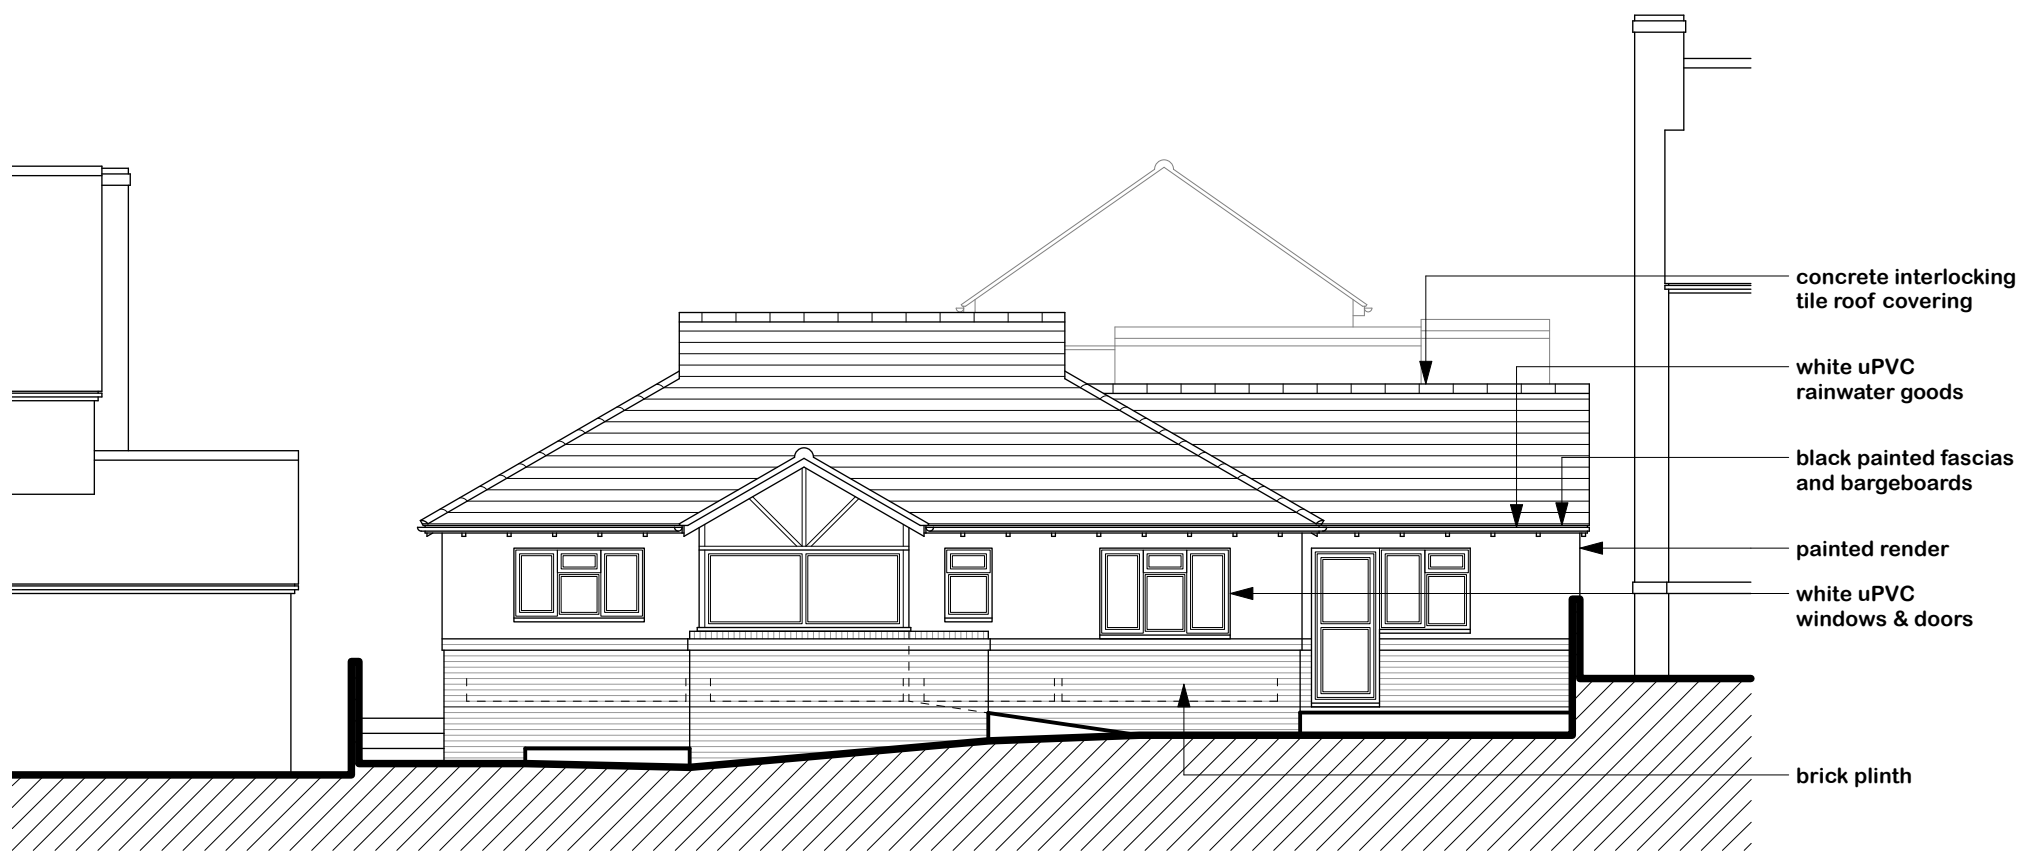


FRONT (E) ELEVATION
1:100

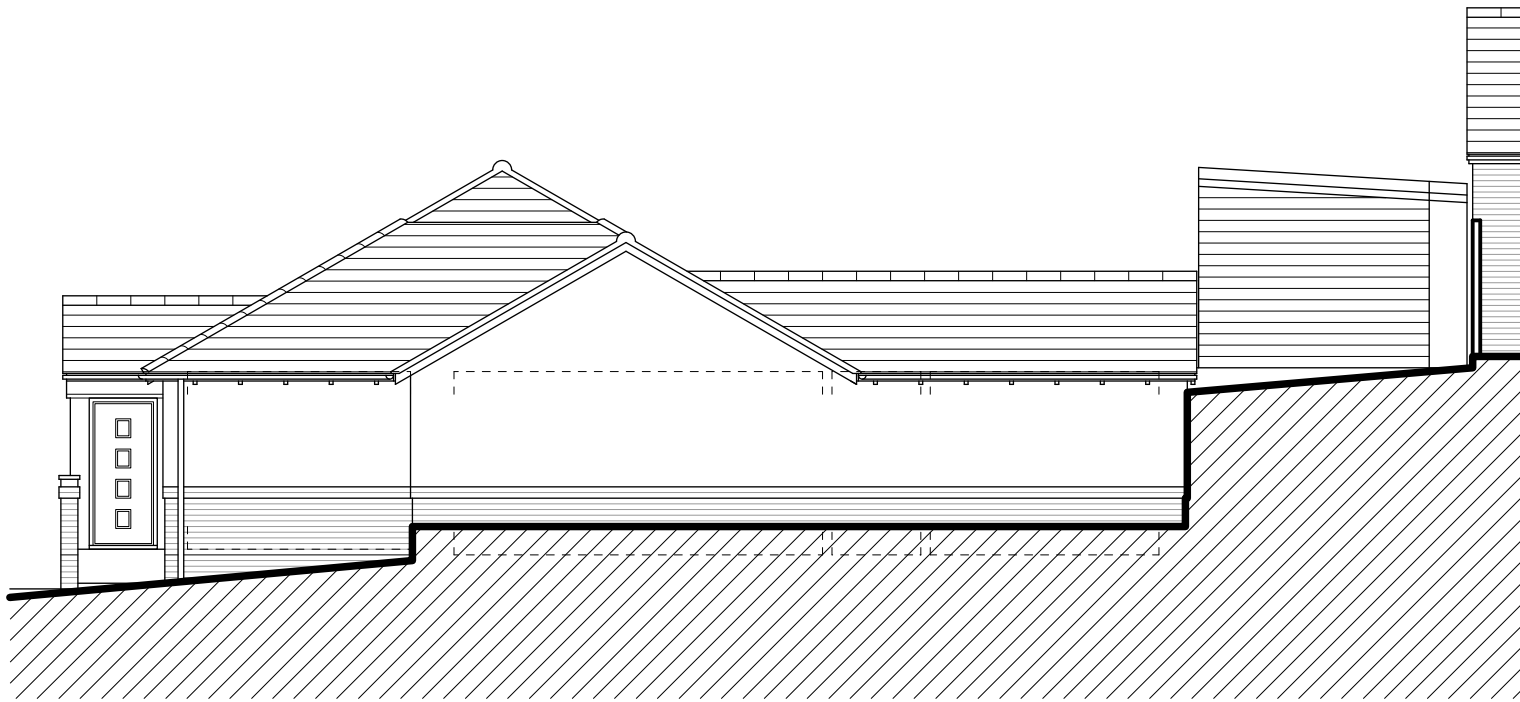


SIDE (S) ELEVATION
1:100




SIDE (N) ELEVATION
1:100

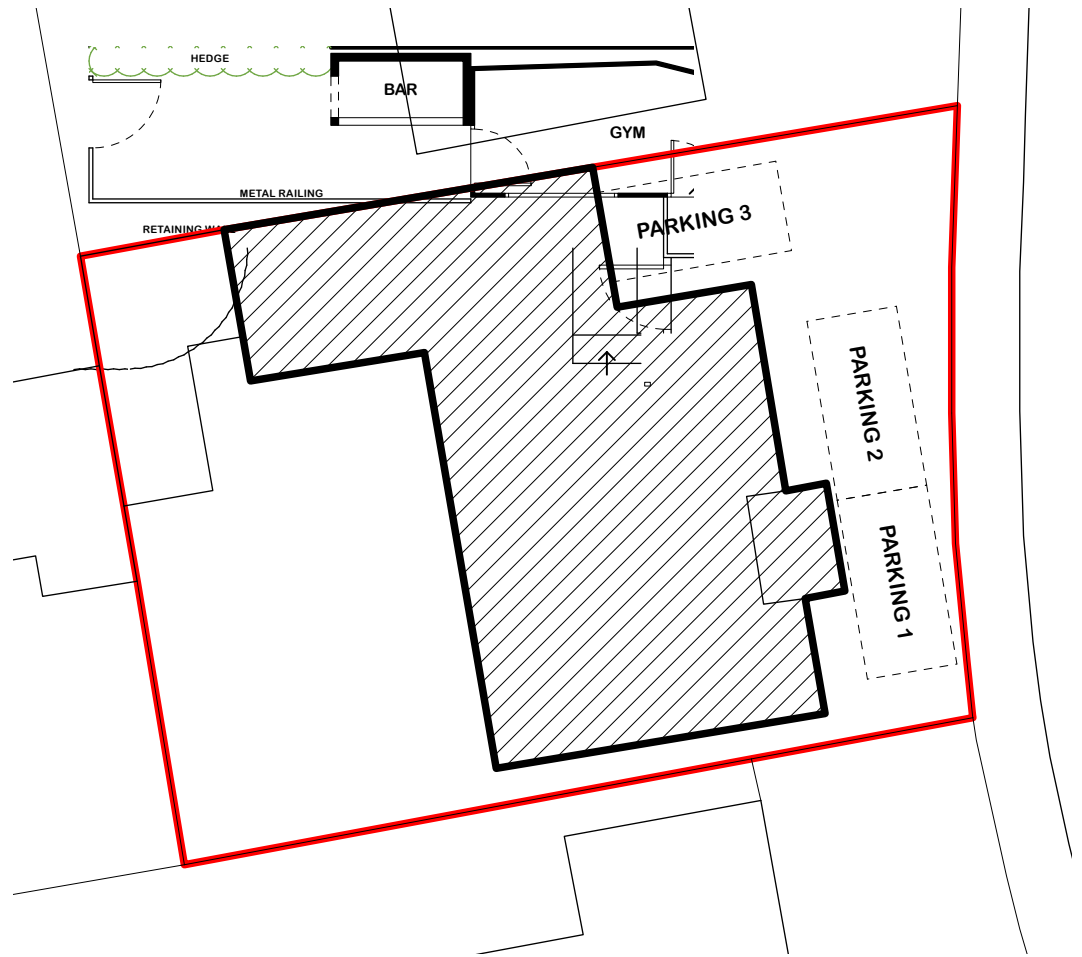


PARKING PLAN
1:200

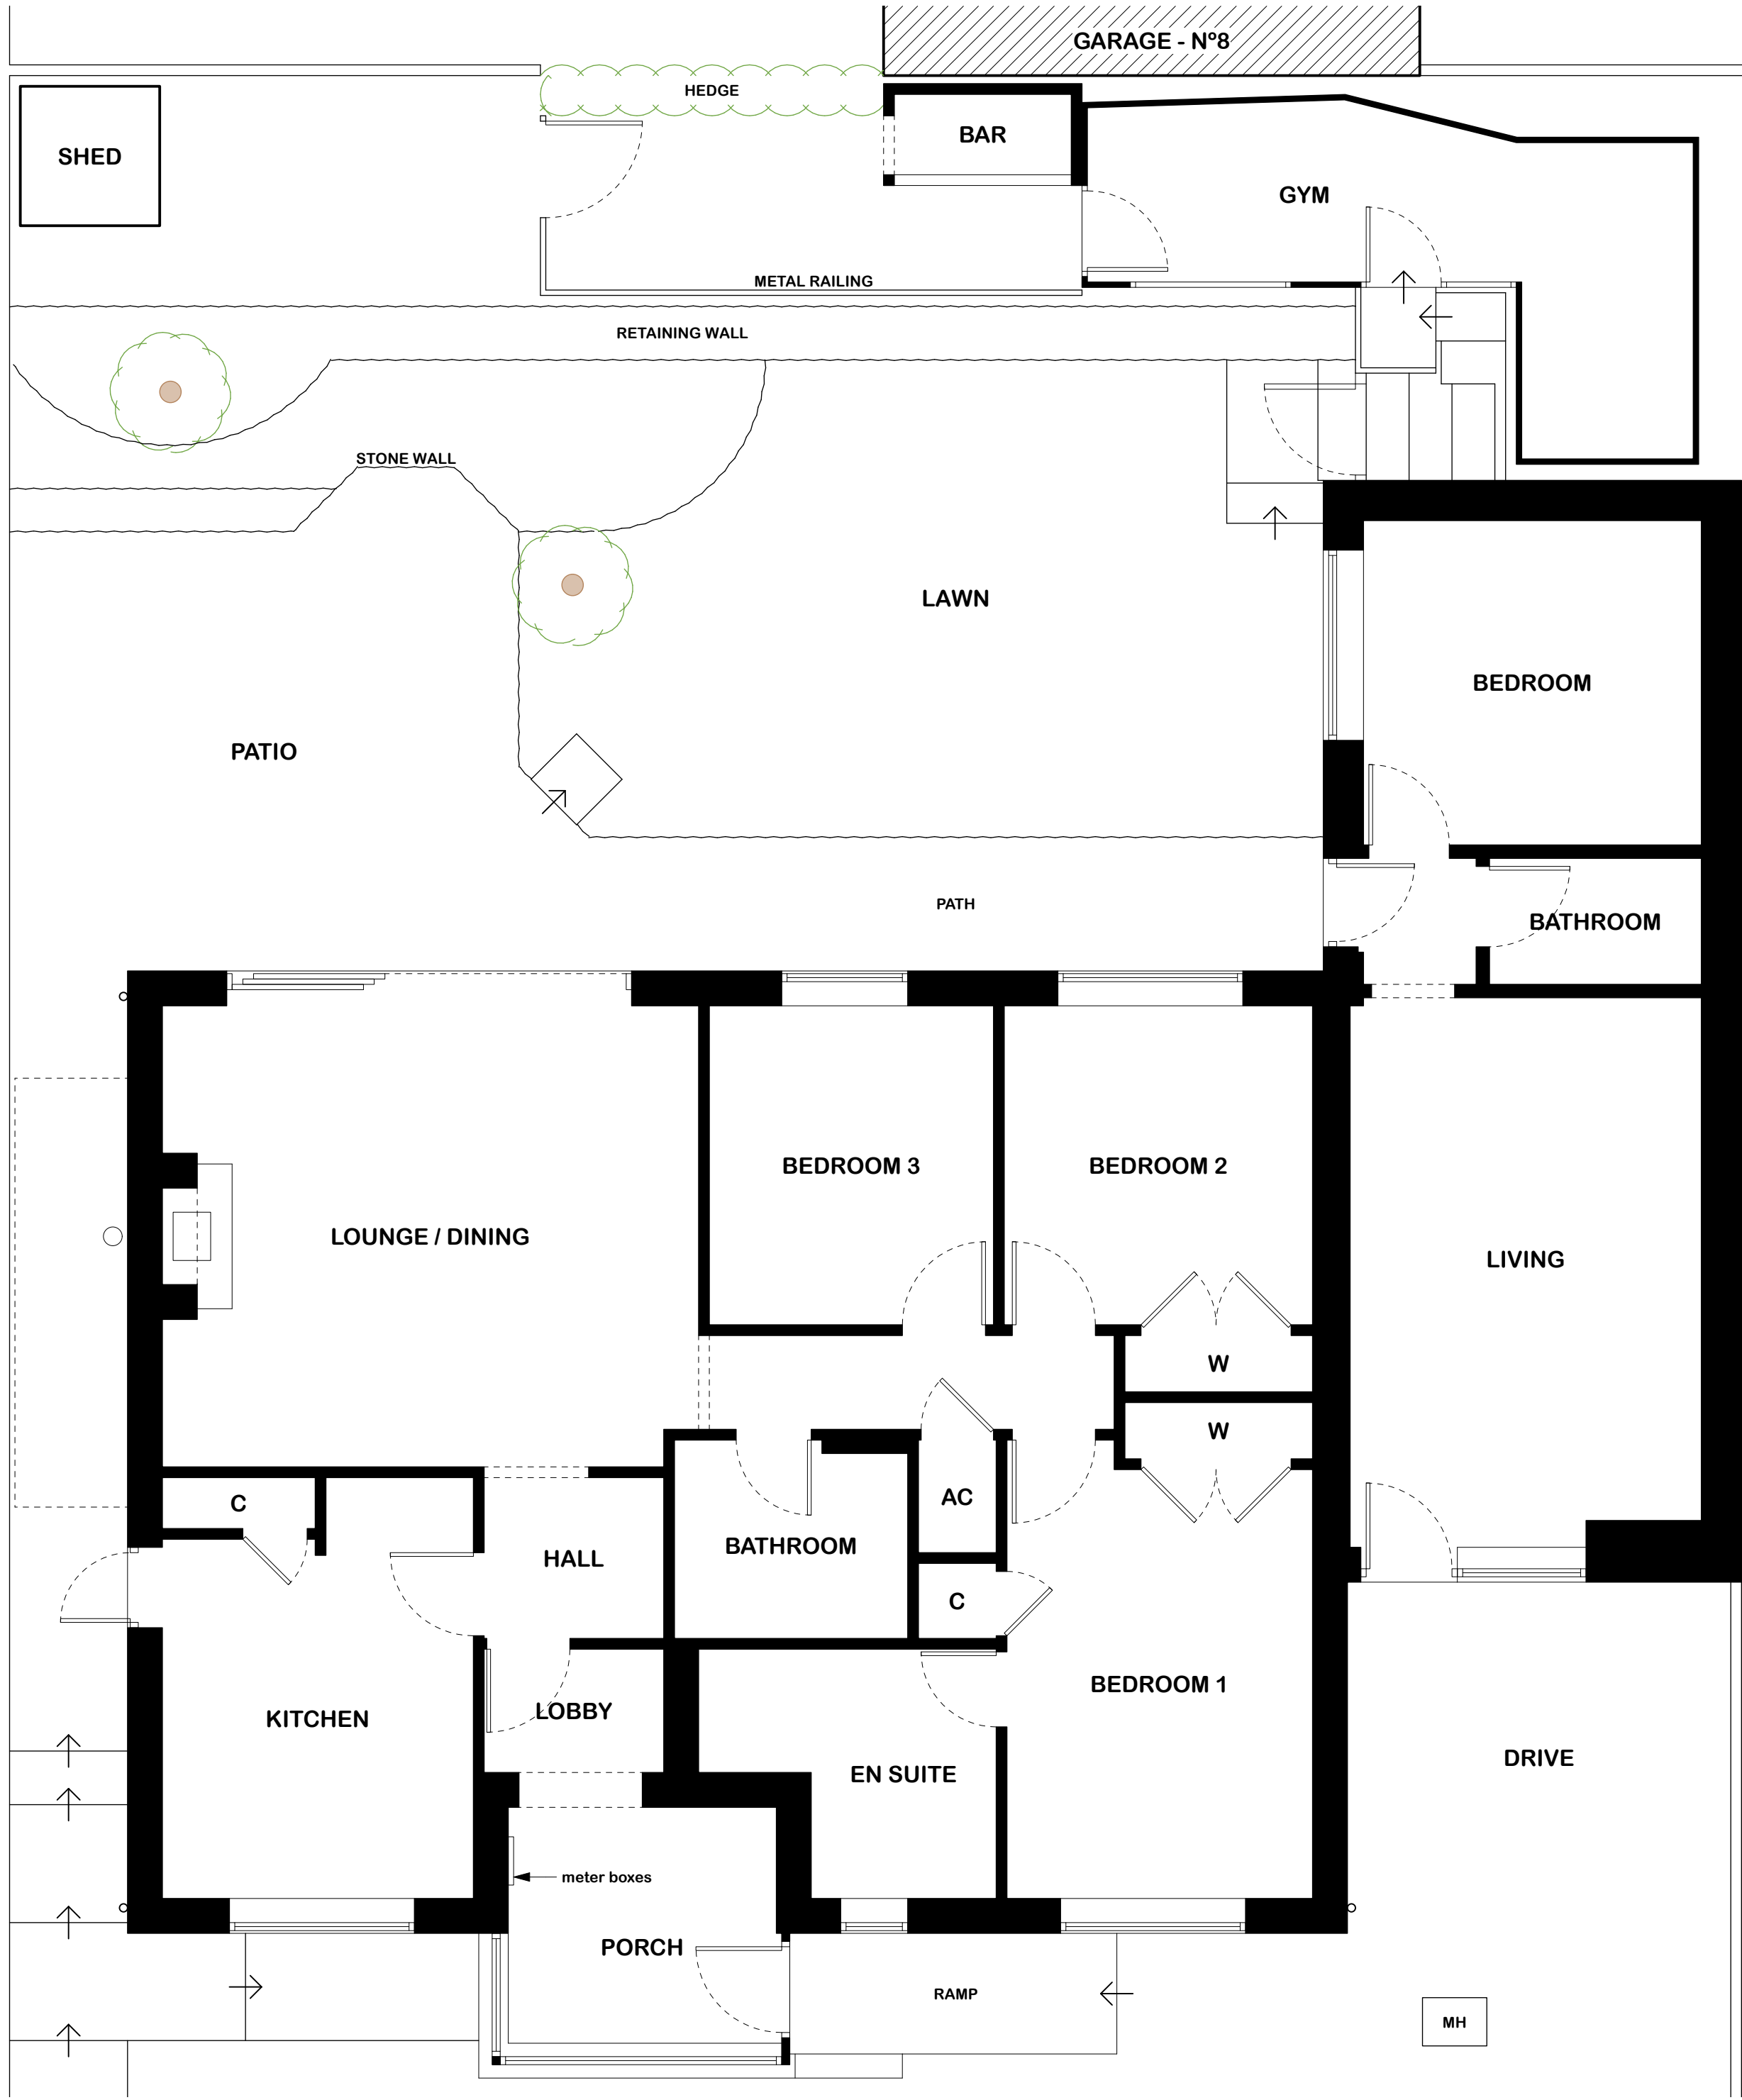


GROUND FLOOR PLAN
1:50

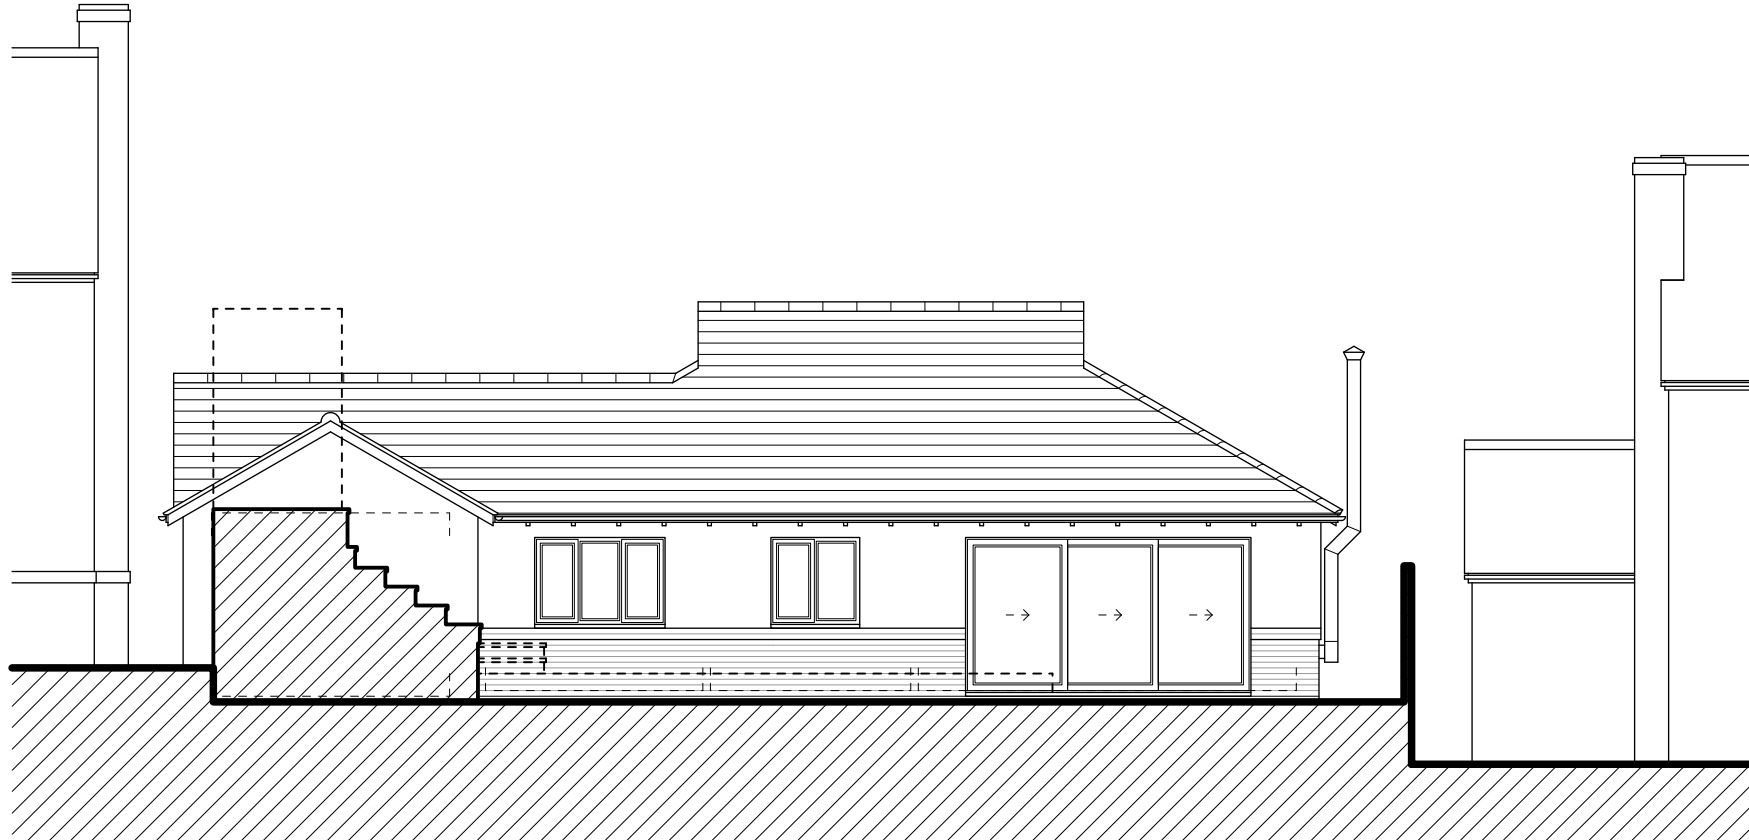


REAR (W) ELEVATION
1:100

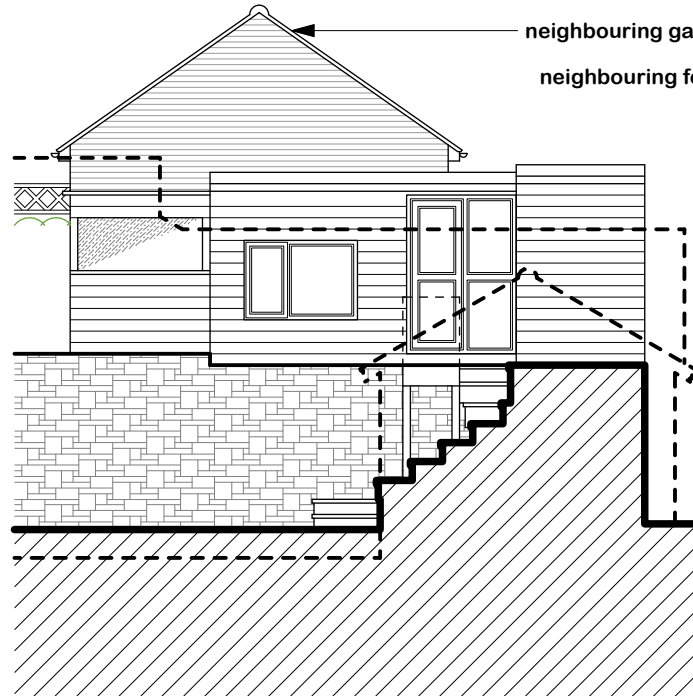

FRONT (E) ELEVATION
GYM / BAR
1:100

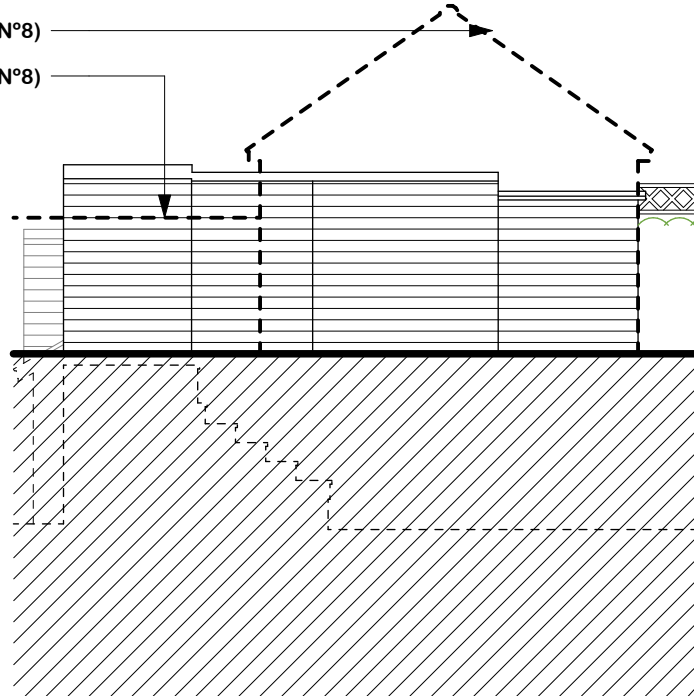

REAR (W) ELEVATION
GYM / BAR
1:100

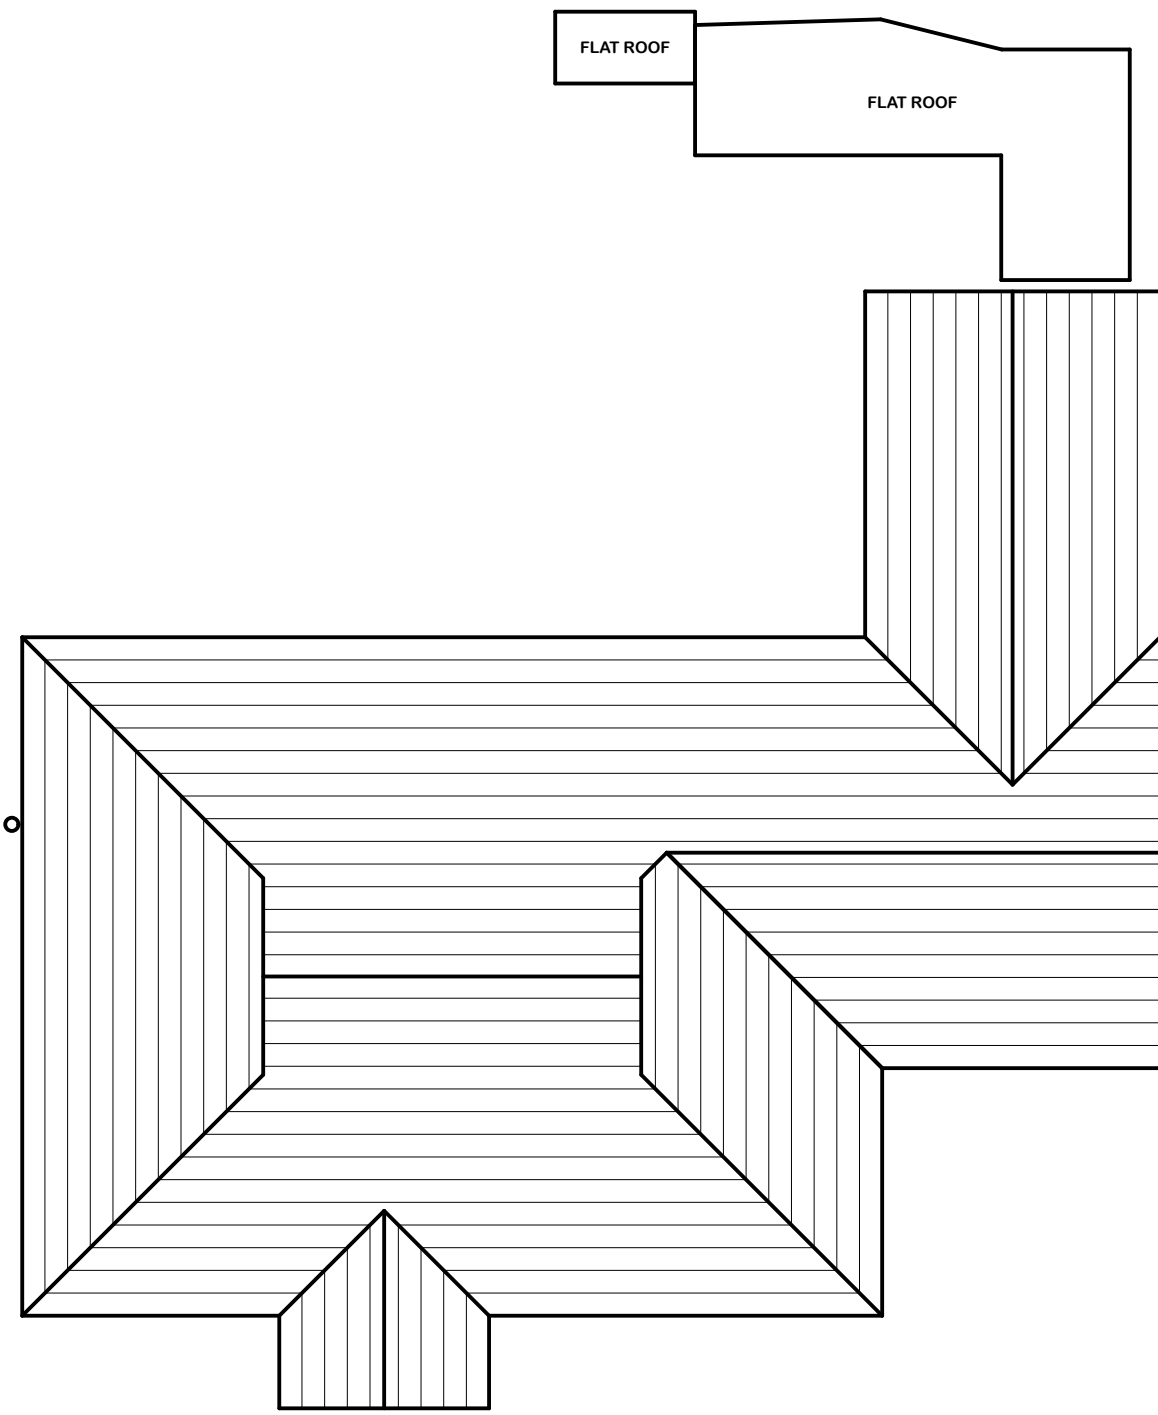


ROOF PLAN
1:100

D 13/08/2026 Gym / Bar rear elevation added
C 14/07/2026 Various amendments in accordance with LPA requirements
B 17/05/2026 Floor plans and elevations amended
A 03/06/2026 Parking Plan added in accordance with LPA requirements
REV DATE NOTED

PROJECT
Proposed Upward Extension
ADDRESS
6 Angler Road, Salisbury, SP2 9PB
CLIENT
Mr Cooper
PURPOSE
Planning
DRAWING
Plans and Elevations as Existing

DATE
April 2026
PAPER
A1
DRAWING N°
2605-PL01D

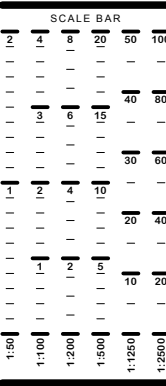

ARCIMO
DESIGN

07970 272466

mail@arcimo.design www.arcimo.design

Do not make from this drawing for construction purposes. Use typed dimensions only. This drawing shall be used only for the purpose intended. All dimensions and levels to be checked on site prior to work commencing. Any discrepancies, errors or omissions to be reported to Arcimo Design. © This drawing and any design herein is the copyright of Arcimo Design and may not be reproduced or transmitted without written consent.