




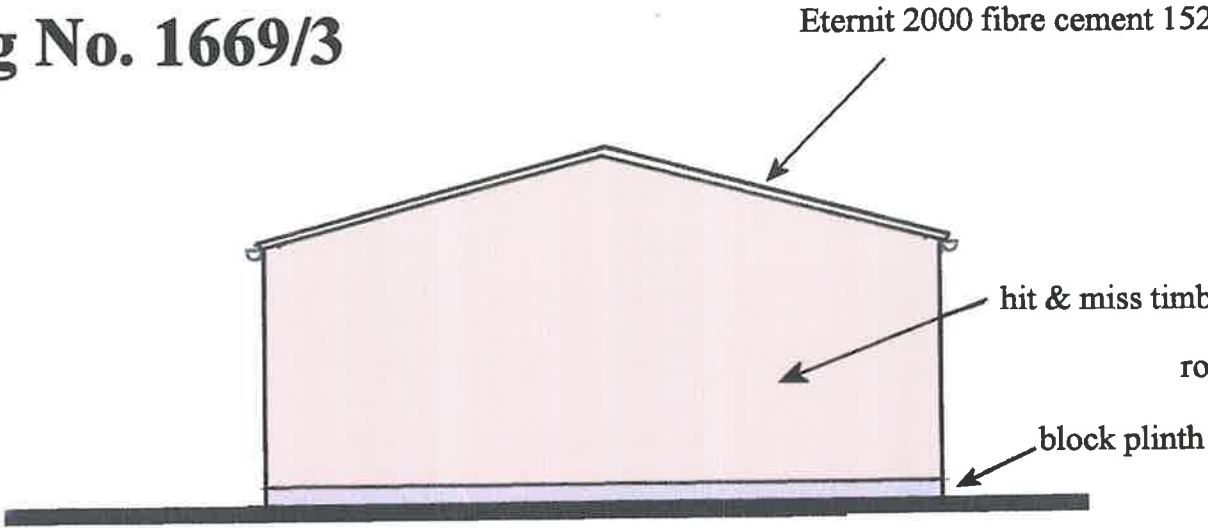


End Elevations

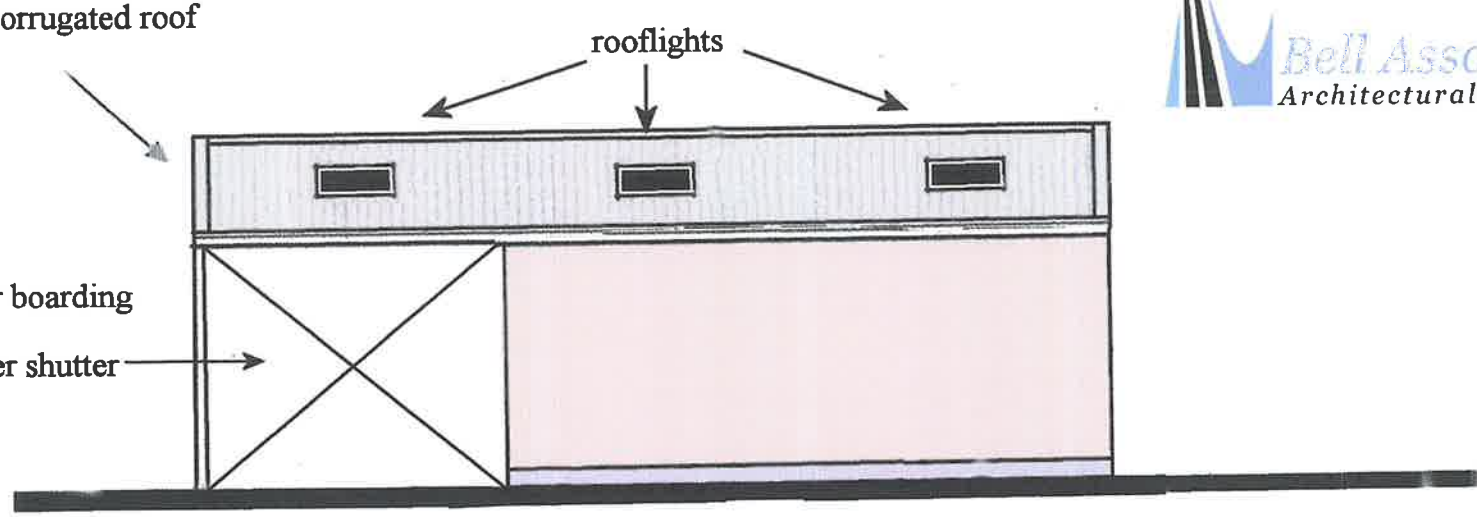


Front Elevation

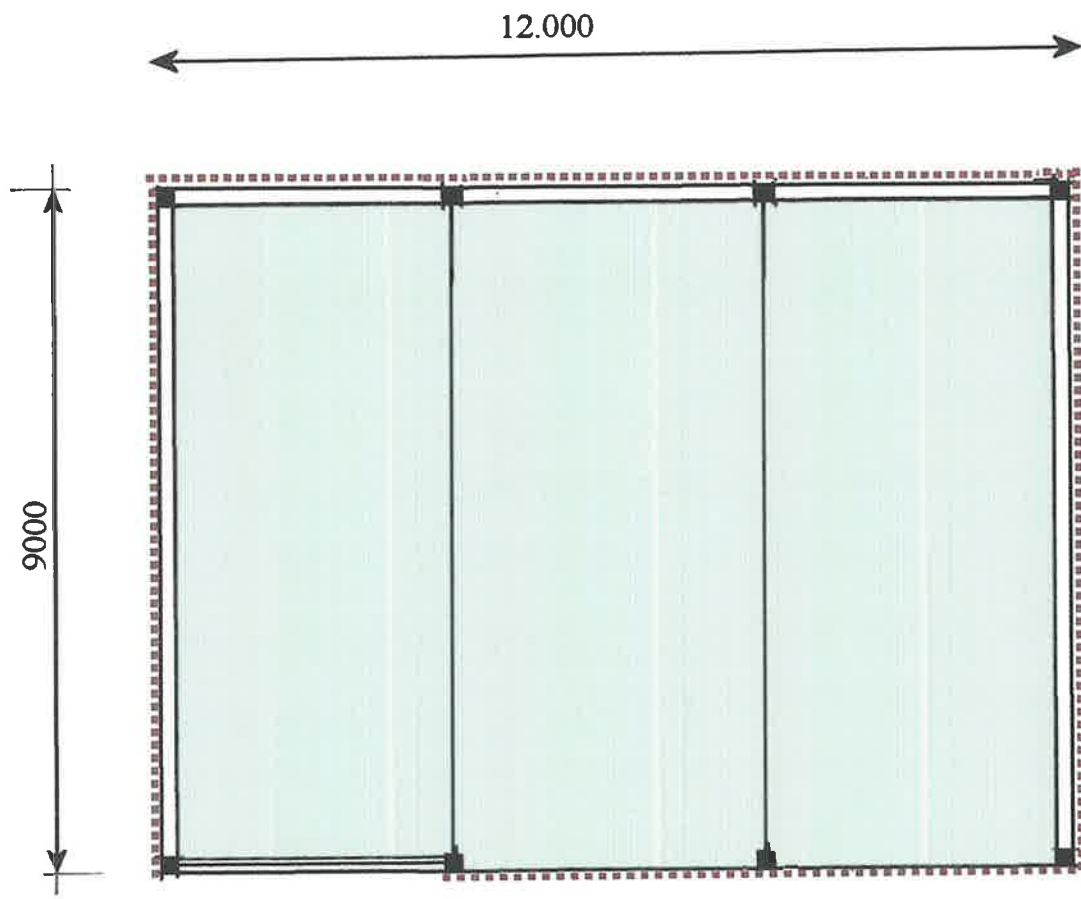


Plan

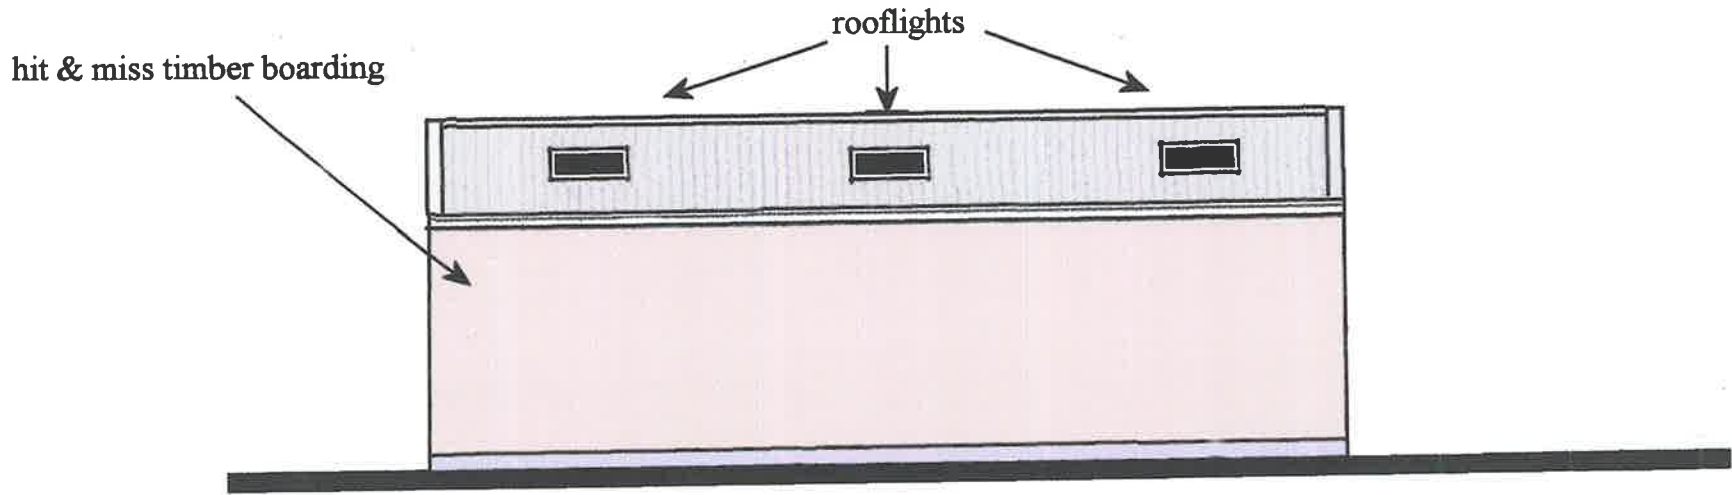

Rear Elevation

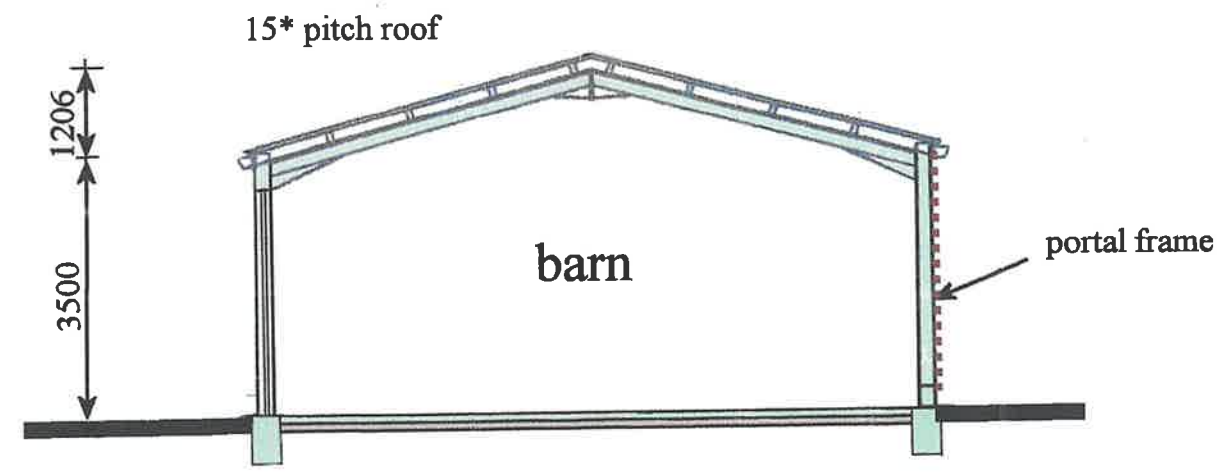

Section

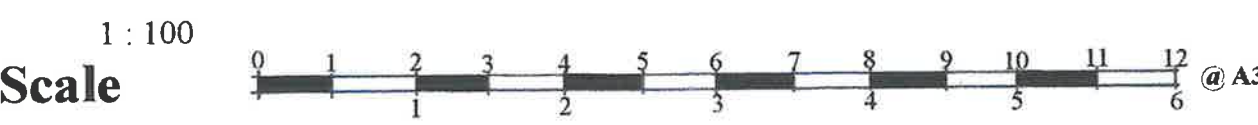

LAND AT CHARLTON LANE, SHAFTESBURY. SP7 0EL
Proposed Barn