



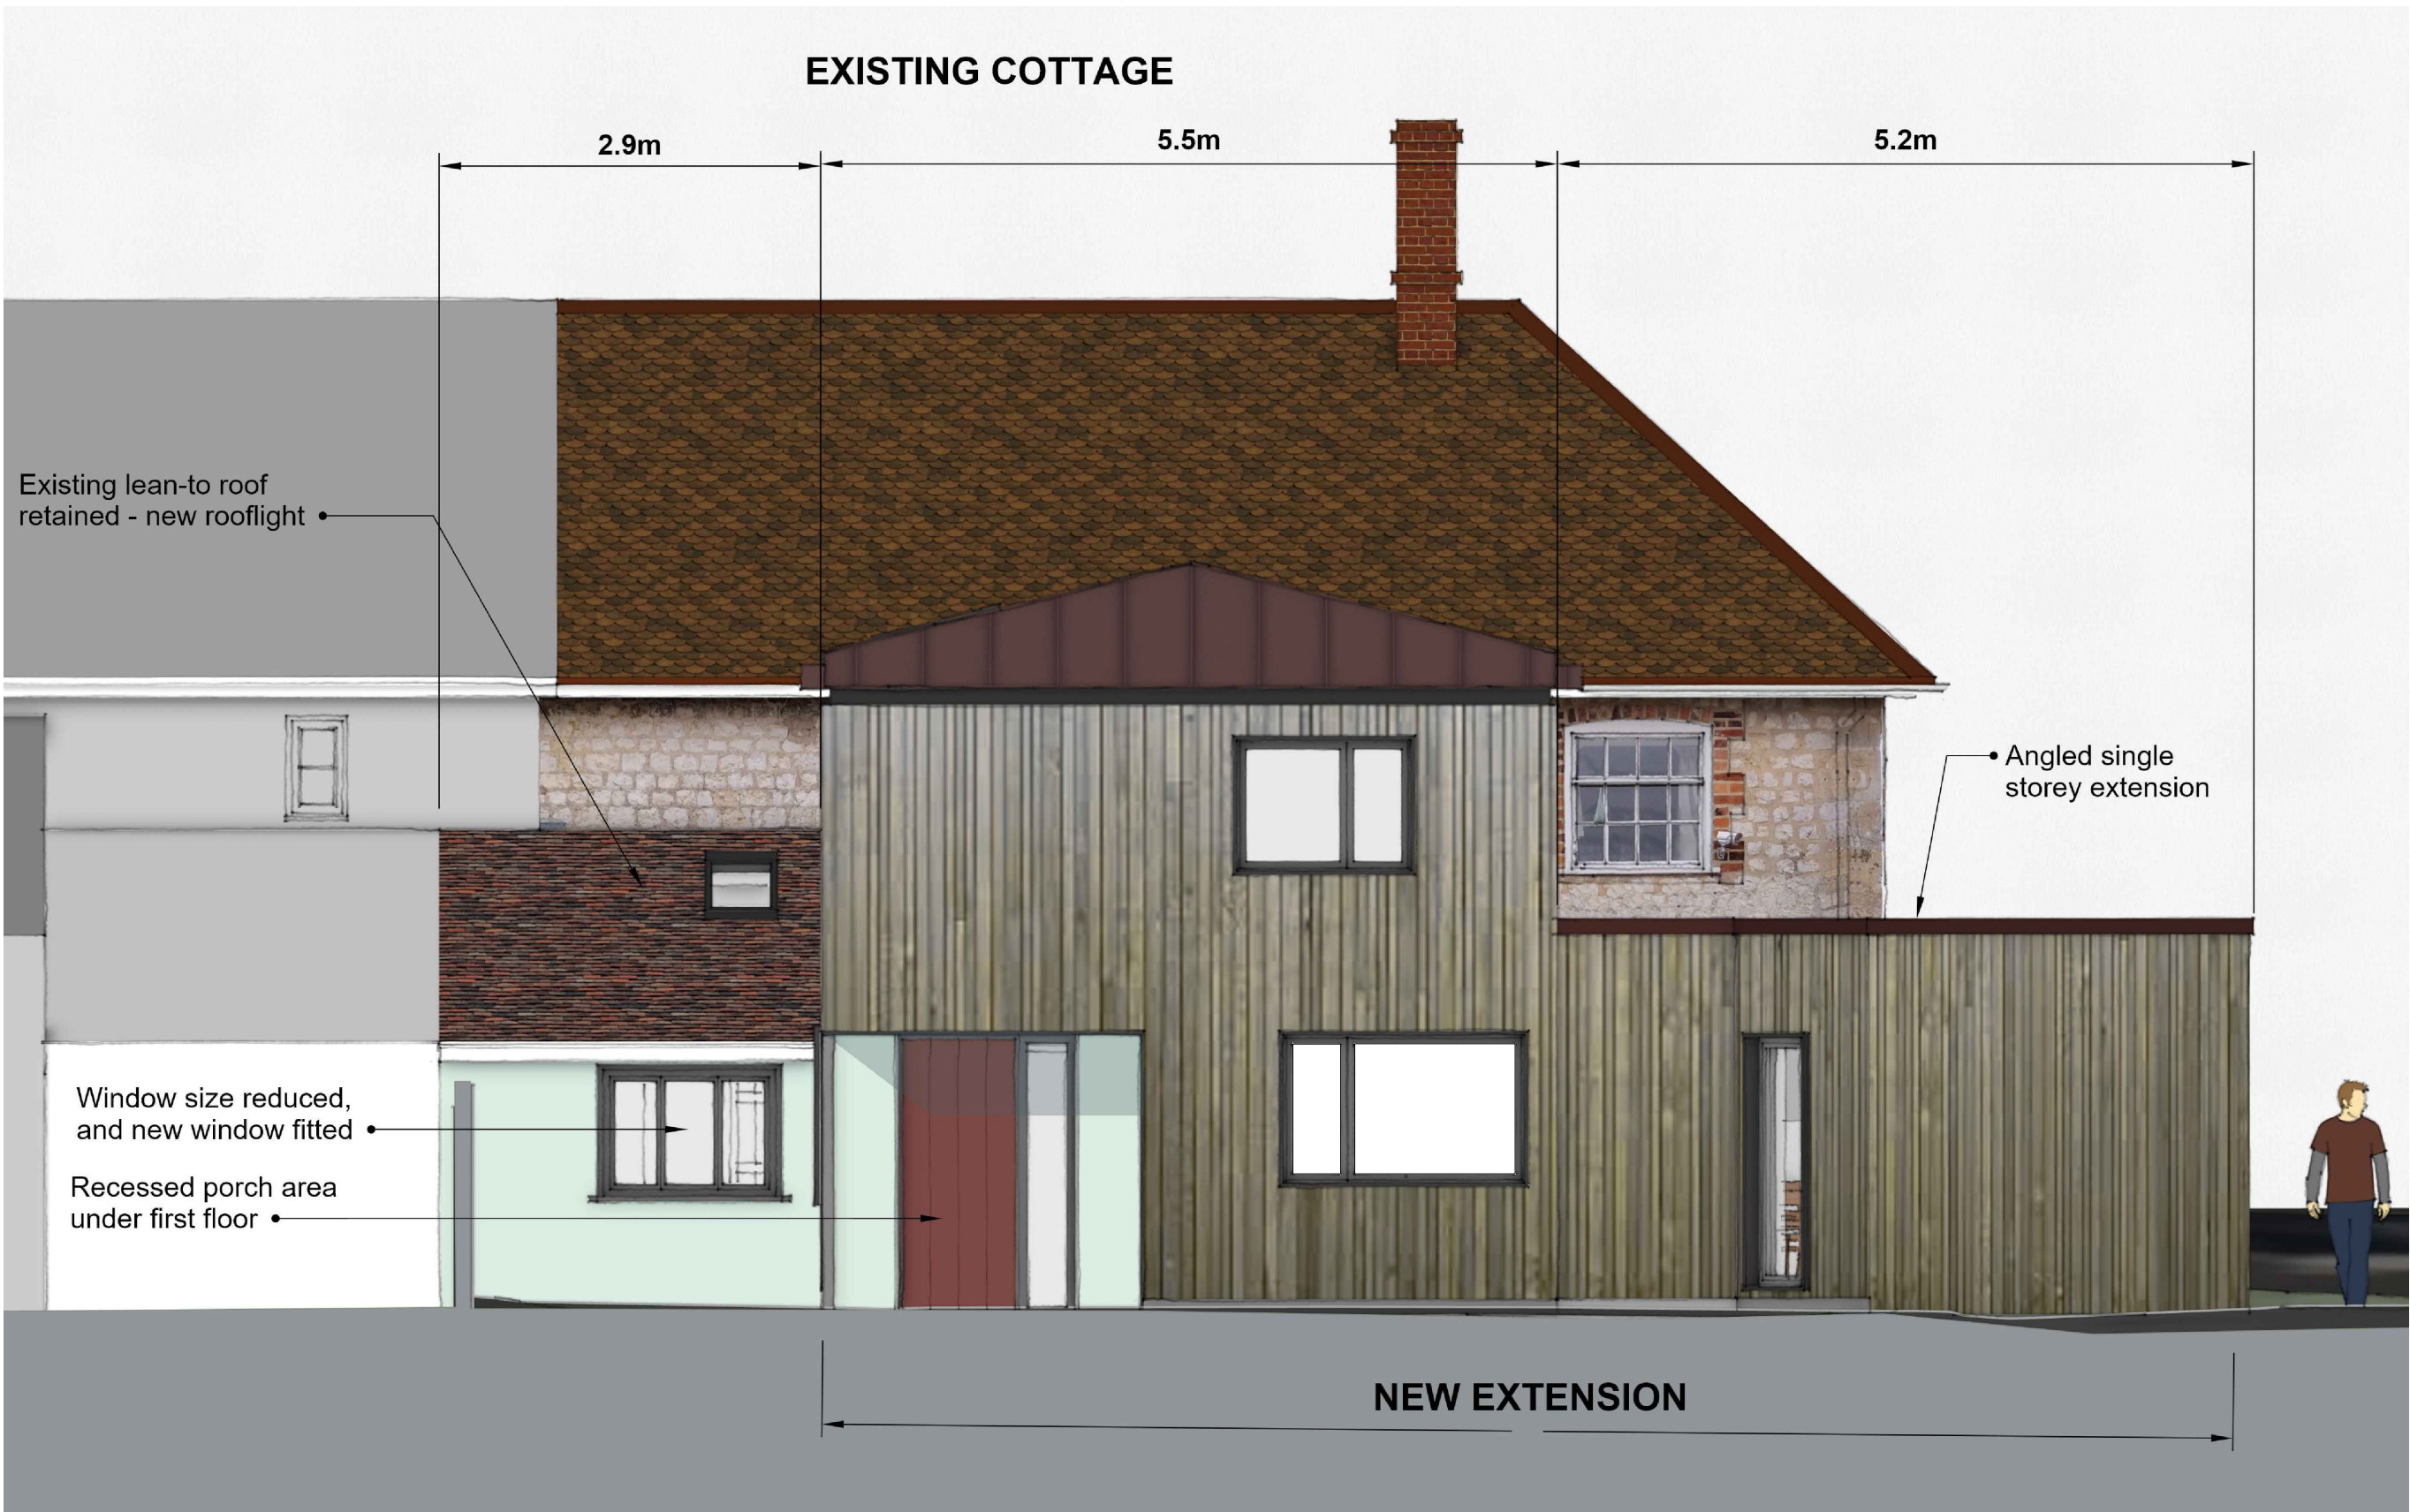

NORTH

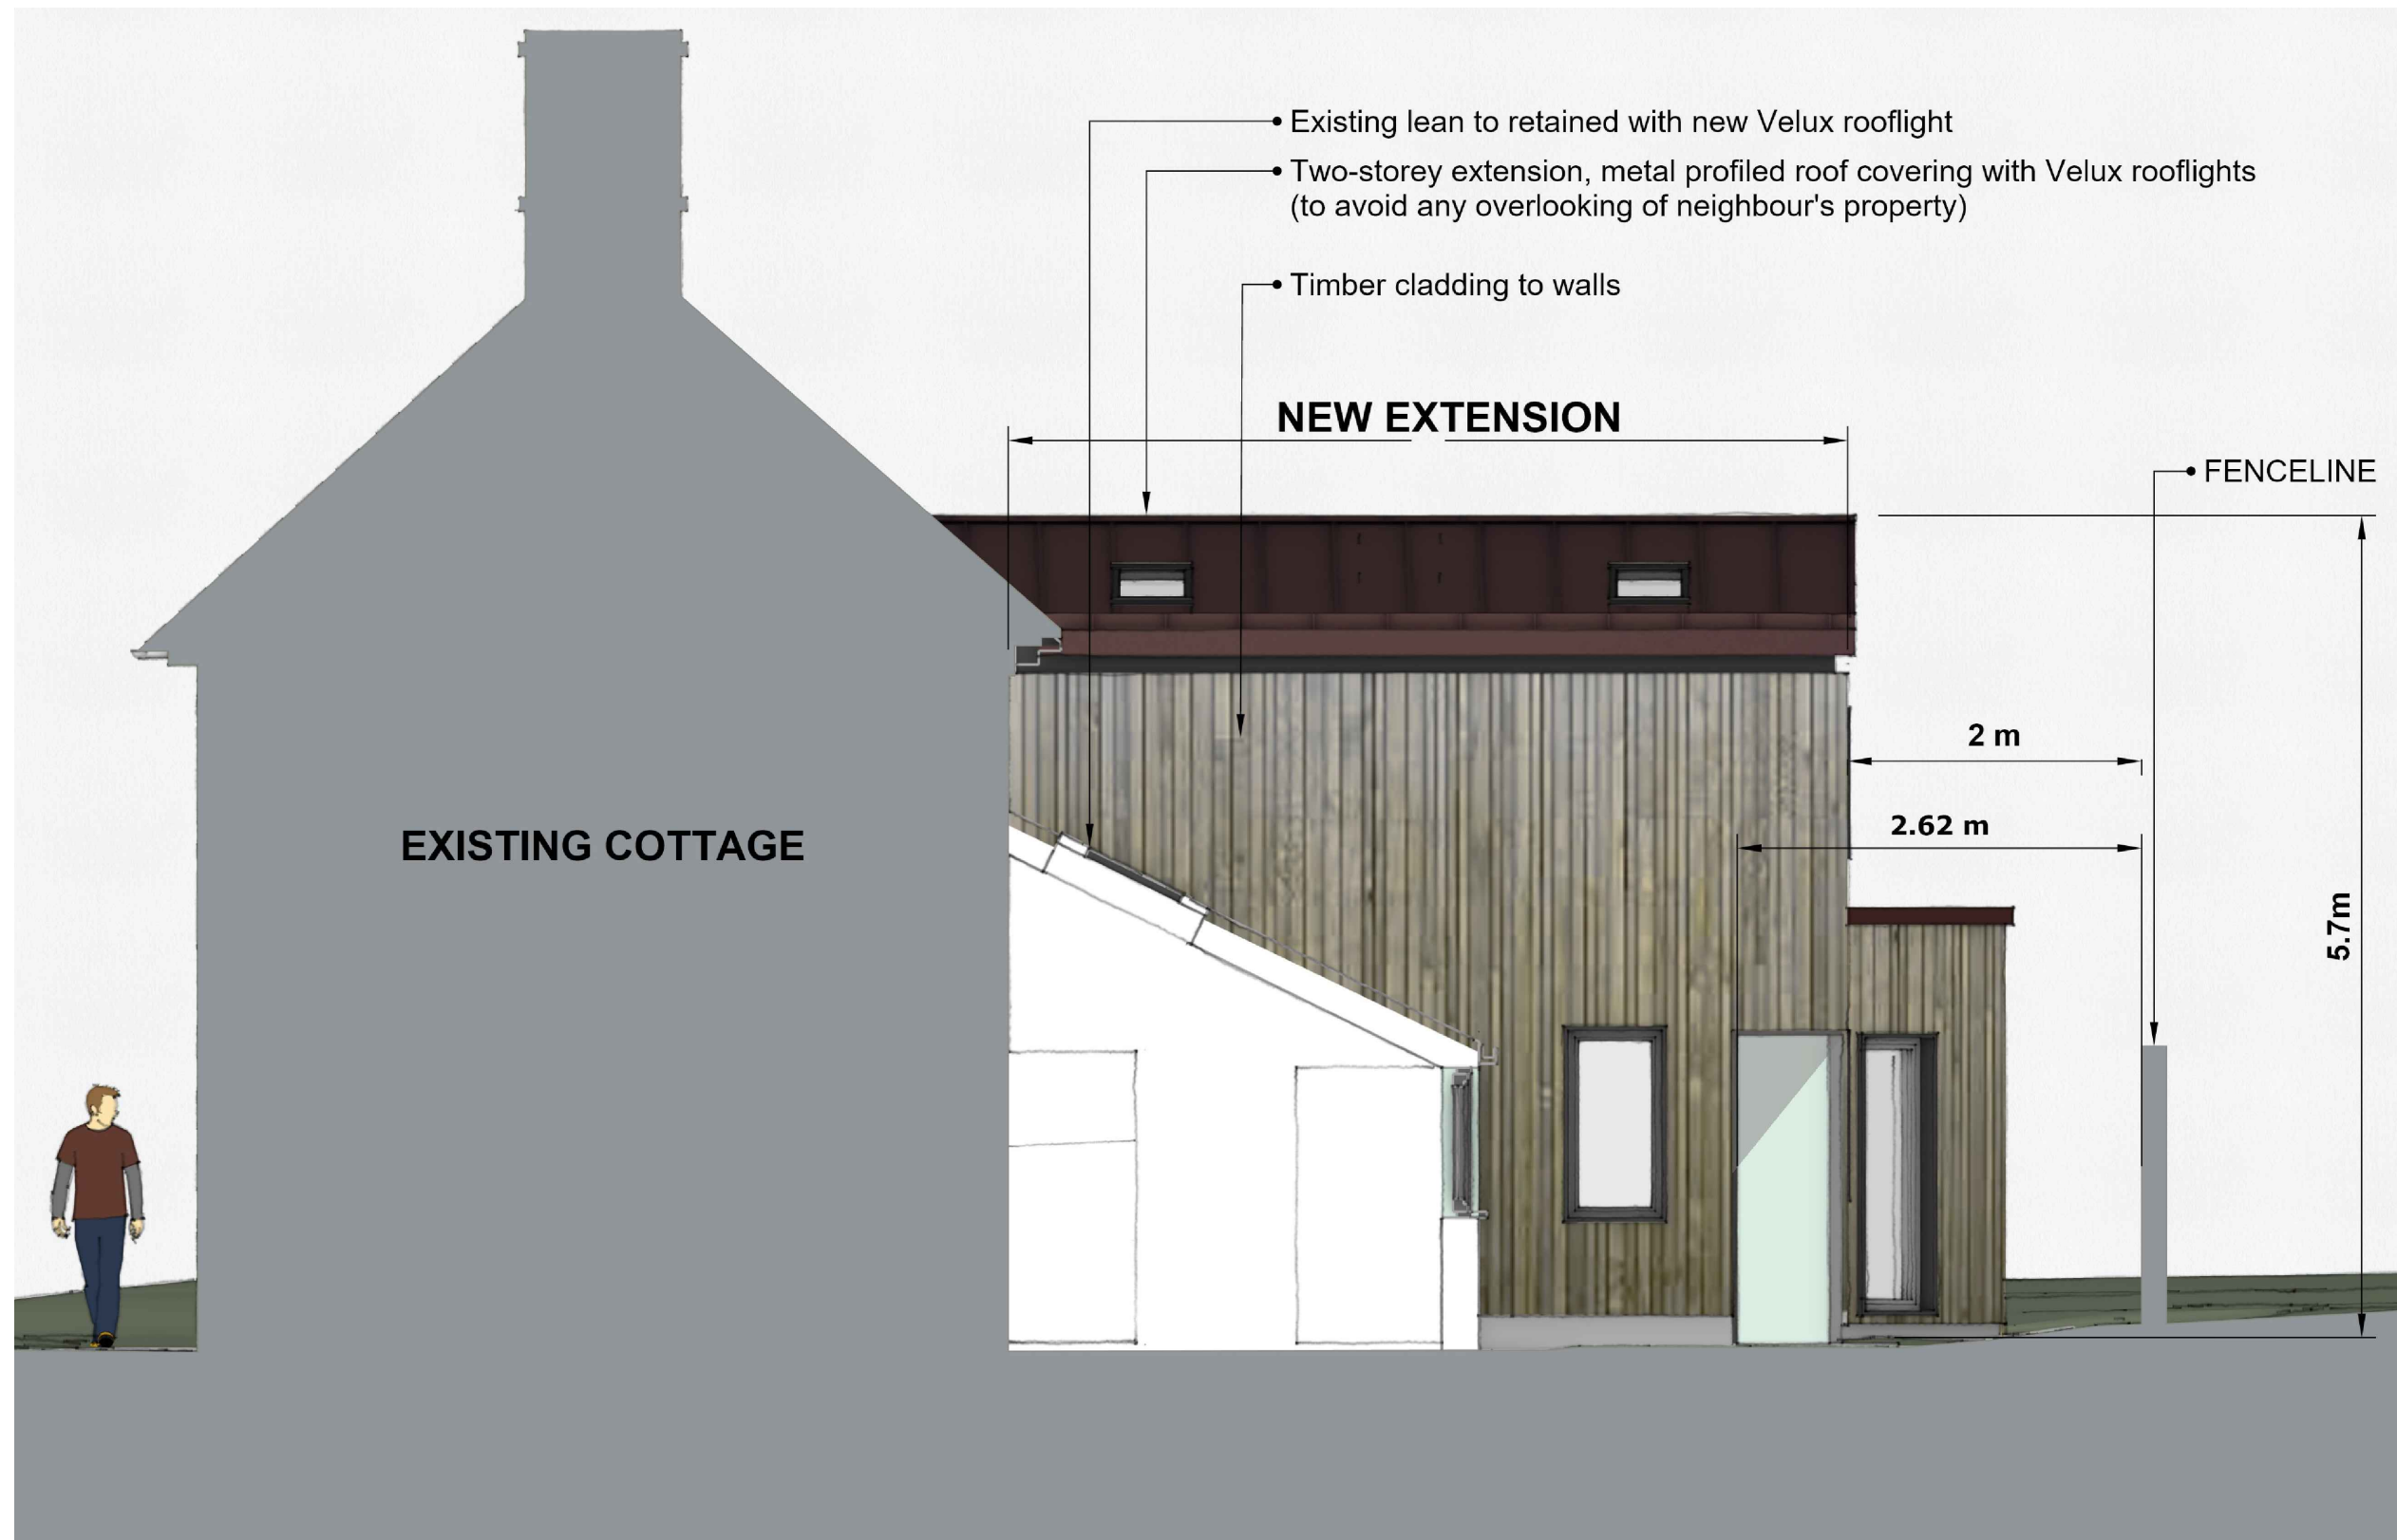

EAST




SOUTH



WEST

ELEVATIONS AS PROPOSED

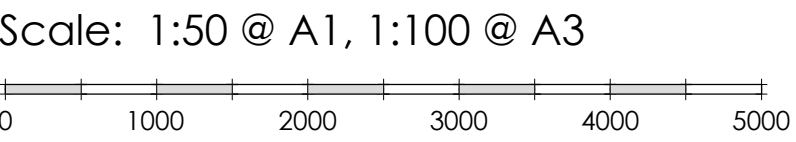

General Notes:
Please inform Affinity Architects of any discrepancy immediately
This drawing to be read in conjunction with Structural Engineer's Calculations
Use Marked dimensions where shown in preference to scaling
Check dimensions prior to construction or offsite fabrication
No accuracy can be guaranteed due to printing variations and site measurements should be taken to ensure accuracy
New work or any existing work affected is shown hatched on drawings

Revision:
A: June '26 - amended opening sizes on extension windows and door, reduction in no of rooflights. New door to cottage amended.

Corton Glebe Cottage

Upton Lovell, BA12 0JW

For C Kemp & A Bridgewater

Proposed Extension, alterations and replacement garage

ELEVATIONS AS PROPOSED

Date:	Scale:	Drawn:
Jan 2026	1:50 @ A1	JEK
Drawing No.	Status	Revision
23-03-006	2	A

Affinity Architects

43 Albany Road Salisbury Wiltshire SP1 3YQ

01722 741683

admin@affinityarchitects.co.uk

Affinity Architects Ltd. Reg no. 10500199

This drawing may not be reproduced without prior knowledge and consent of Affinity Architects