



General Notes:
Please inform Affinity Architects of any discrepancy immediately.
This drawing to be read in conjunction with Structural Engineer's Calculations.
Use Marked dimensions where shown in preference to scaling.
Check dimensions prior to construction or offsite fabrication.
No accuracy can be guaranteed due to printing variations and site measurements should be taken to ensure accuracy.
New work or any existing work affected is shown hatched on drawings.

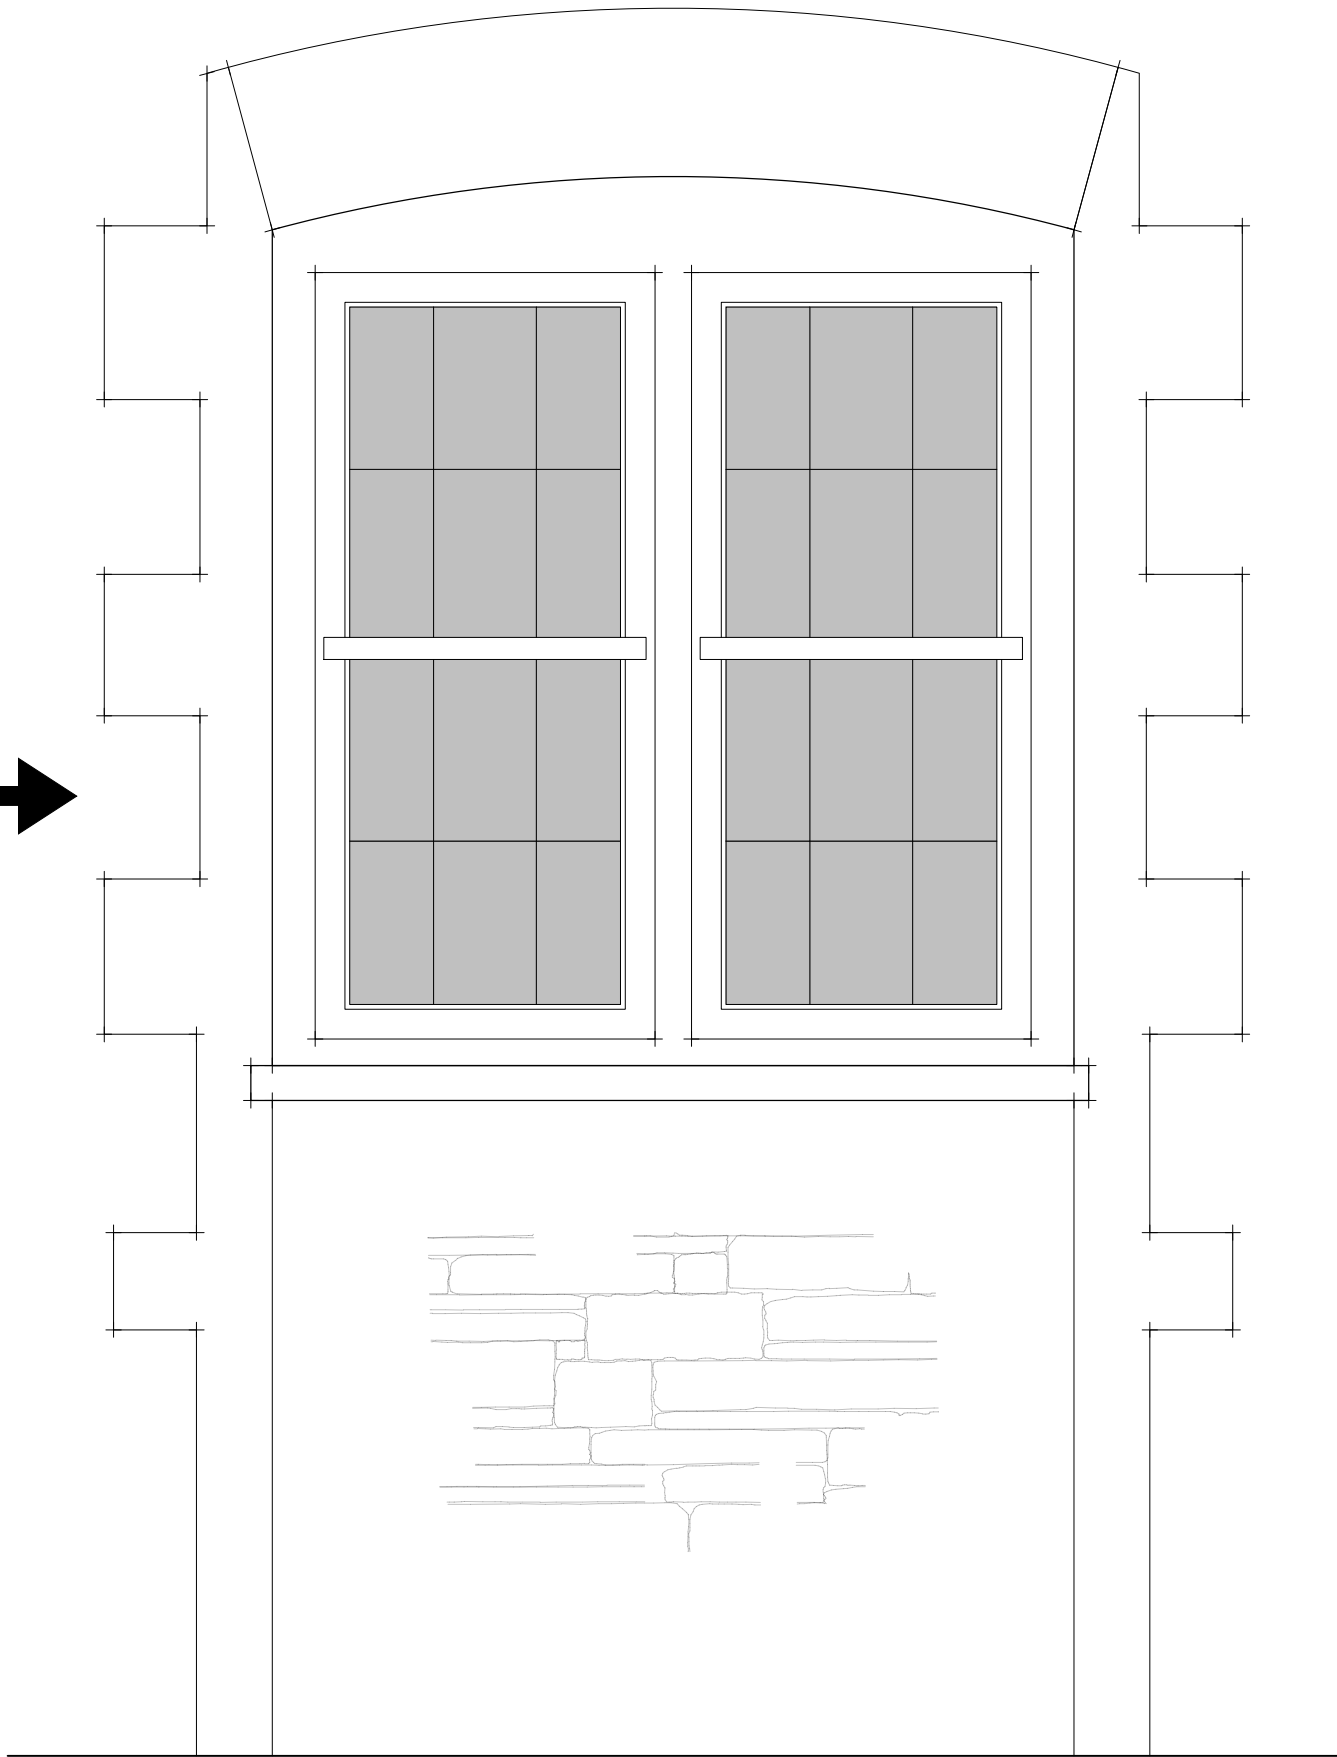


External Elevation - As Existing




External Elevation - As Existing

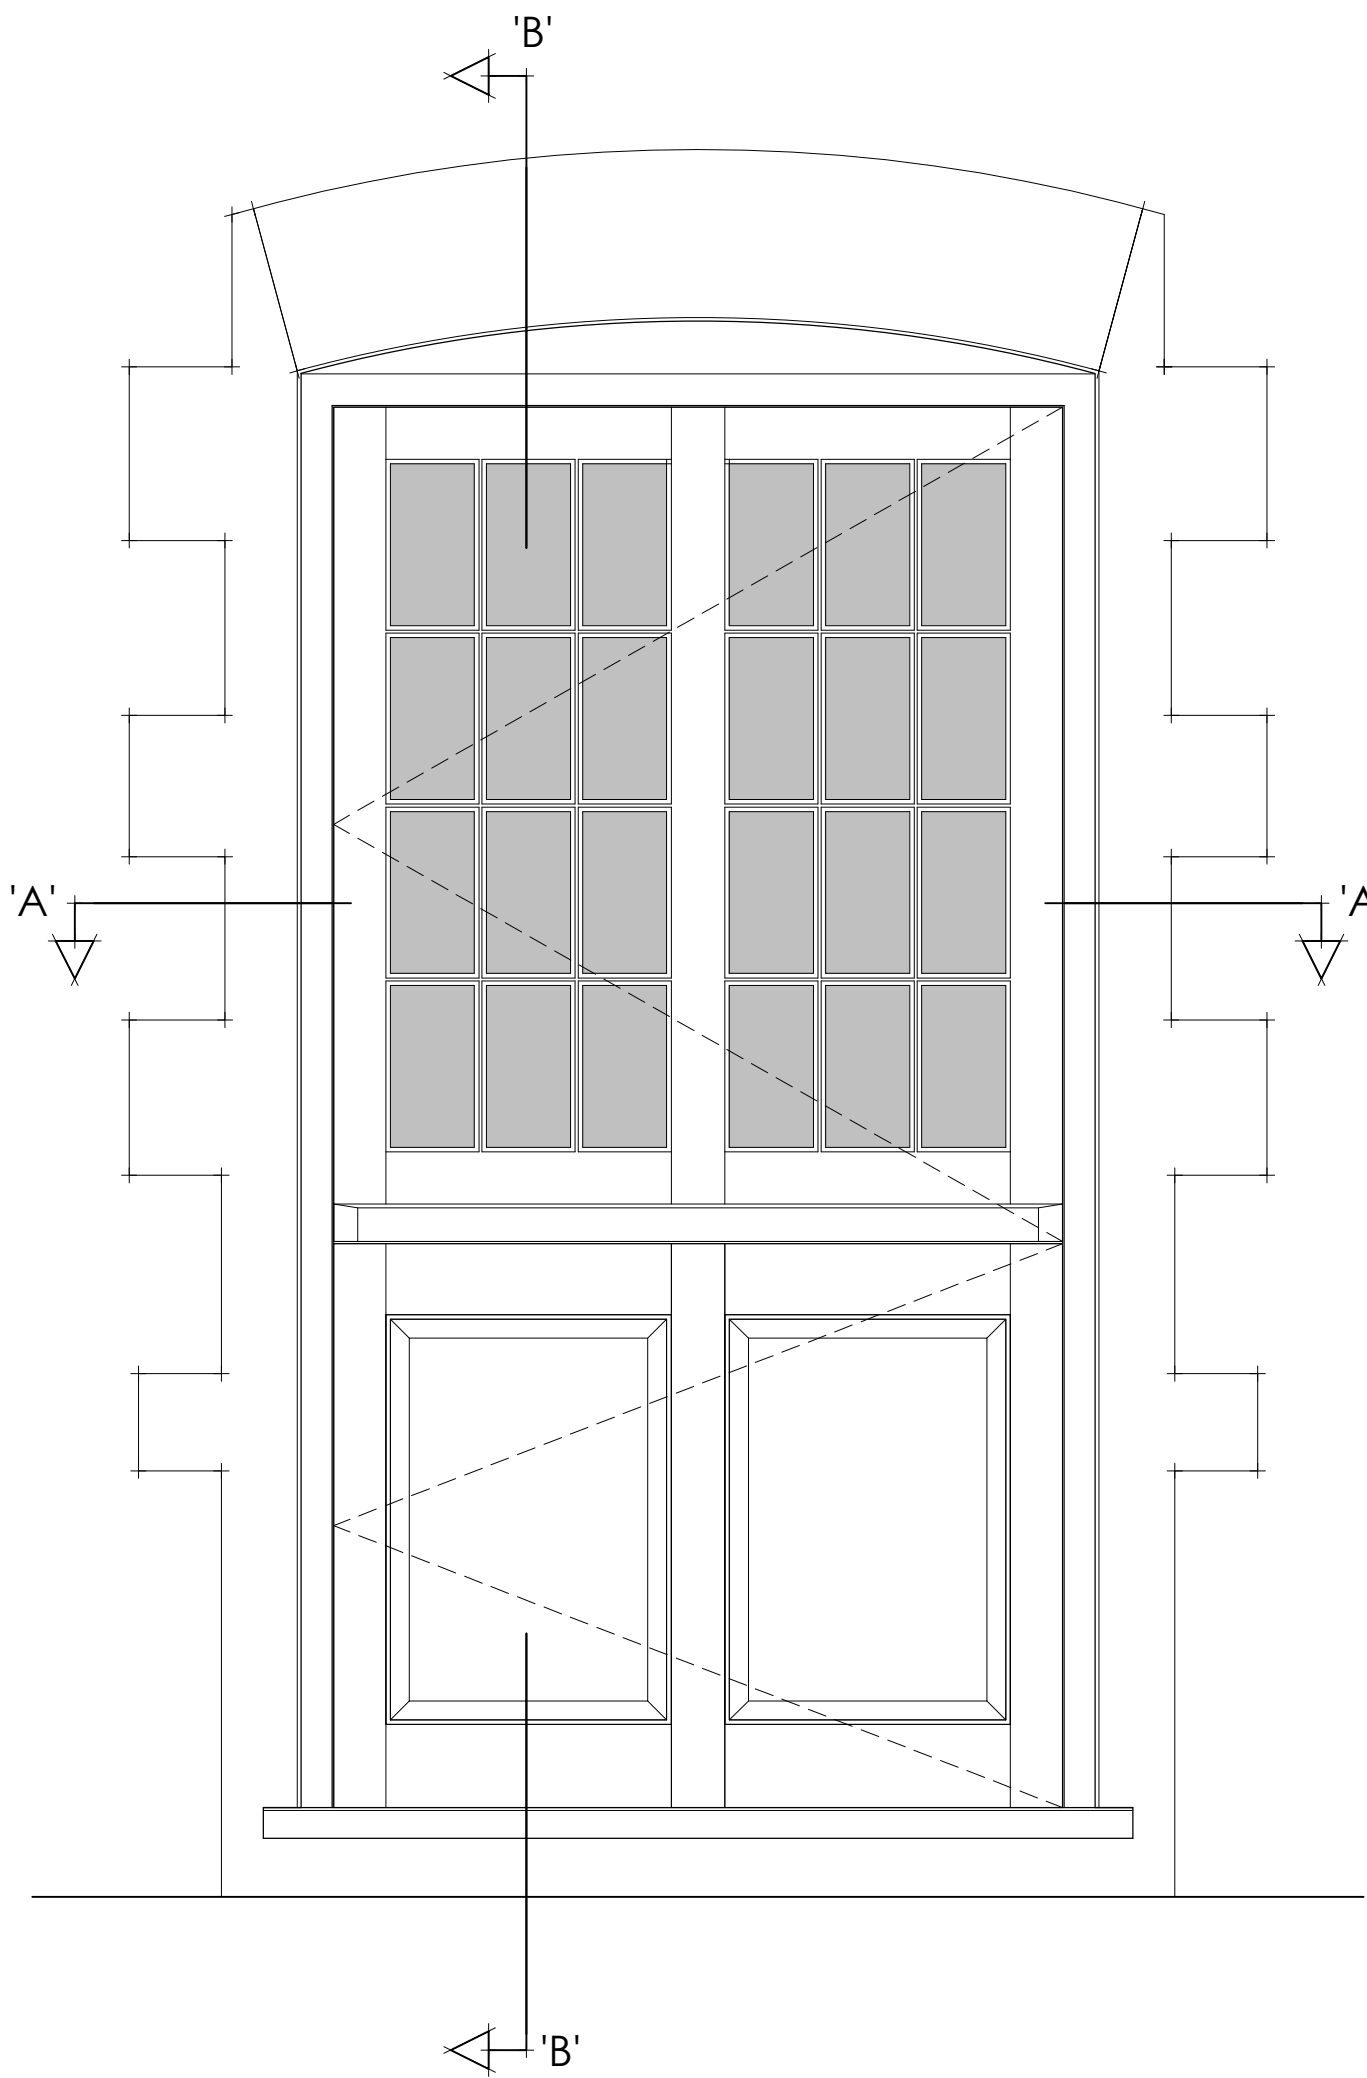

External Elevation - As Proposed

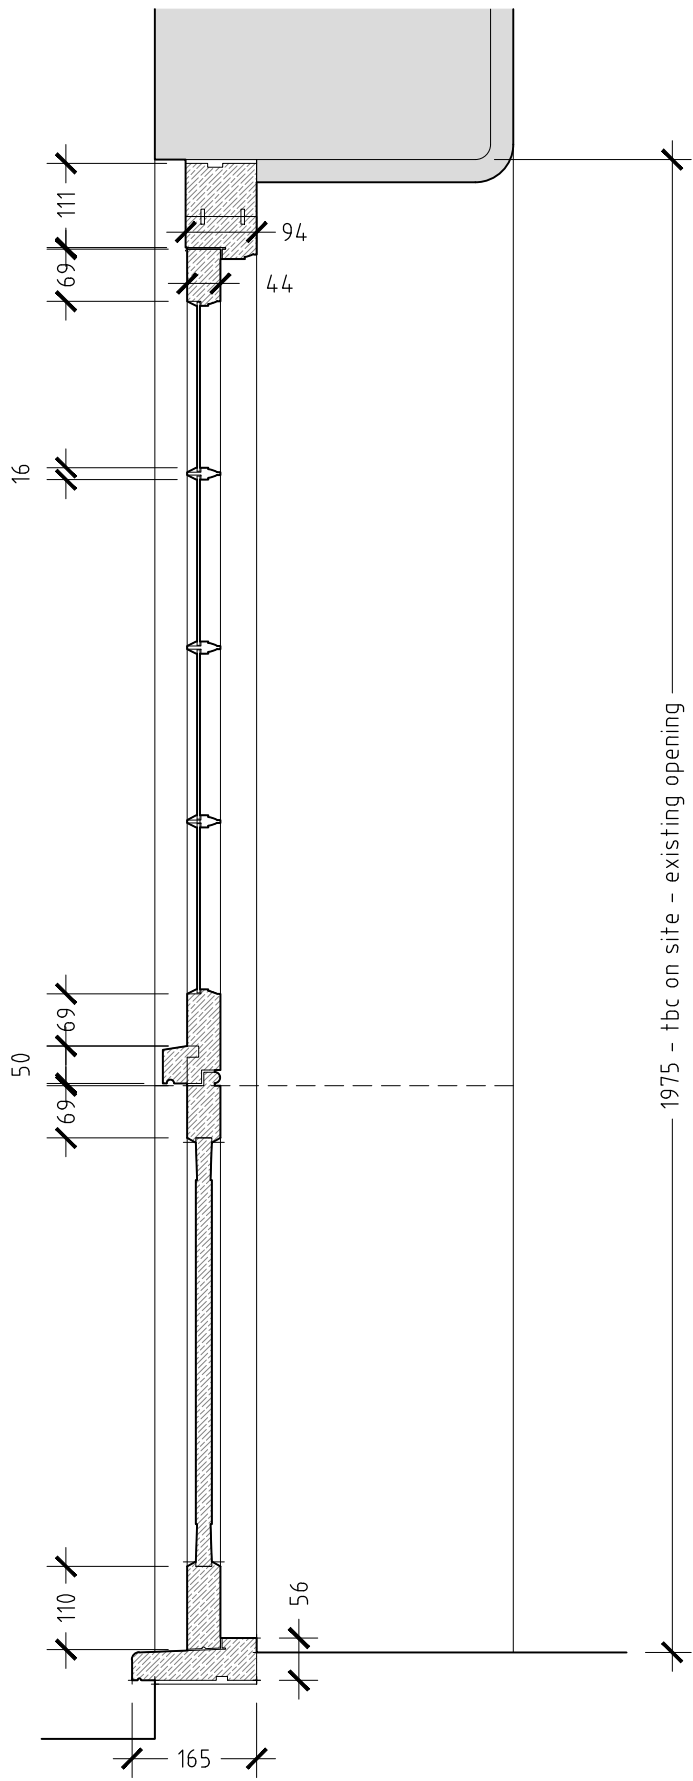

Section B-B

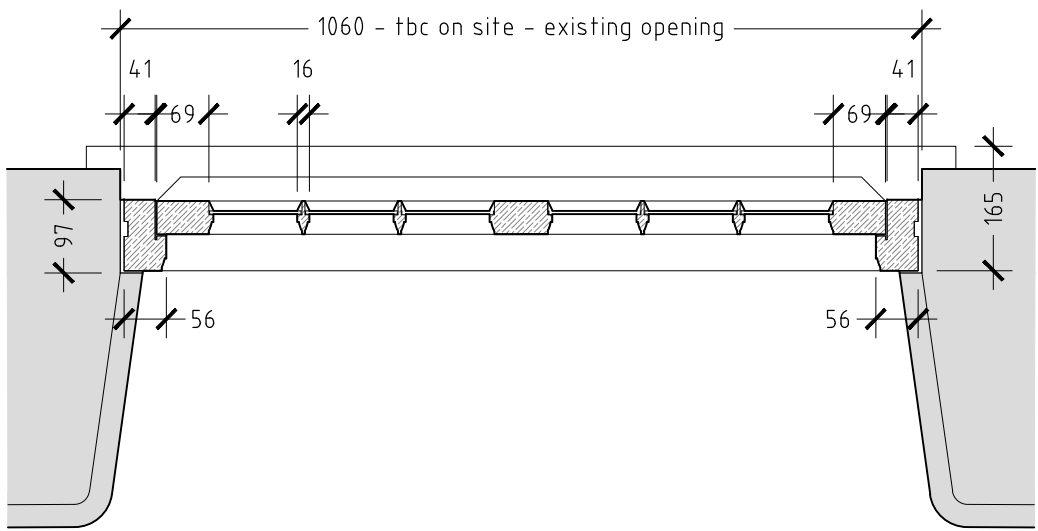

Section A-A
Scale 1:10

Timber Stable Door

New purpose-made external timber stable door to match the existing windows in pattern, proportions, mouldings and detailing where possible.

Upper panels to be fitted with single glazing, bedded and externally finished with traditional putty glazing.

Lower panels to be solid timber construction.

Timber to be factory primed and prepared to receive a site-applied paint finish.

Revision:

Corton Glebe Cottage
Upton Lovell, BA12 0JW
For C Kemp & A Bridgewater

Proposed Extension, alterations and replacement garage

JOINERY PROPOSALS

Date: July 2026	Scale: 1:10 @ A1 1:20 @ A3	Drawn: SN
Drawing No. 23-03-010	Status 2	Revision *

 **Affinity Architects**
43 Albany Road Salisbury Wiltshire SP1 3YQ

01722 741683
admin@affinityarchitects.co.uk

Affinity Architects Ltd. Reg No 10884999

©This drawing may not be reproduced without prior knowledge and consent of Affinity Architects

JOINERY PROPOSAL