


20 Churchfields Road
Salisbury, Wiltshire

Drawing
Proposed First Floor Layout
Drawing No.
TDB-213-HH08
Scale
@ A3
Date
July 26

The proposed roof has been carefully designed to complement the existing dwelling by matching the existing roof pitch, form and external materials, ensuring a seamless integration with the original building. A new rooflight is proposed within the extended roof slope to match the existing rooflight in size, style and appearance, providing additional natural daylight to the enlarged kitchen whilst maintaining a consistent and sympathetic roofscape. The majority of the existing roof will remain unaltered, with only minimal changes required to accommodate the proposed extension.

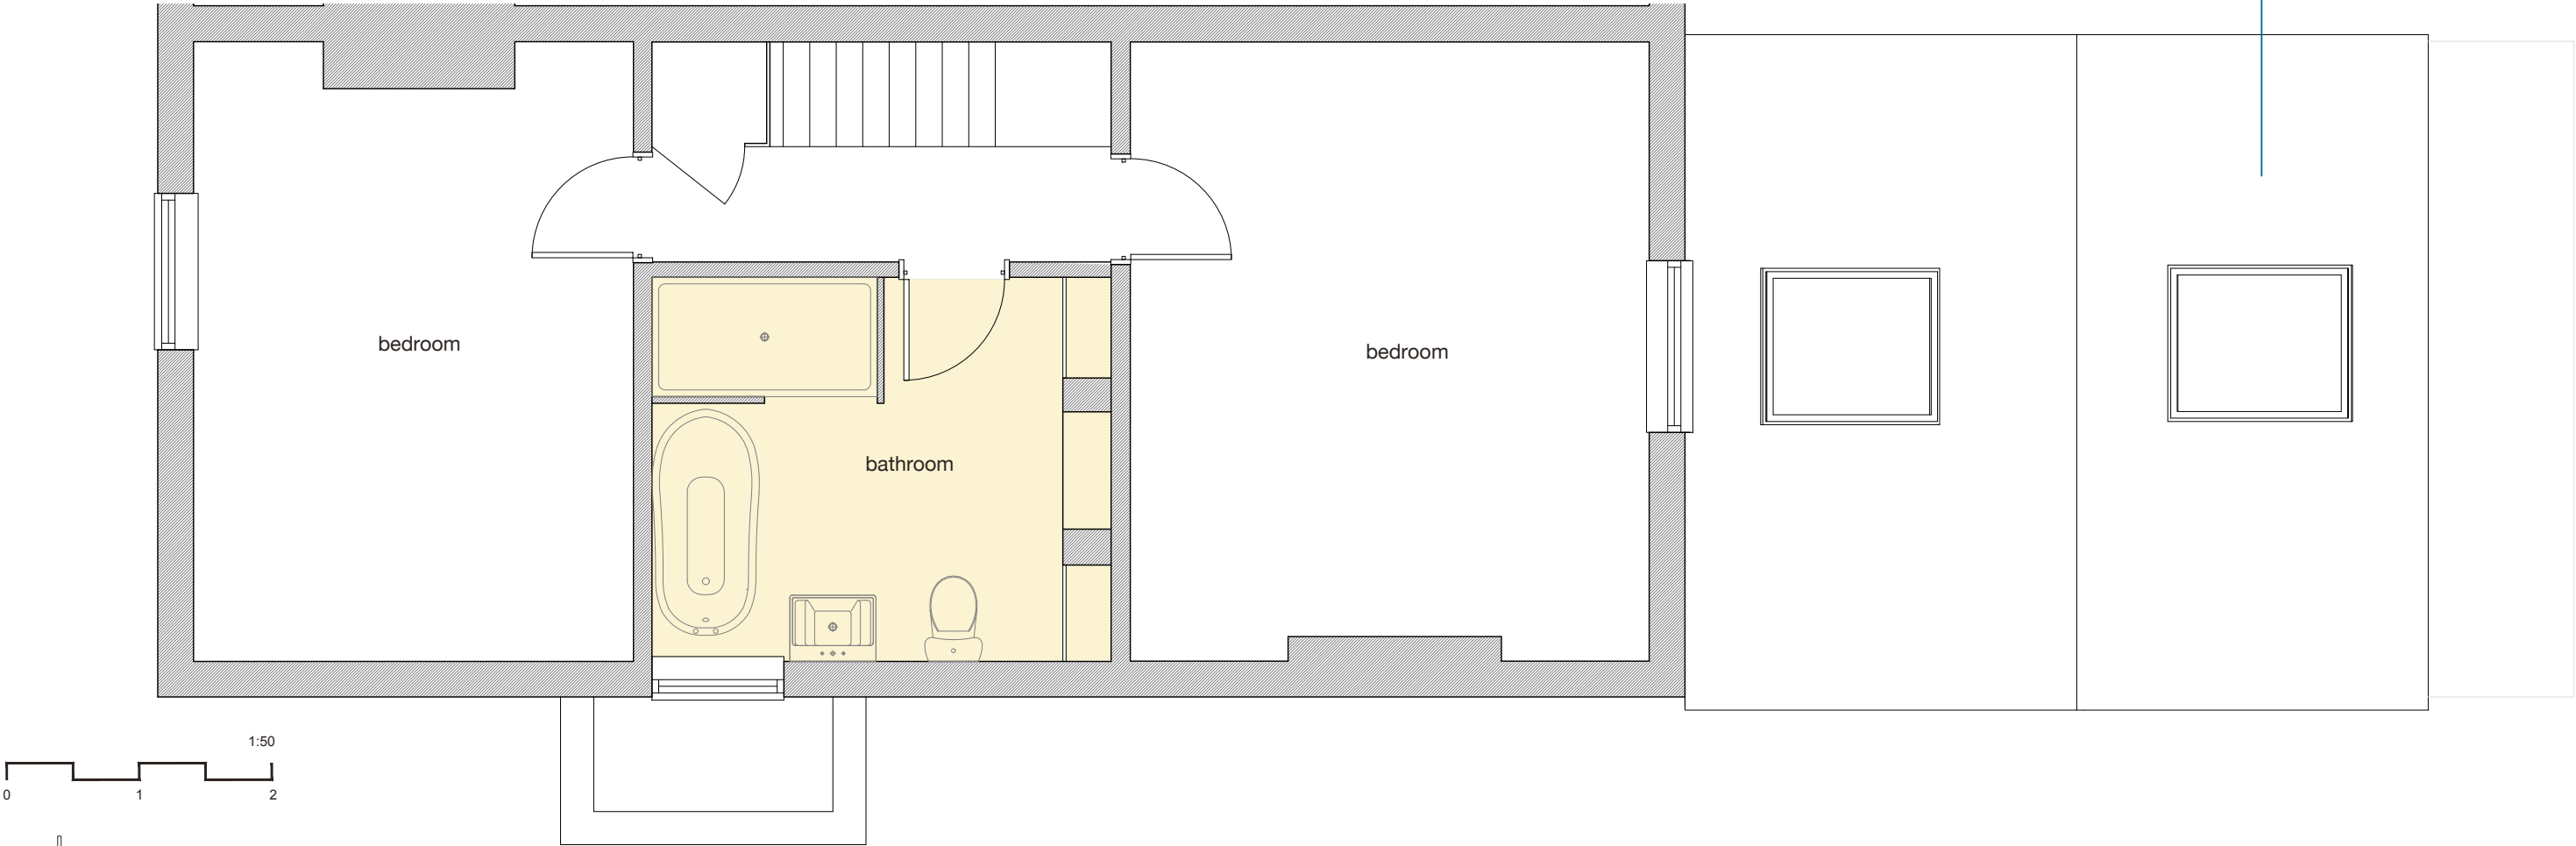

studio@thedesignboard.com
www.thedesignboard.com
Tel: +44 (0) 7876 345594

These drawings are for planning application submission only. Any other use, reproduction, or modification without written consent from The Design Board and Scratch is prohibited.

Read in conjunction with all project documents. **Do not scale from this drawing** except for planning purposes. Verify all dimensions on-site before work begins.

Works must comply with local codes, laws, and regulations. Revisions required by the planning authority or designer will be formally issued. Unauthorised alterations are not allowed.

© 2025 The Design Board and Scratch. All rights reserved. These drawings are intellectual property and may not be used beyond this planning application without prior written permission.

Report any discrepancies to the designer.

