


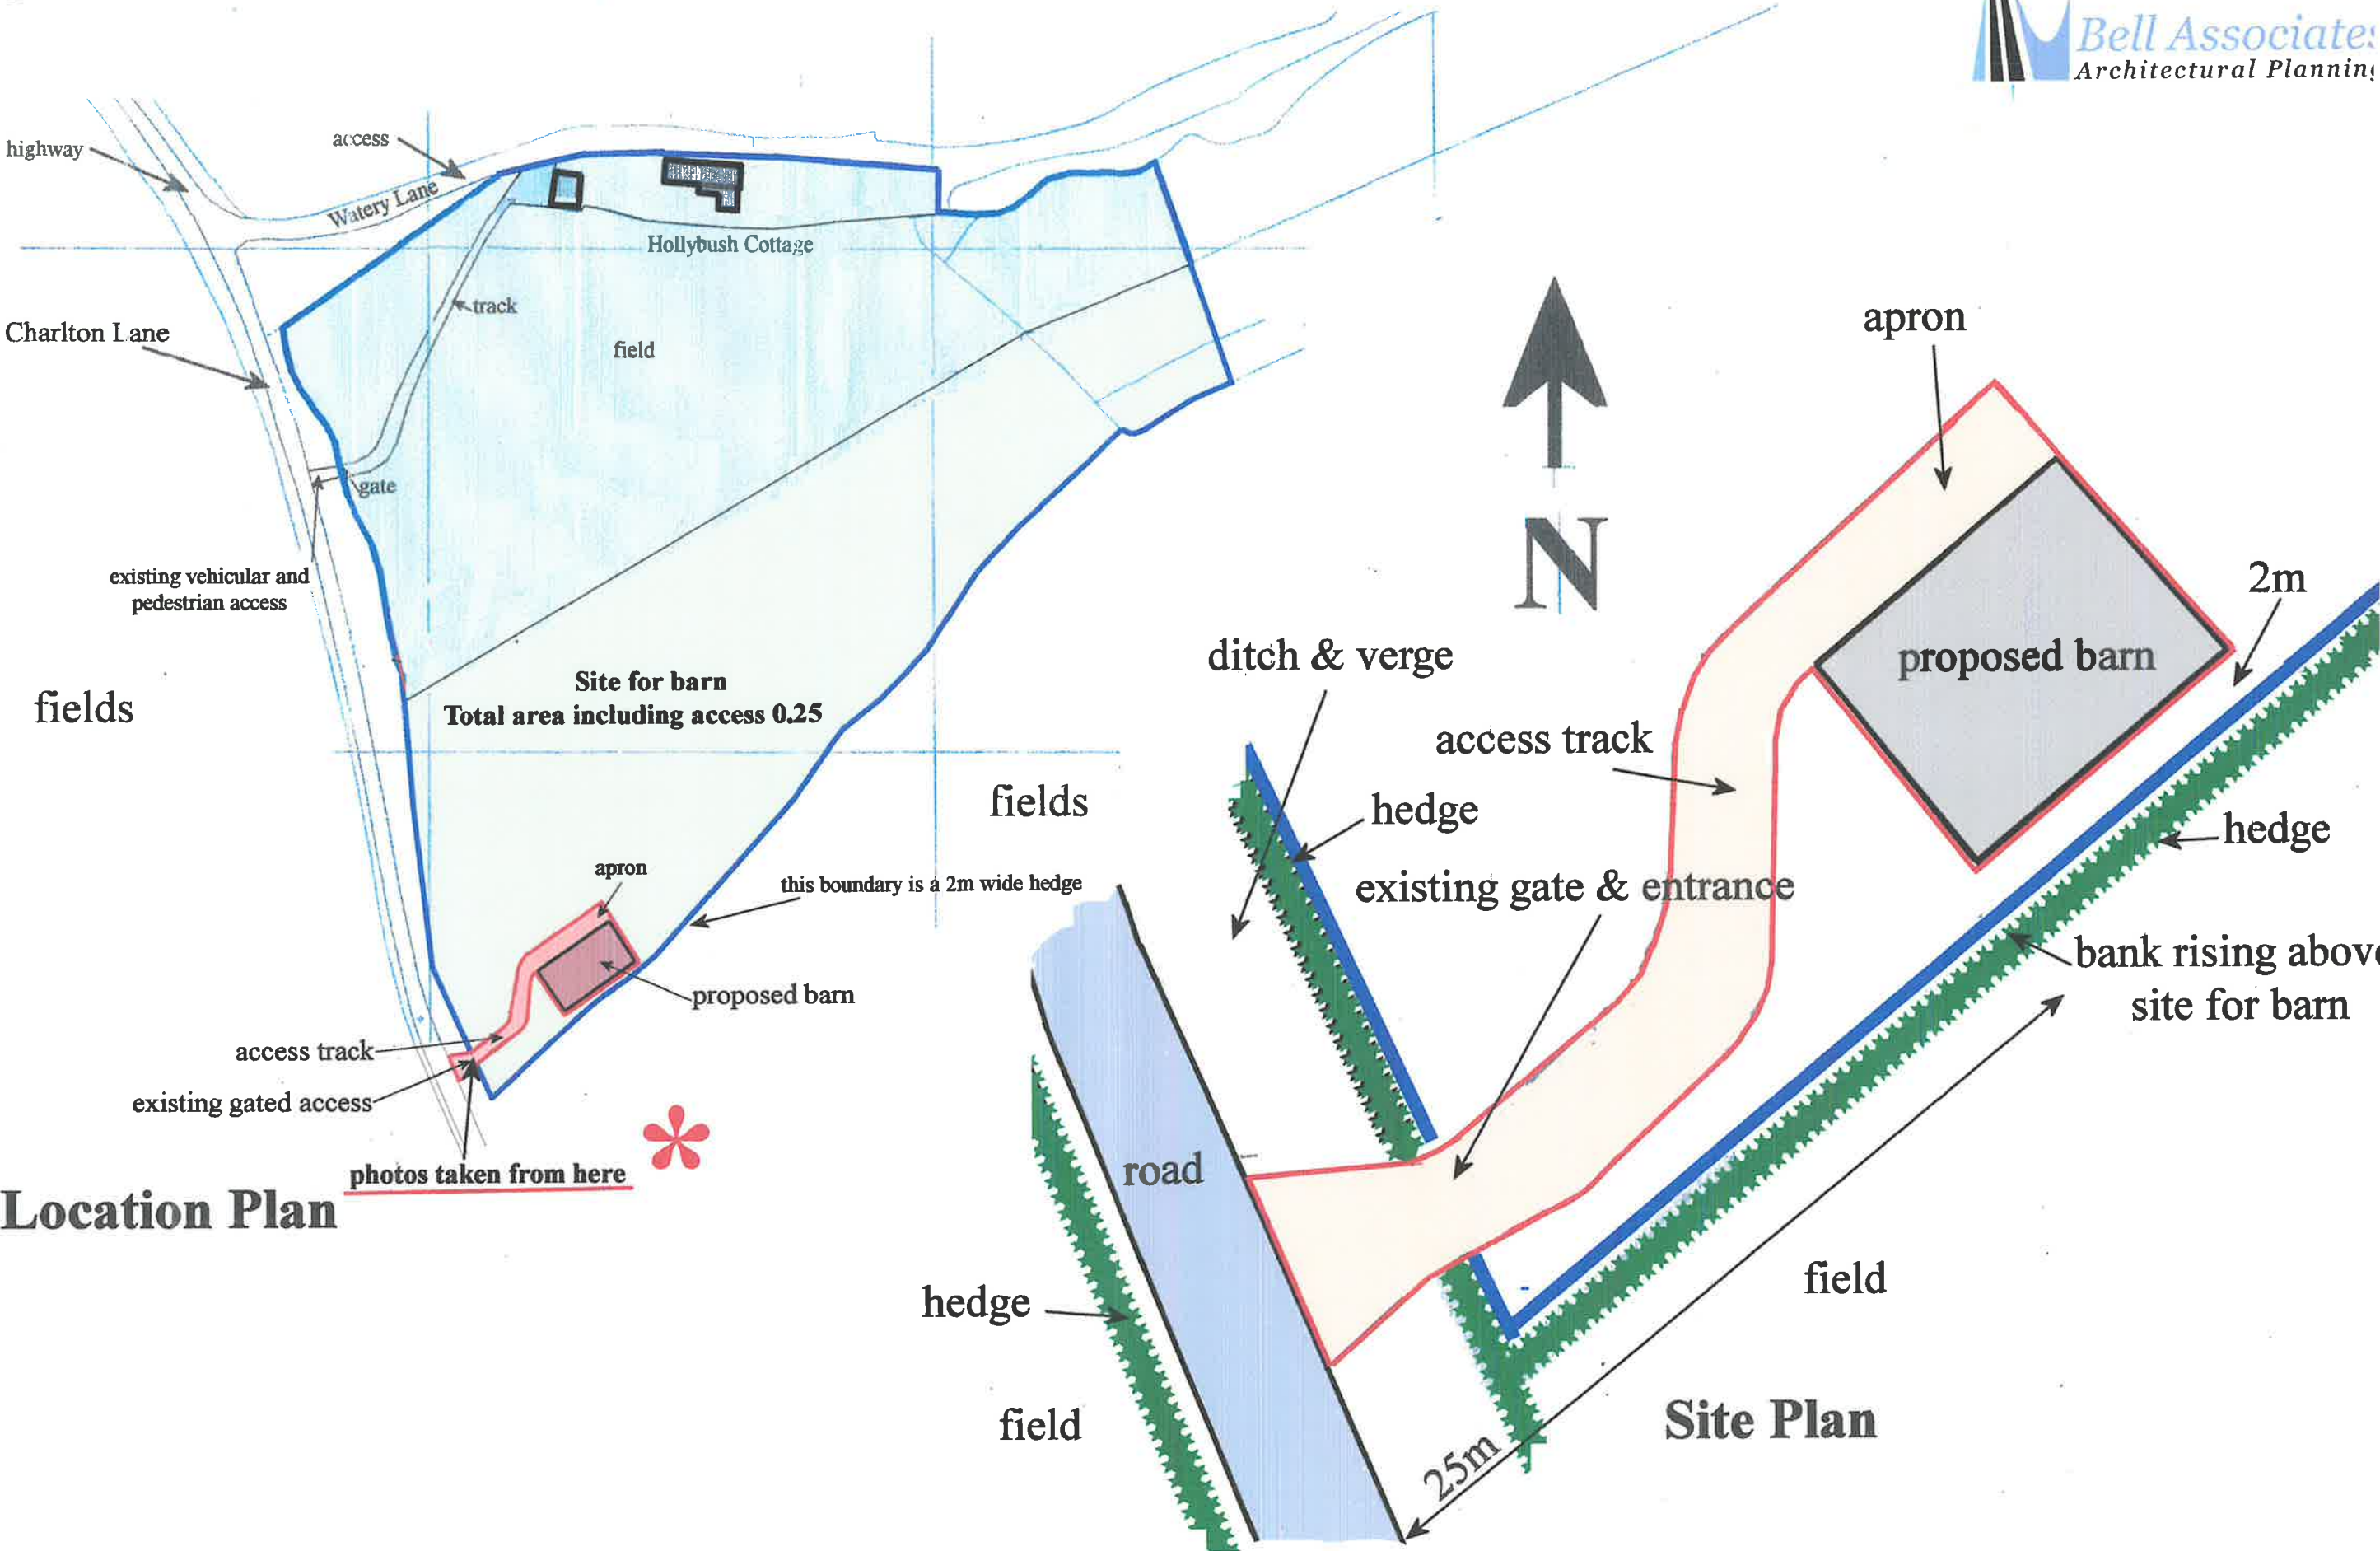

Location Plan

Site Plan

HOLLY BUSH COTTAGE, CHARLTON, SP7 0EL
Site & location plans

