
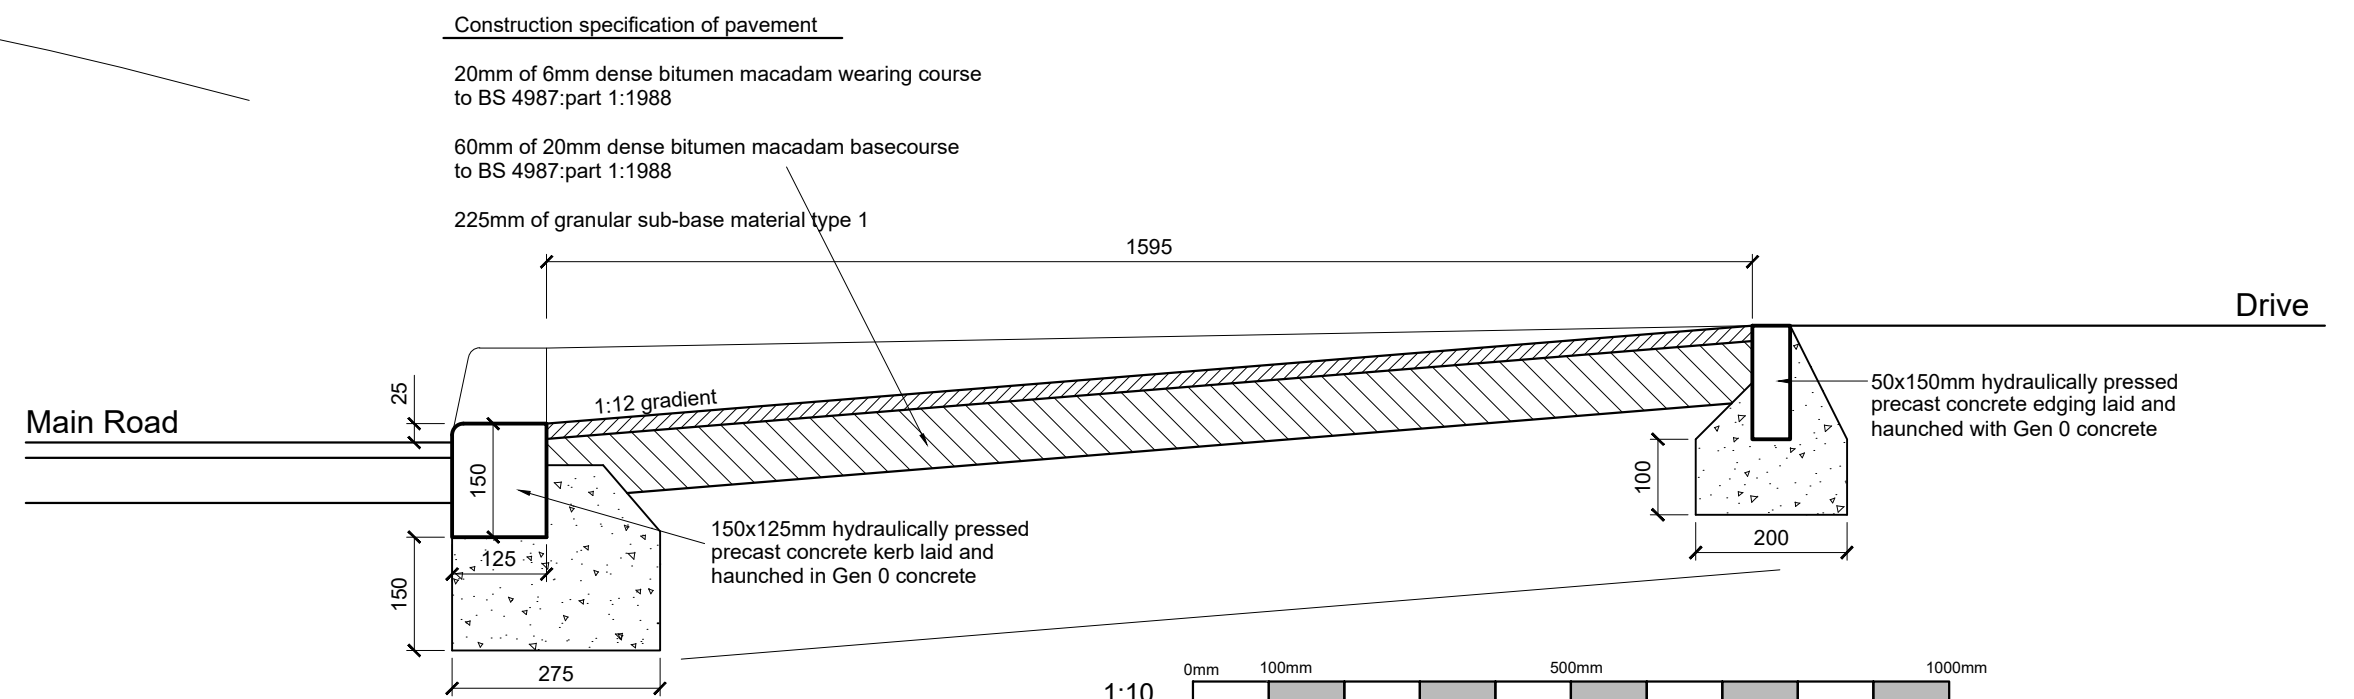
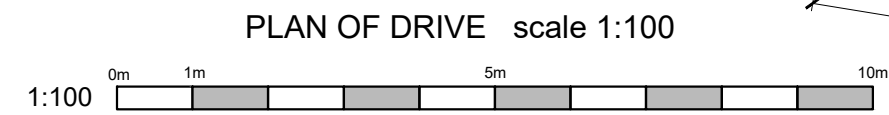
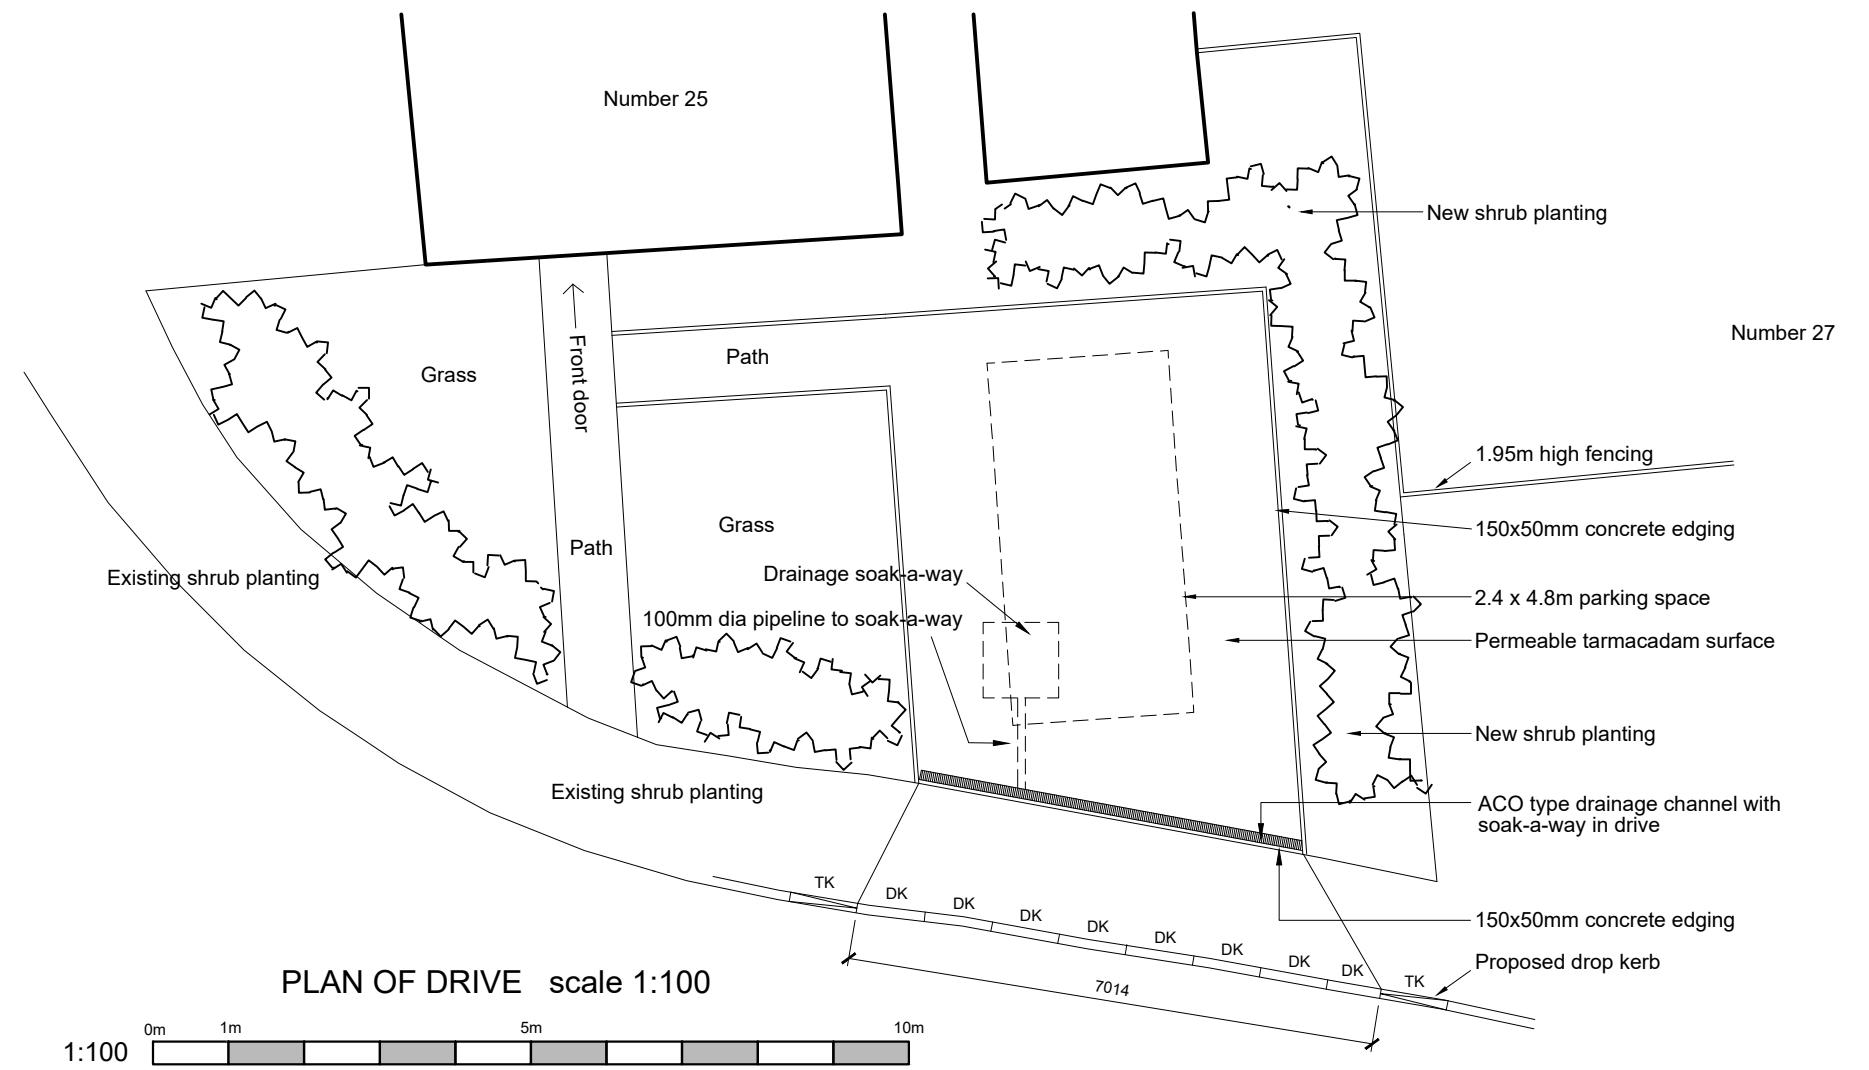


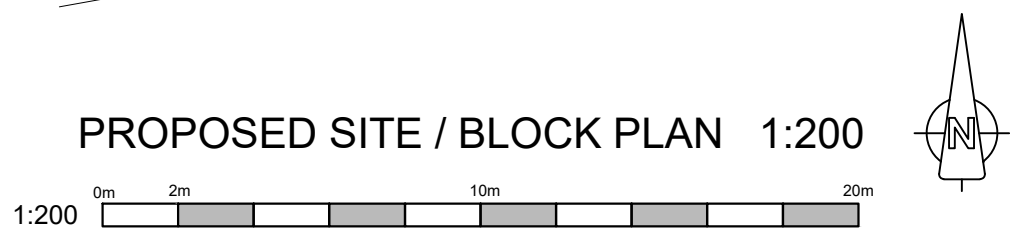

FOOTPATH section scale 1:10