
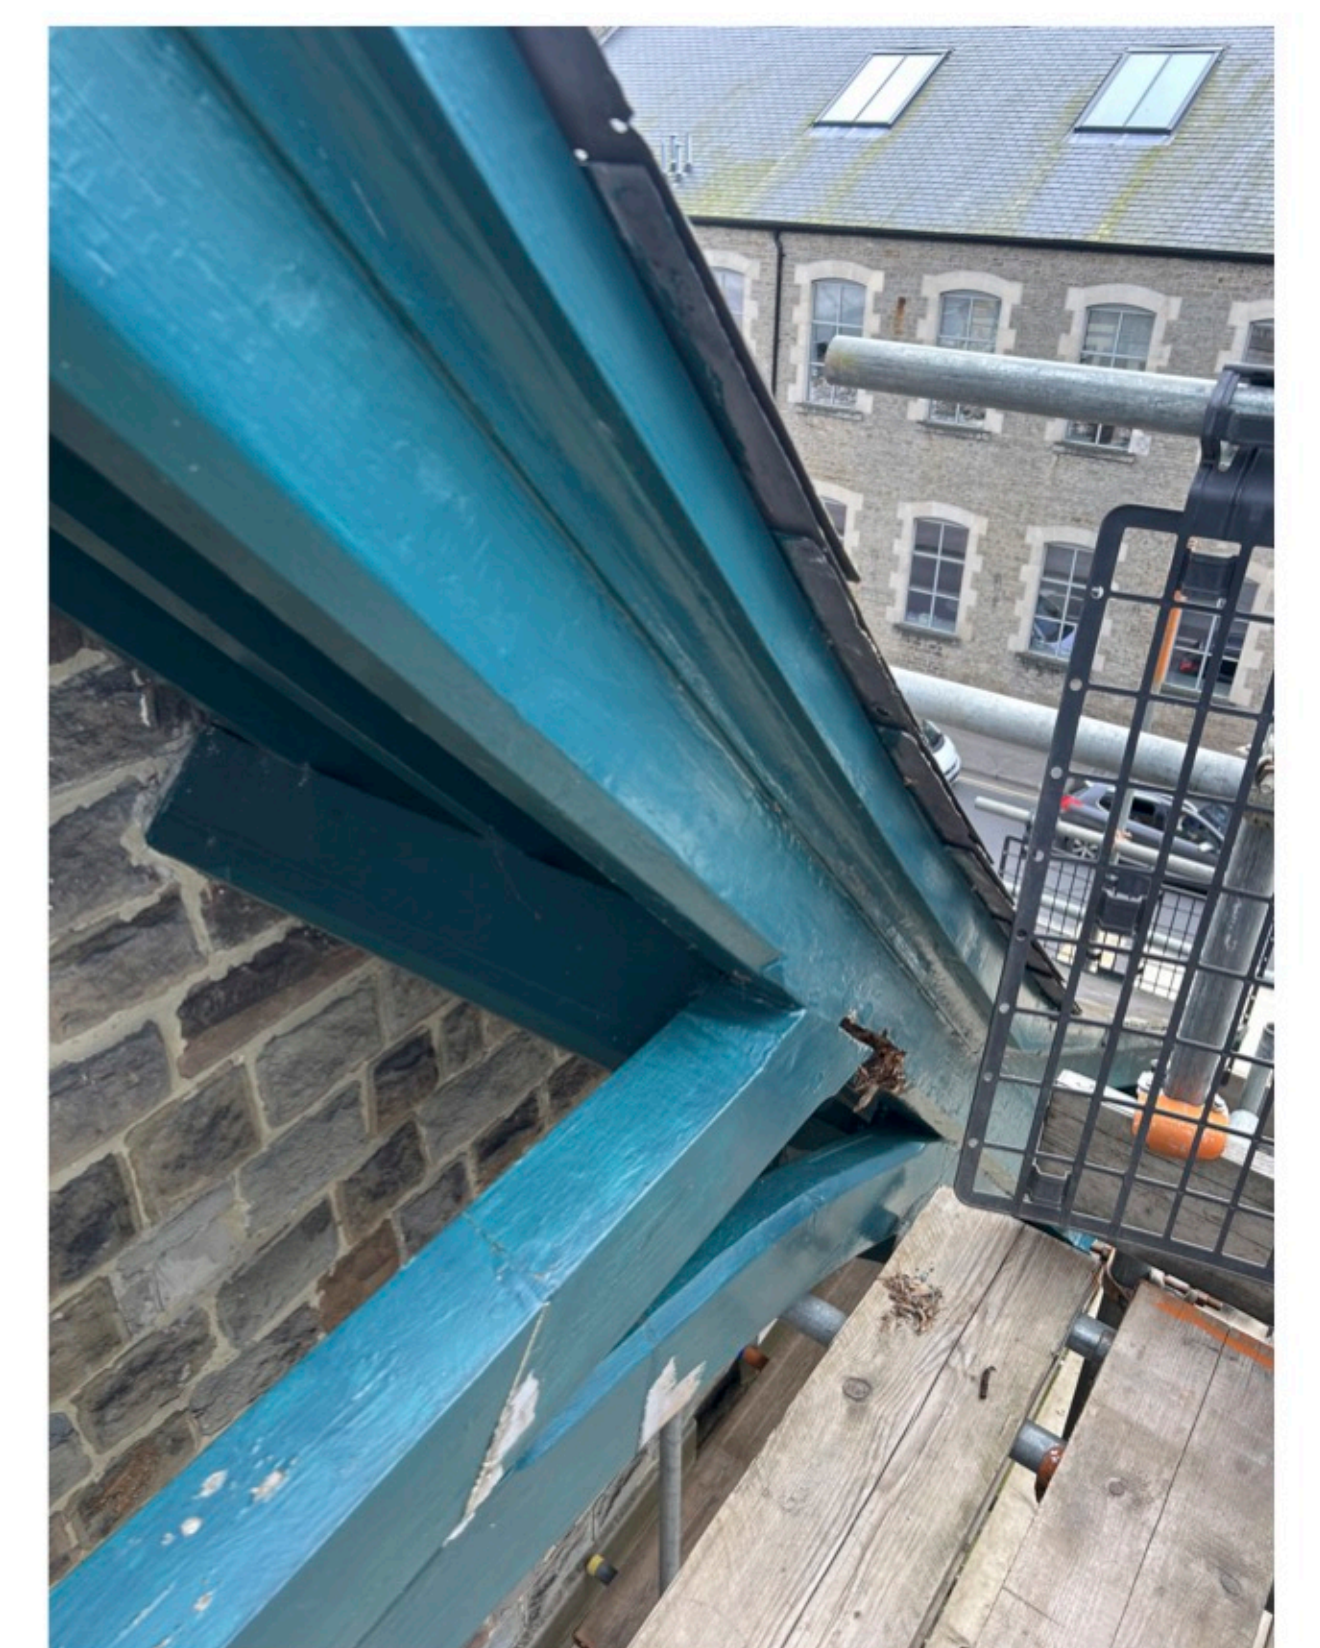


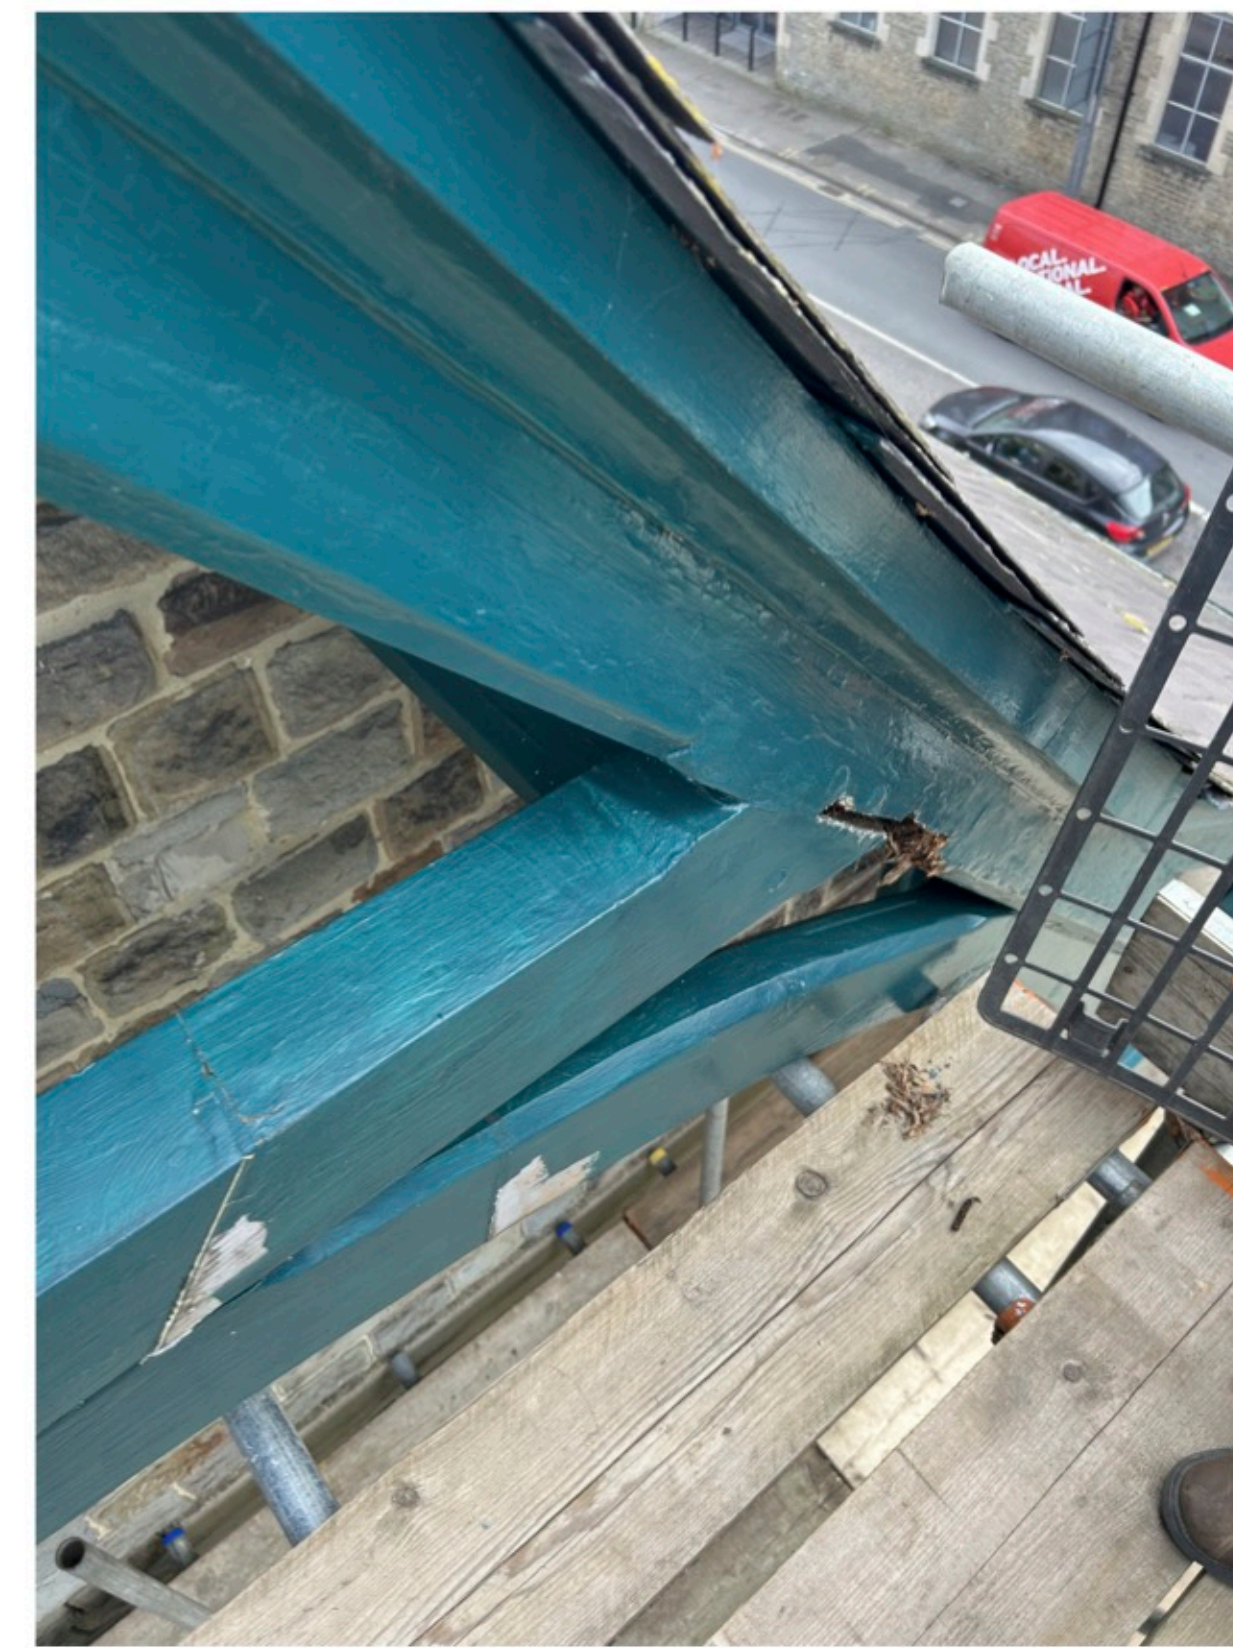

REPAIRS TO TIE-BEAM ARCHBRACES PENDANTS & FINIALS TO BARGEBOARDS
BANK HOUSE, BATH ROAD, CHIPPENHAM SN15 2SA
APPLICATION FOR LISTED BUILDING CONSENT: **EXISTING PHOTOGRAPHS**

A901 APPLICATION FOR LISTED BUILDING CONSENT

DAVID BRAIN PARTNERSHIP

ARCHITECTS Ralph Allen's Town House, 2 Church Street, Bath, BA1 1NL Tel: (01225) 445055 www.dbp.co.uk

Drawing Title: EXISTING PHOTOGRAPHS	Drawn: RWL	Job No: 1379
Project Name: Bank House	Date: AUGUST 2026	Paper Size: A0
Project Address: Bath Rd, Chippenham, SN15 2SA	Scale: NTS	Drawing No: A901