
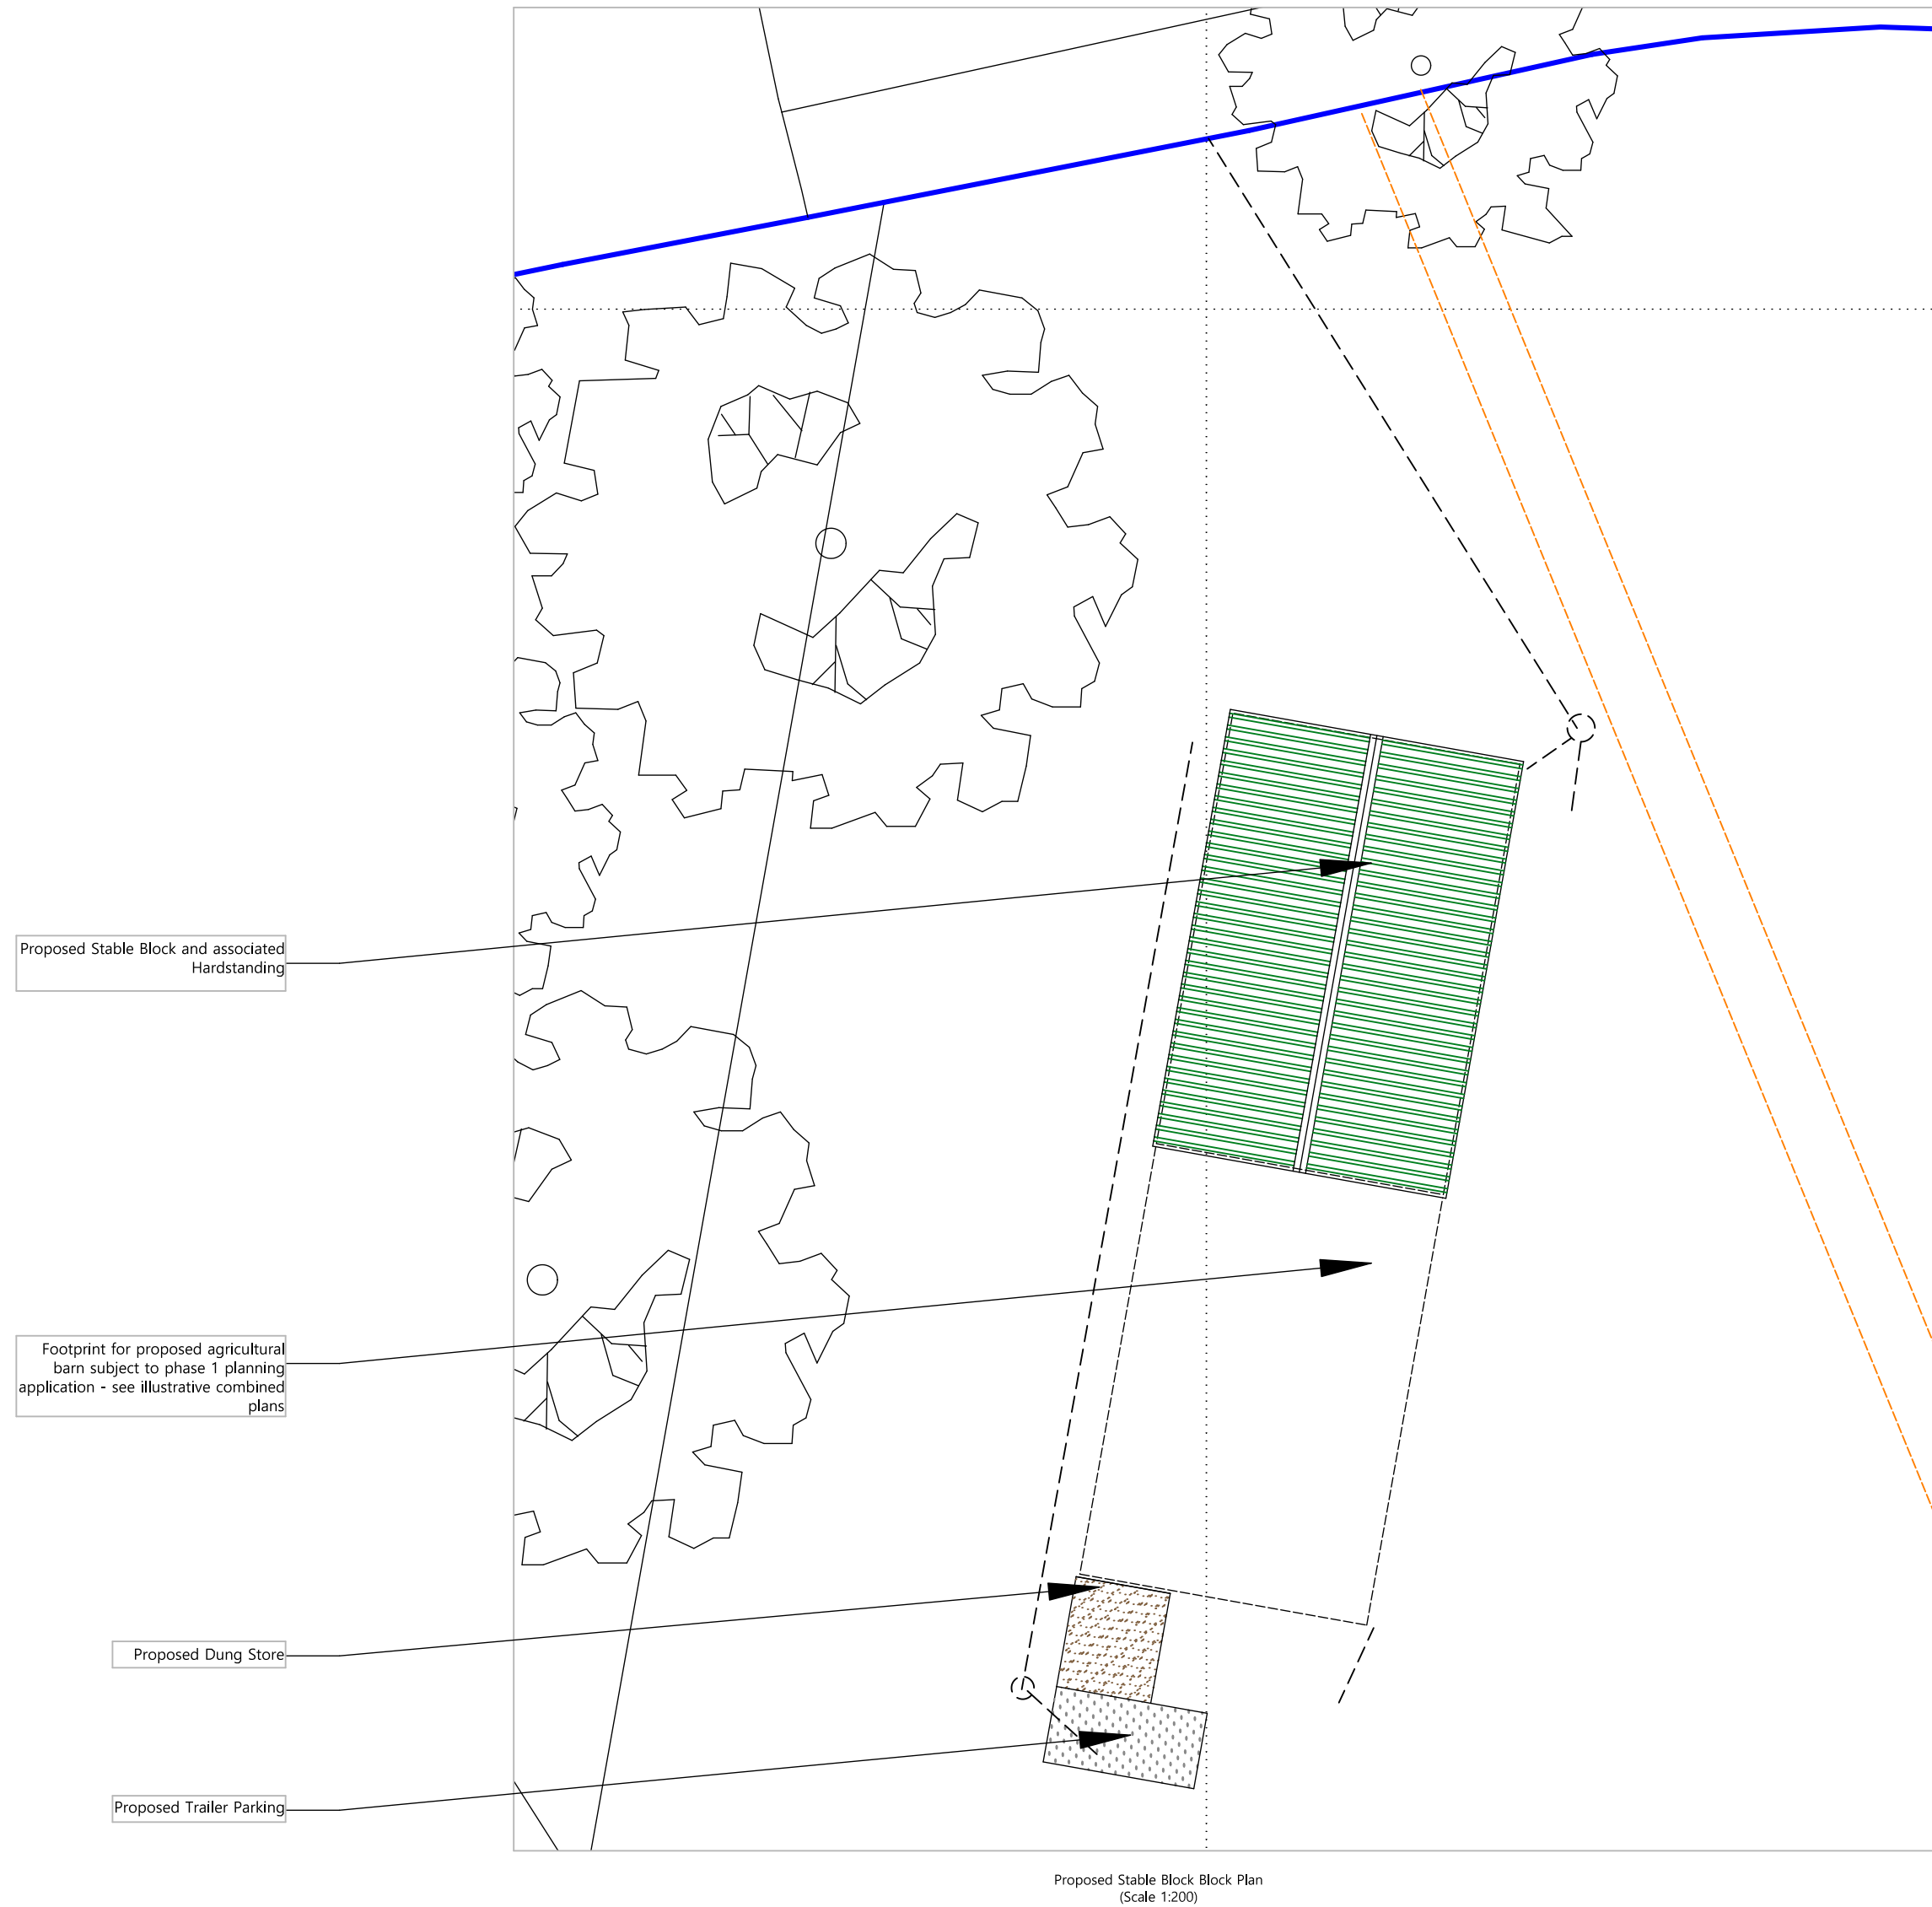


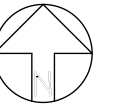

**NOTES:-**

**Drawings**  
These are planning drawings only and should not be used for construction purposes.  
Drawings based on client provided information

**CDM 2017**  
The project may be subject to the requirements of the CDM ACT 2017. AM Design does not accept any liability as principle designer or contractor and appropriate measures and notifications must be in place prior to commencement of the works

**Dimensions**  
Measurements and dimensions are to be confirmed by contractor on site prior to the ordering of any dimensionally critical components.

**Demolition**  
Demolition works should be undertaken by a competent experience contractor in accordance with Health And Safety Requirements, risk assessments and method statements. A full risk assessment must be undertaken by the principle contractor before operations begin



**A M Design**

Nine Acres, Burrington, Umberleigh, EX37 9JW  
Tel: 07768979775 | Email: alexandramock@am-design.co.uk  
Web: www.am-design.co.uk

Site Address: Land adjacent Heath Cottage - Application 2  
Drawing Title: Block Plans  
Drawing No: 376.211.011  
Scale: As Noted @A2 Date: March 2026  
Client: Ms S Parsons

Revisions: