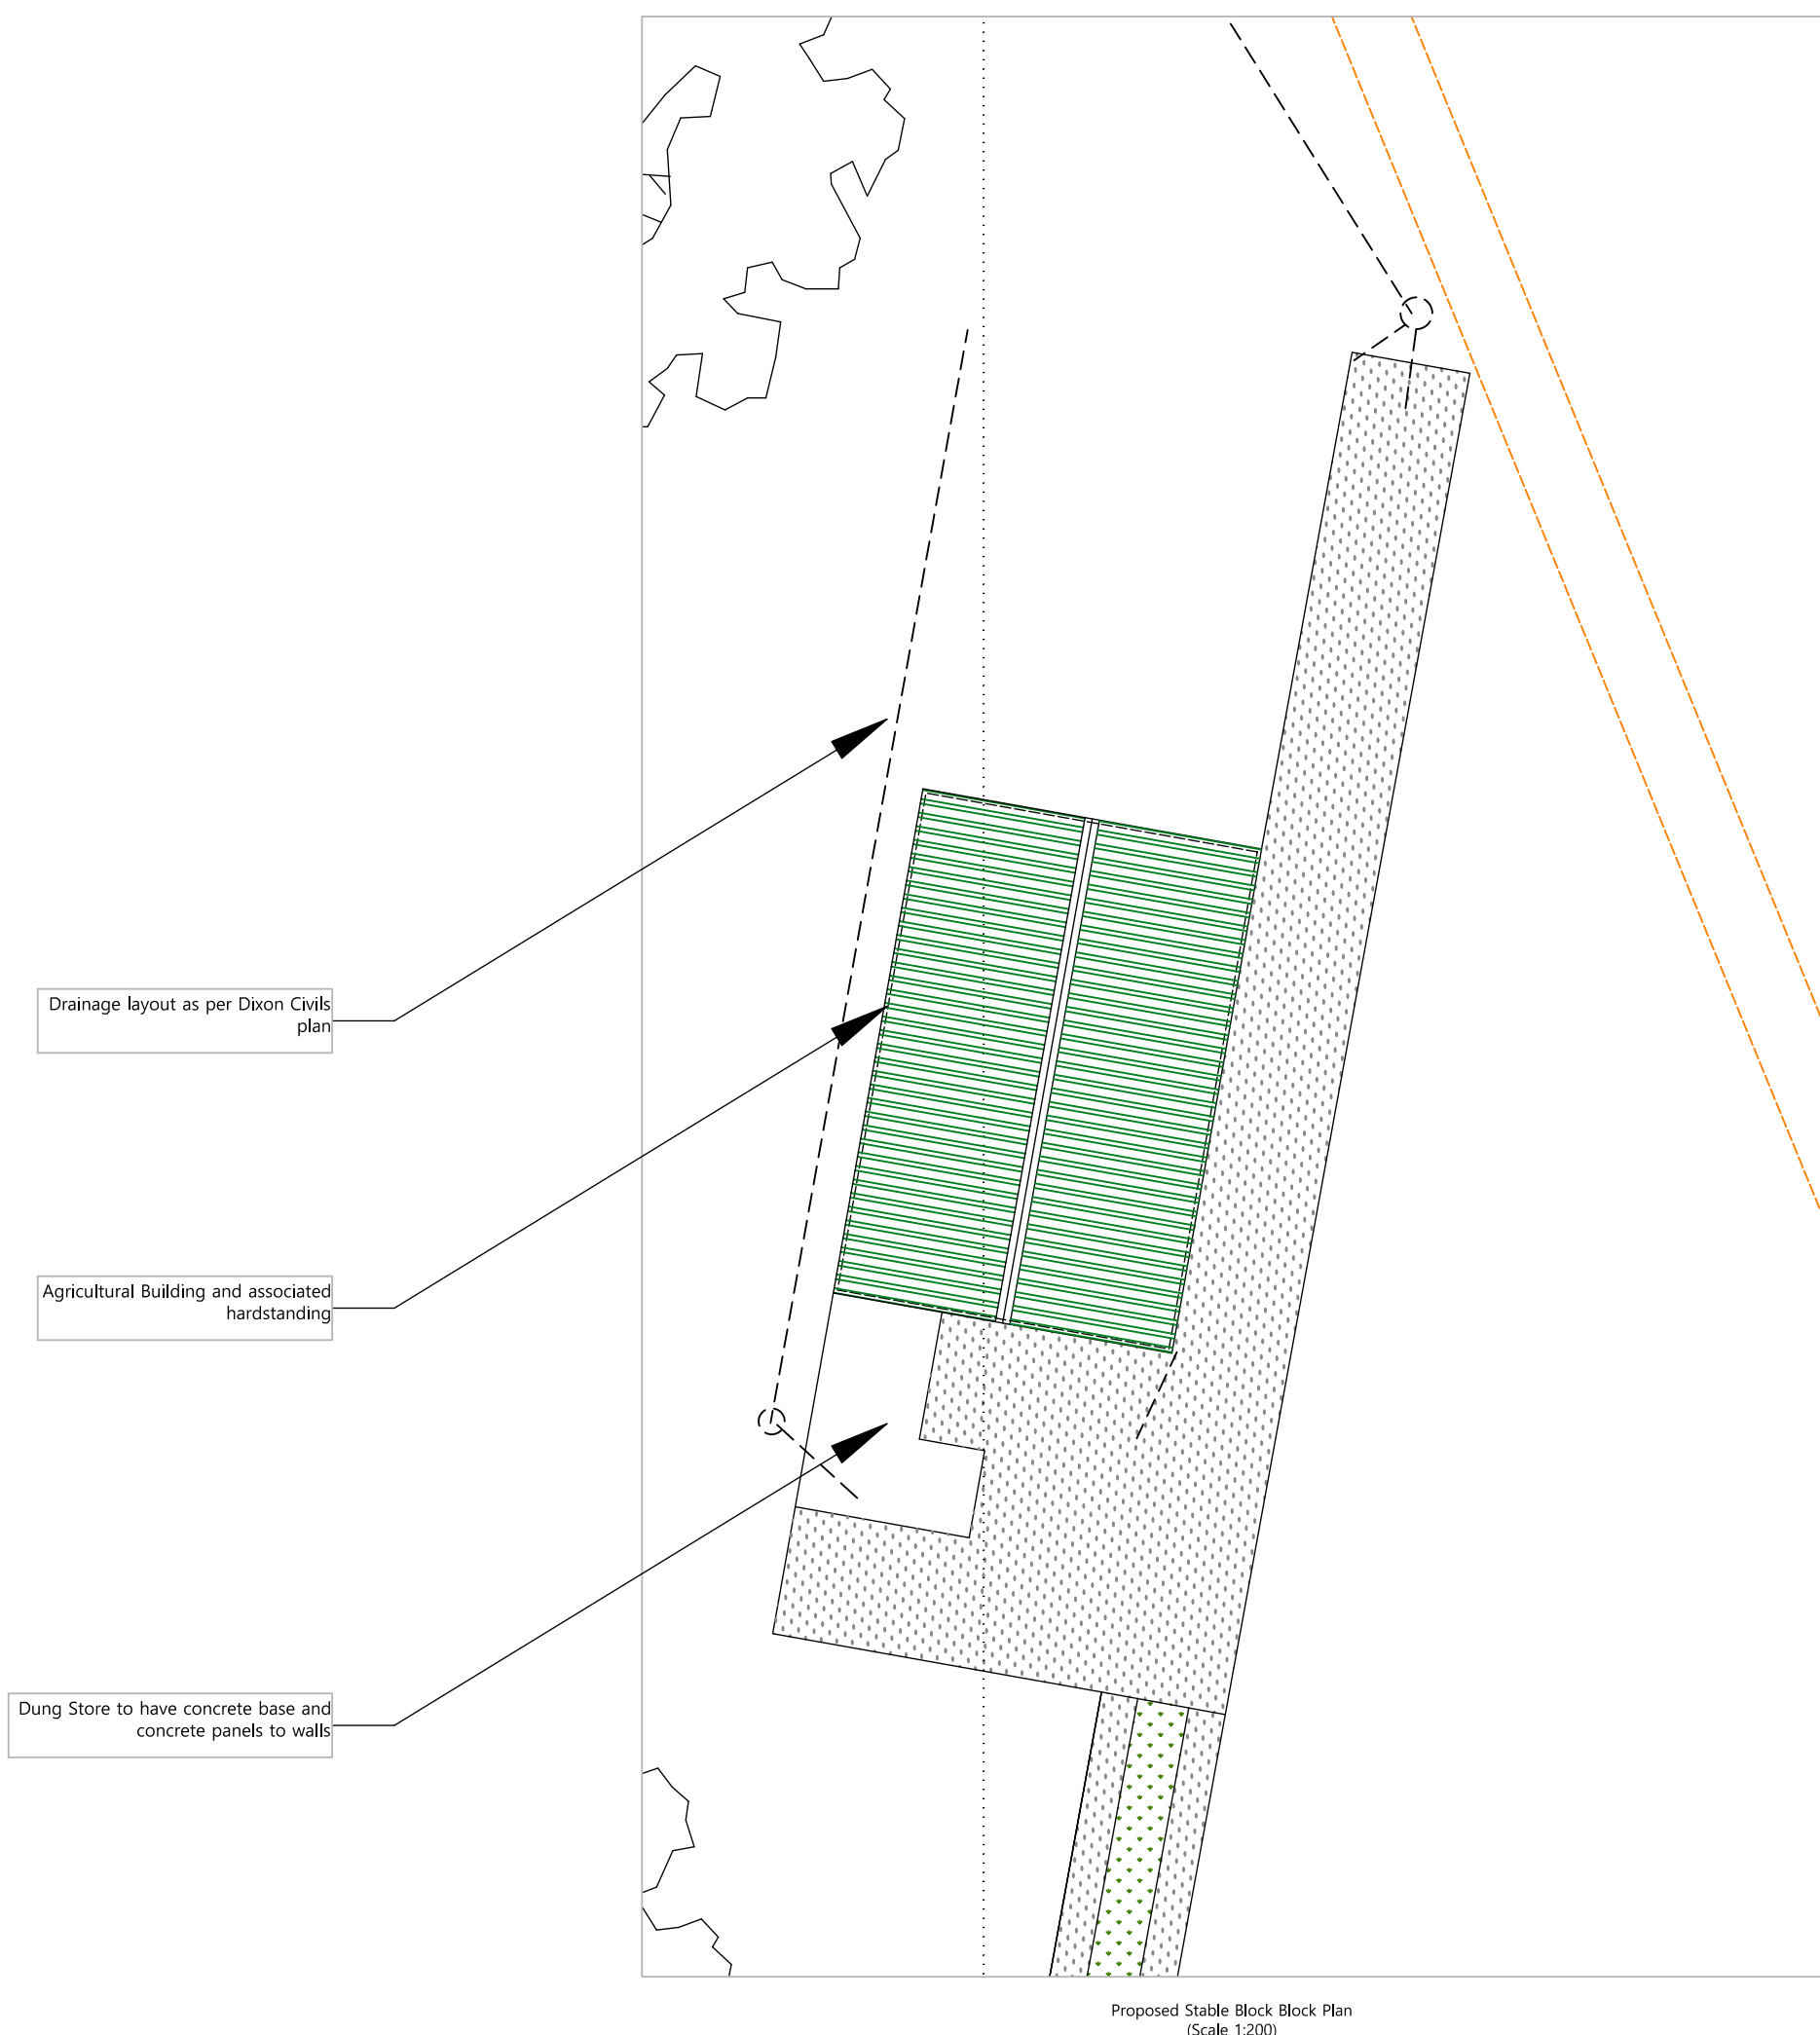
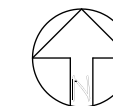


NOTES:-

Drawings
These are planning drawings only and should not be used for construction purposes.
Drawings based on client provided information

CDM 2017
The project may be subject to the requirements of the CDM ACT 2017. AM Design does not accept any liability as principle designer or contractor and appropriate measures and notifications must be in place prior to commencement of the works

Dimensions
Measurements and dimensions are to be confirmed by contractor on site prior to the ordering of any dimensionally critical components.

Demolition
Demolition works should be undertaken by a competent experience contractor in accordance with Health And Safety Requirements, risk assessments and method statements. A full risk assessment must be undertaken by the principle contractor before operations begin.



A M Design

Nine Acres, Burrington, Umberleigh, EX37 9W
Tel: 07768979775 | Email: alexandramock@am-design.co.uk
Web: www.am-design.co.uk

Site Address: Land adjacent Heath Cottage - Application 1

Drawing Title: Block Plans

Drawing No: 376.21.002

Scale: As Noted @A2

Date: March 2026

Client: Ms S Parsons

Revisions: