



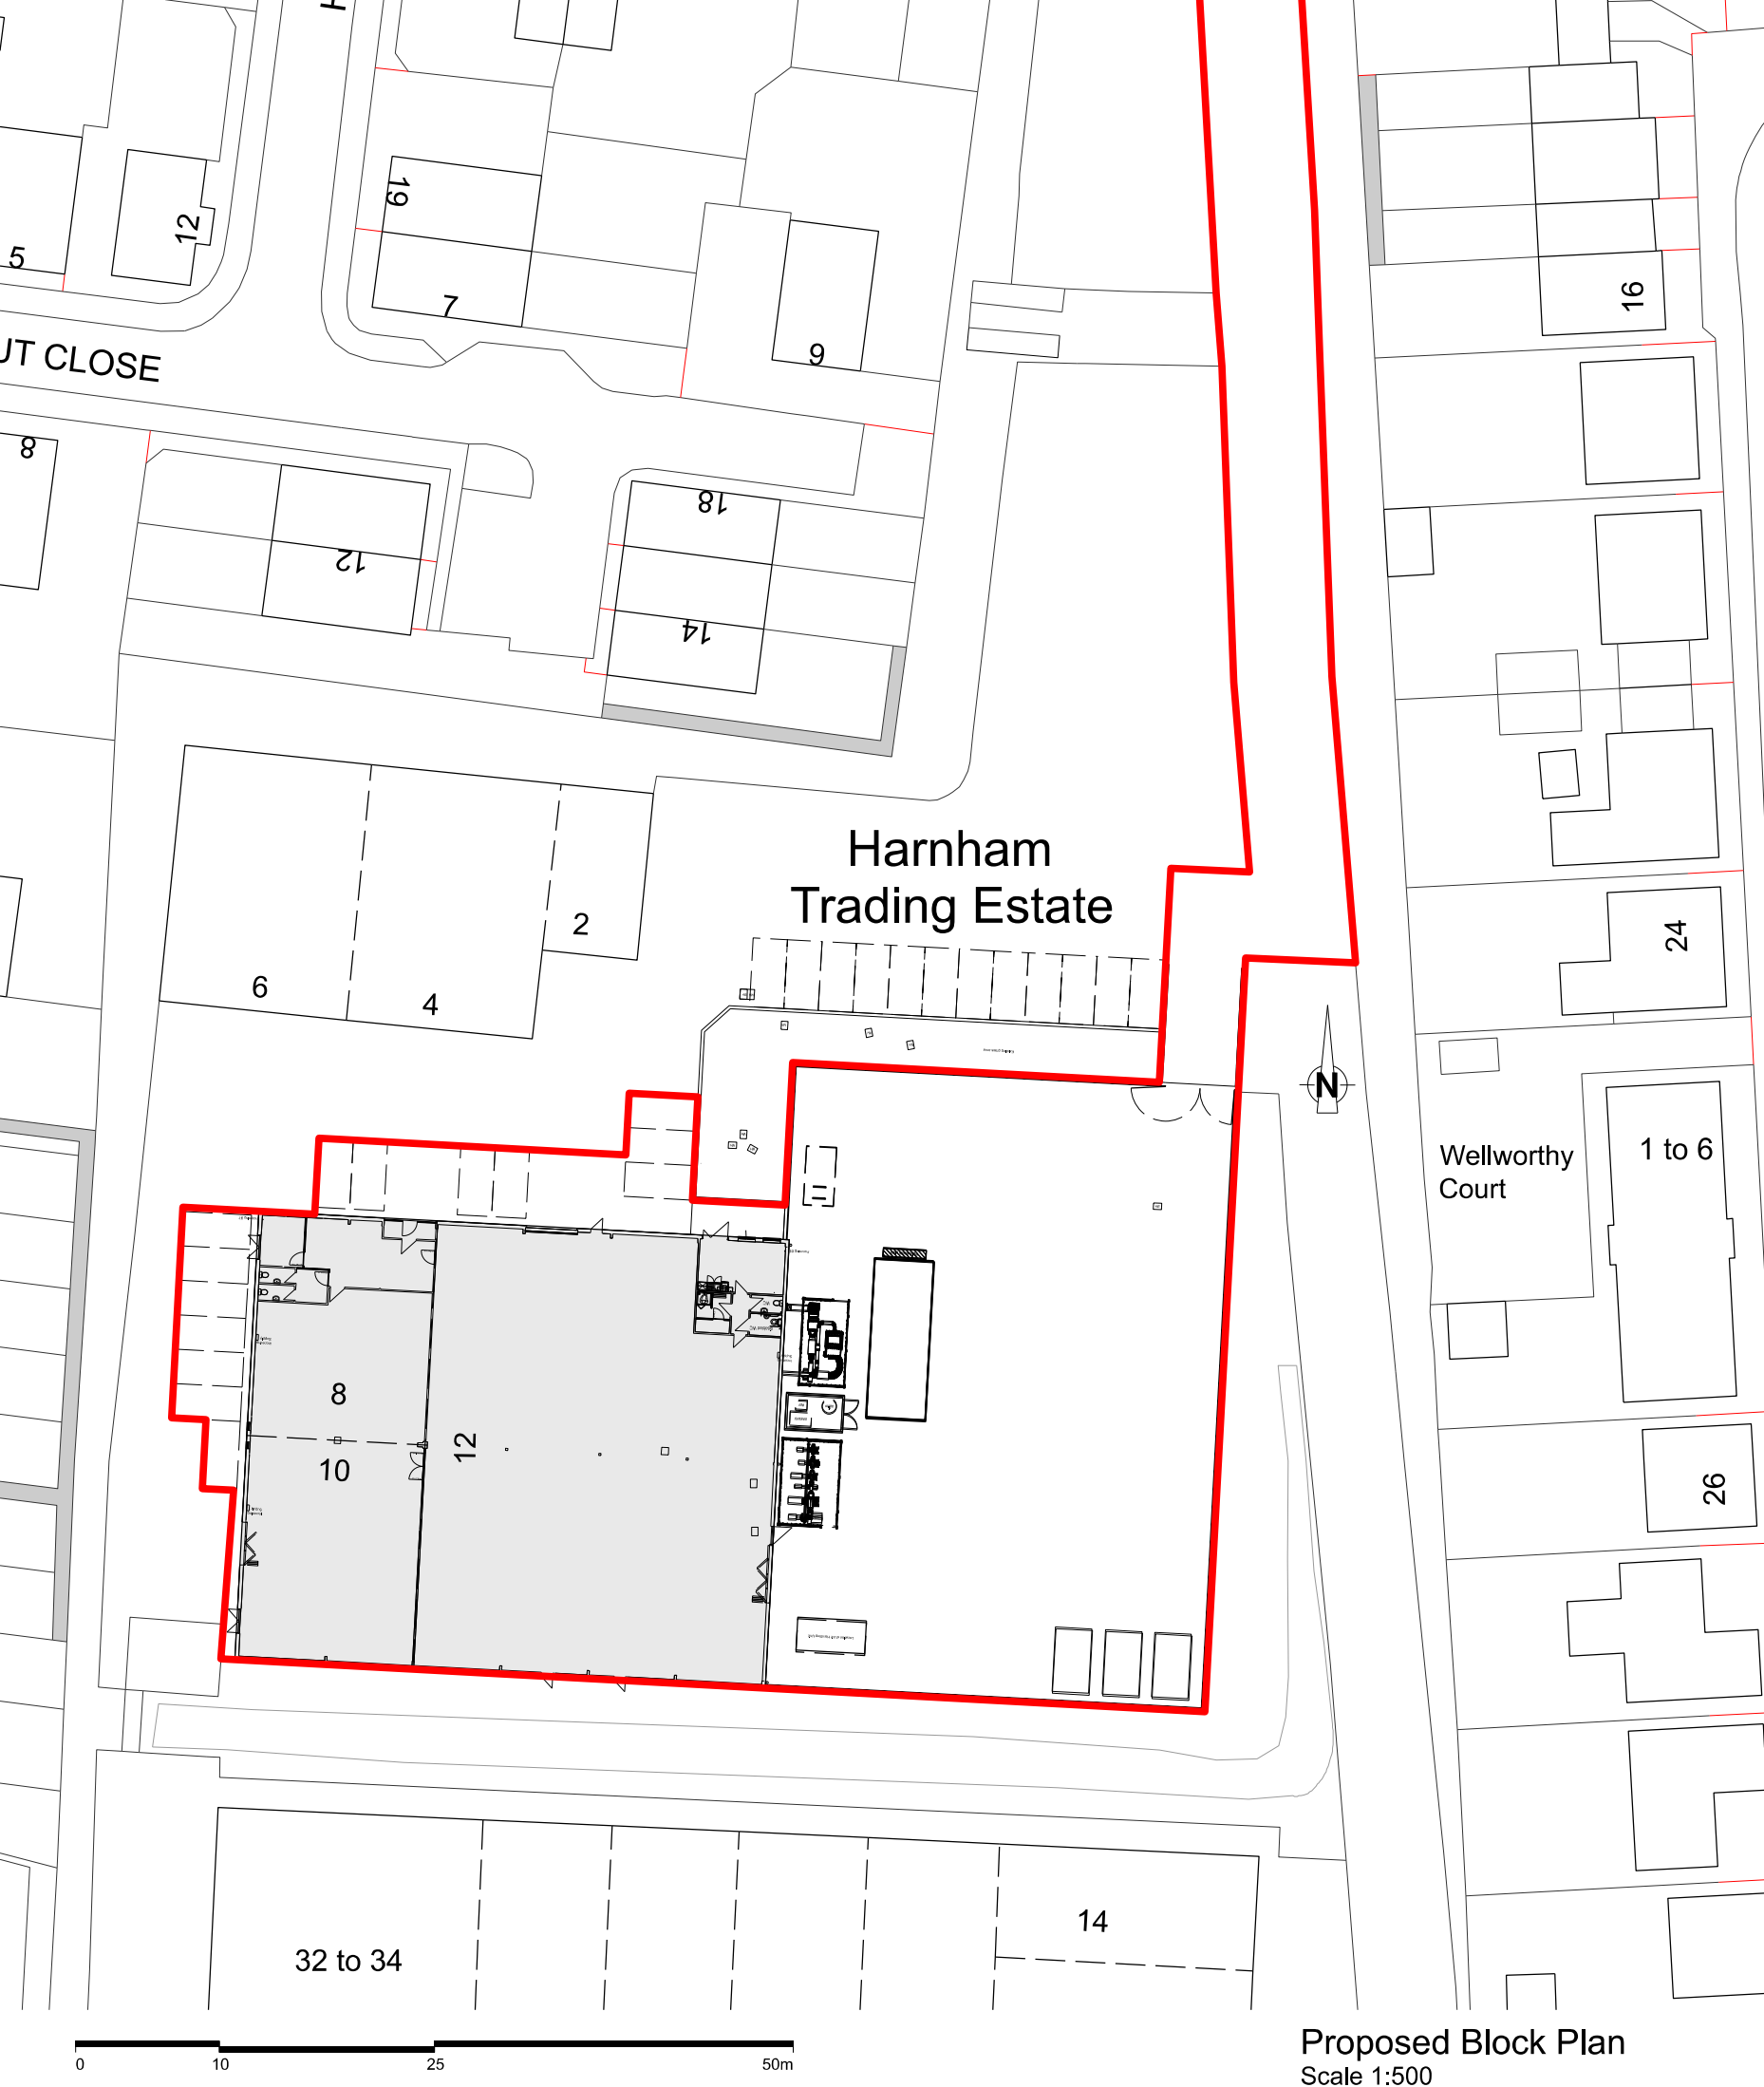

Proposed Block Plan
Scale 1:500

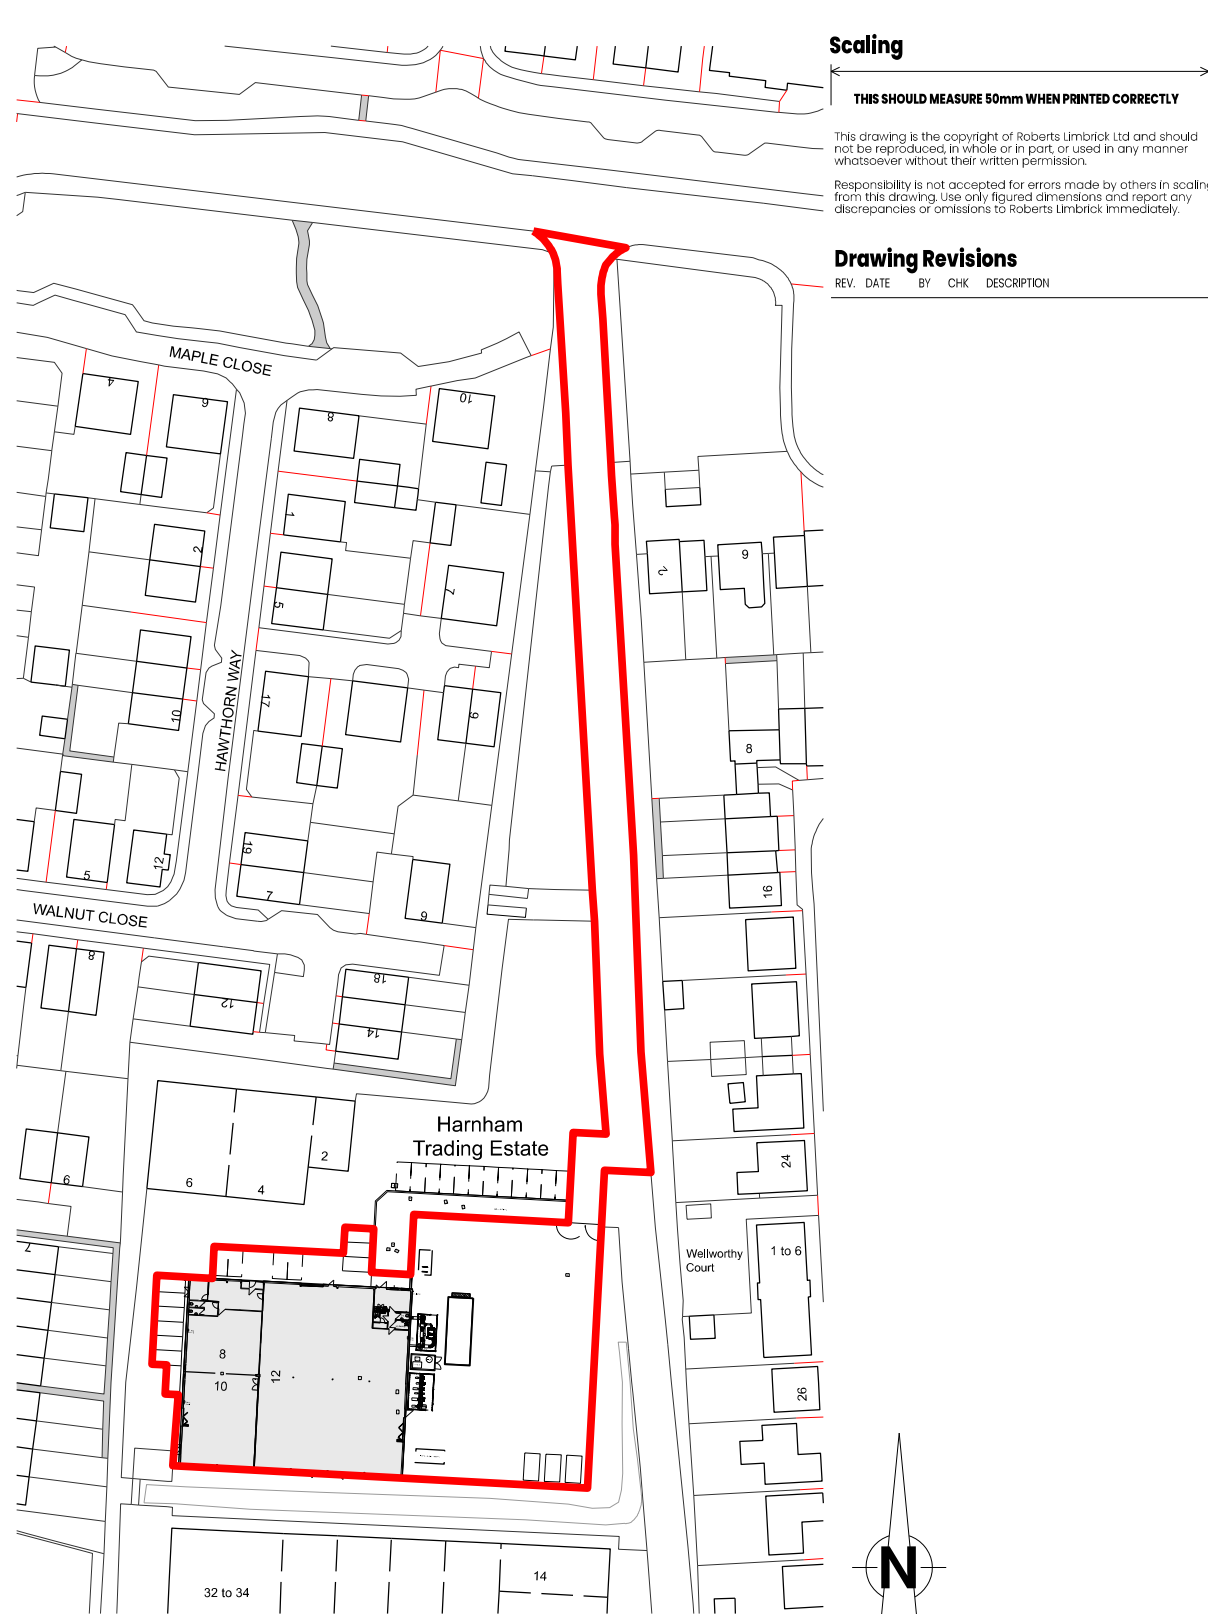

Site Location Plan
Scale 1:1250



Roberts Limbrick

03333 405500
mail@robertslimbrick.com
robertslimbrick.com

Registered Office: England No. 06658029

Project
Works at Units 8, 10 & 12
Harnham Trading Estate

Client
Callen-Lenz

Scaling

THIS SHOULD MEASURE 50mm WHEN PRINTED CORRECTLY

This drawing is the copyright of Roberts Limbrick Ltd and should not be reproduced, in whole or in part, or used in any manner whatsoever without their written permission.
Responsibility is not accepted for errors made by others in scaling from this drawing. Use only figured dimensions and report any discrepancies or omissions to Roberts Limbrick immediately.

Drawing Revisions

REV. DATE BY CHK DESCRIPTION

Drawing Title

Site Location Plan
Proposed Block Plan

Scale
1:1250 @ A3

RL Project No.
12318

Status
A3

Purpose of Issue
Planning Issue

Project Org Vol Level Form Role
12318 • RLA • 26 • XX • DR • A

Number
P0001

Revision
P04