


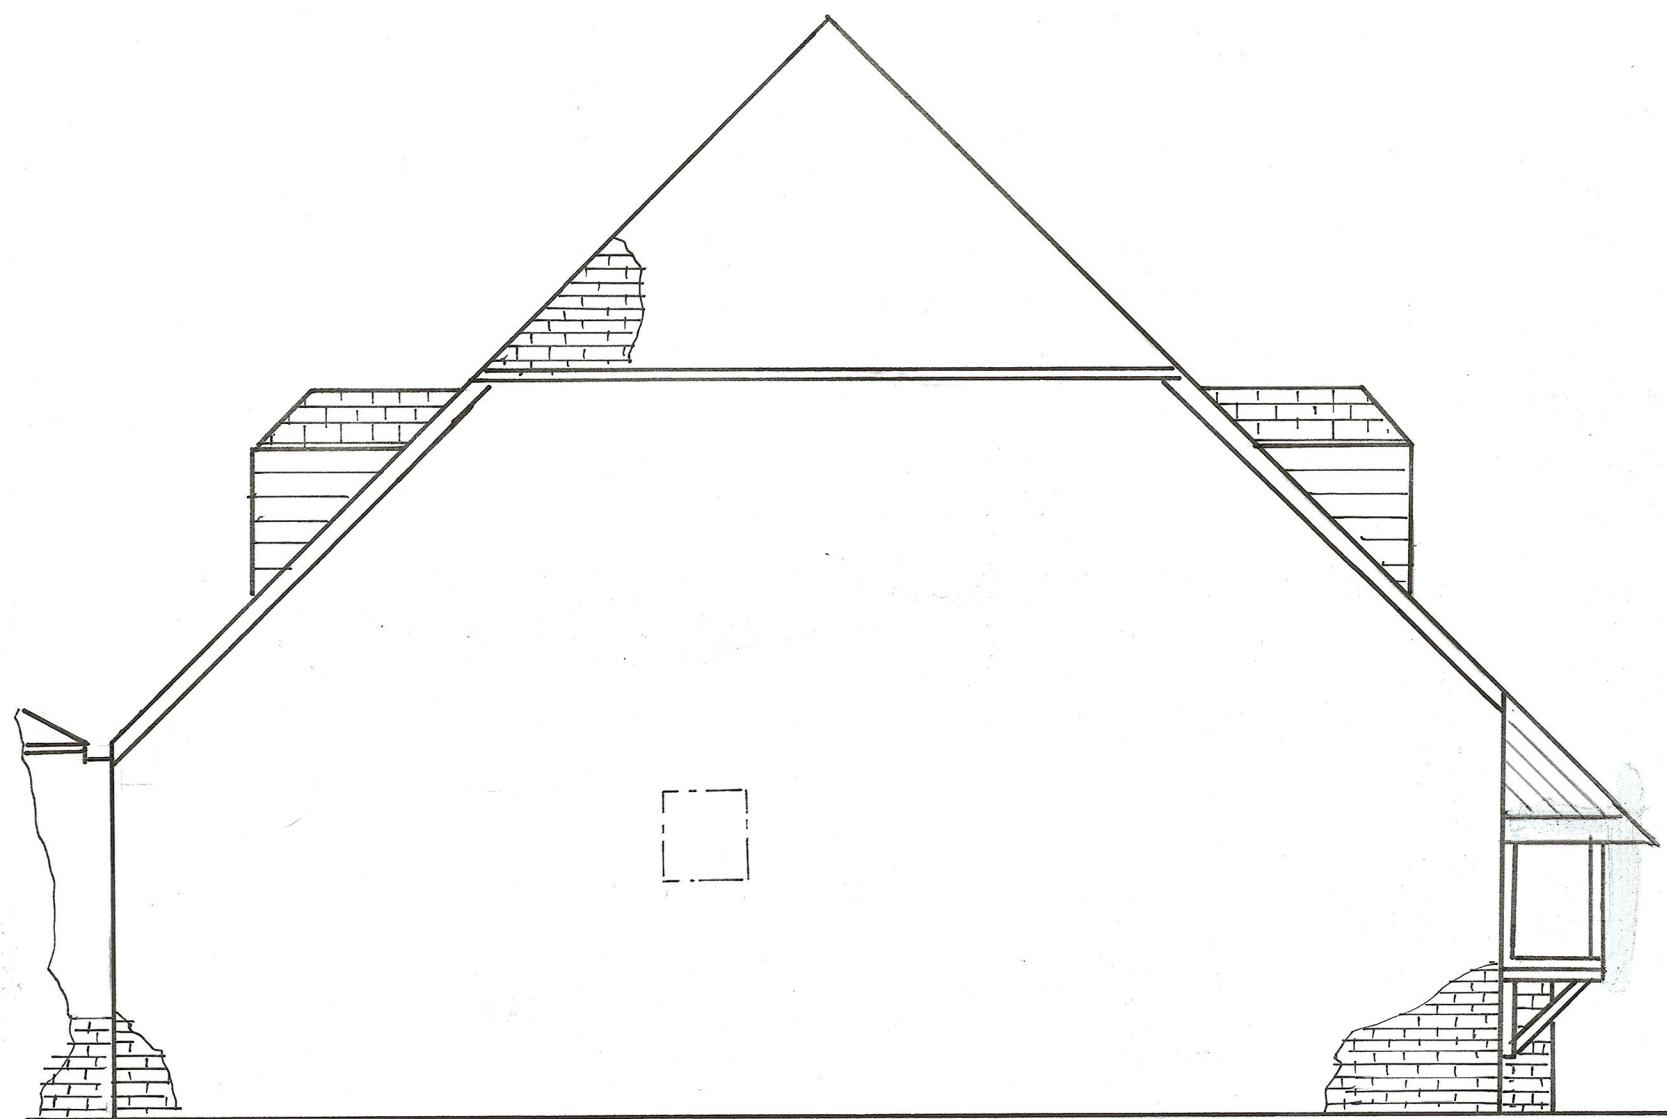


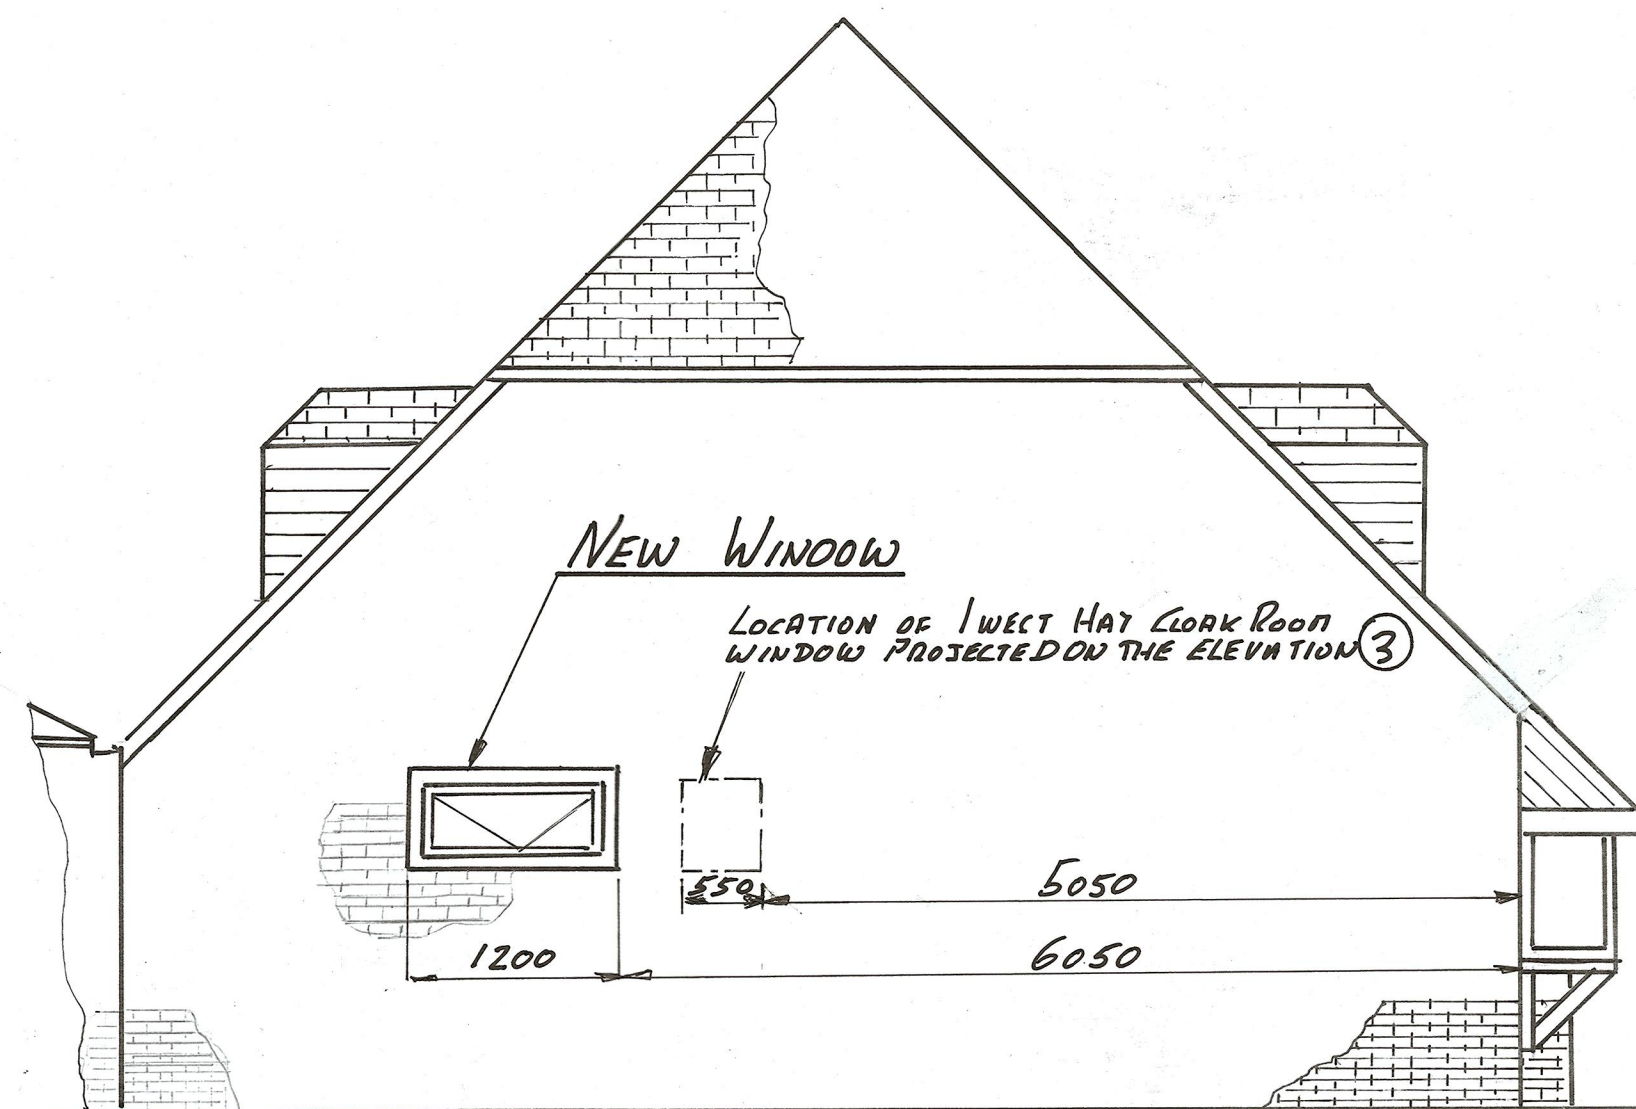

EXISTING ELEVATION ③

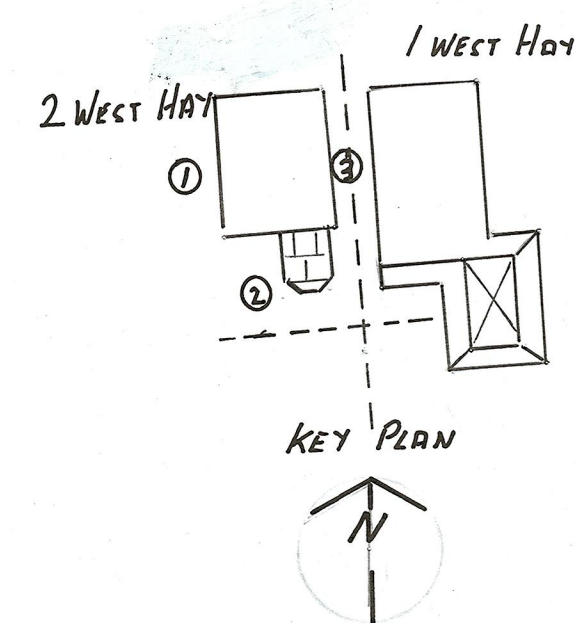

PROPOSED ELEVATION ③

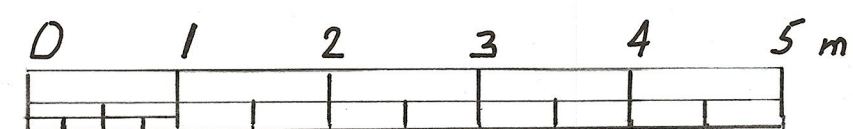

PROJECT 2 WEST HAY WICK LANE DOWNTON SALISBURY SP5 3NF WILTSHIRE	DRAWING N° 251251-03	DATE: 20 AUG 2026
TITLE: EXISTING / PROPOSED ELEVATIONS	DRAWN BY: JPR	SCALE: 1:50 @ A2
	CHECKED BY: 	
		REV. 0 PROPERTY OF: MR & MRS JP RUGH