



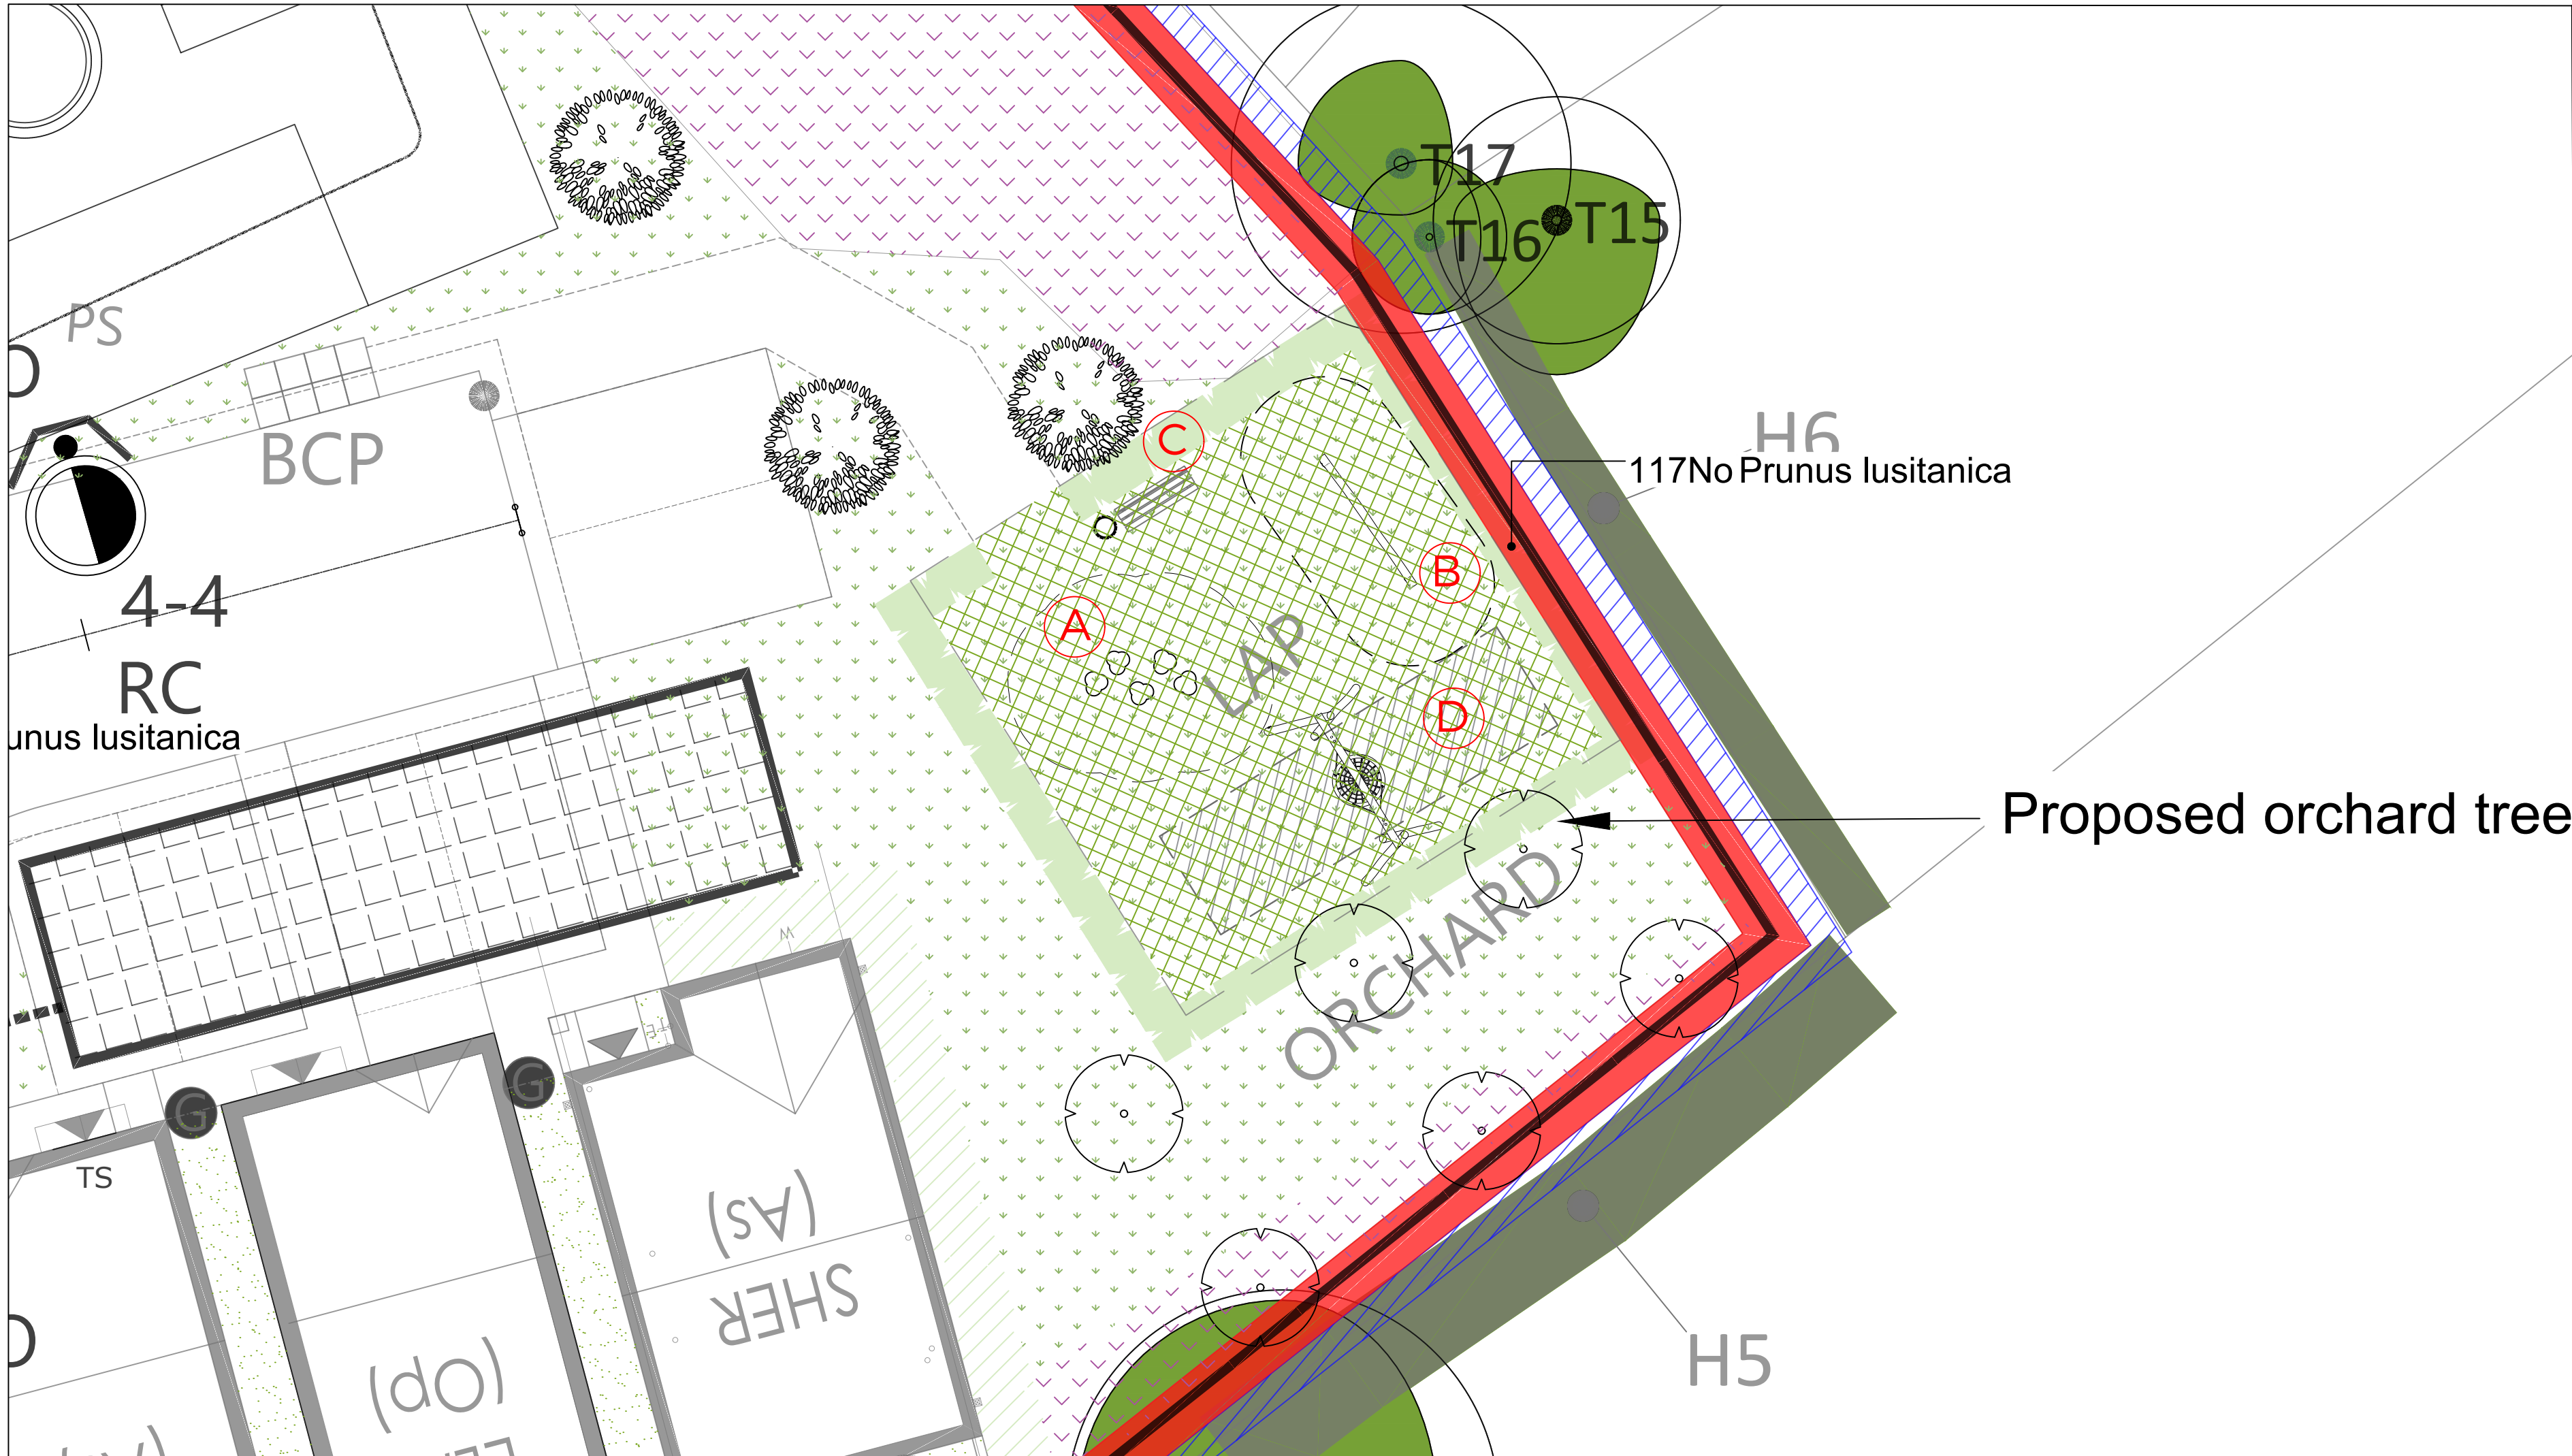




Play Area legend

- Proposed area to have Golpla Grass protection matting, as supplied by Geosynthetic- www.geosyn.co.uk, or equivalent, on mowed grass.
- Proposed Bin, as supplied by Kompan or equivalent
- Proposed Bench, product code: PAR1151 as supplied by Kompan or equivalent

Please refer to ACD drawing REDC25060 20 for details on play equipment.

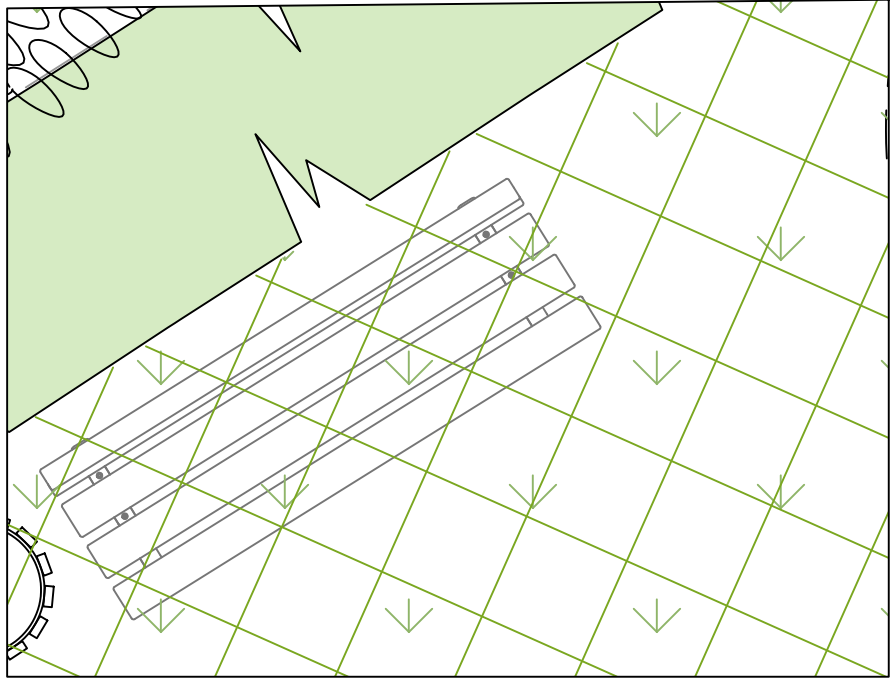


Proposed Chatter bench w/Backrest, product code: PAR1151 as supplied by Kompan or equivalent.

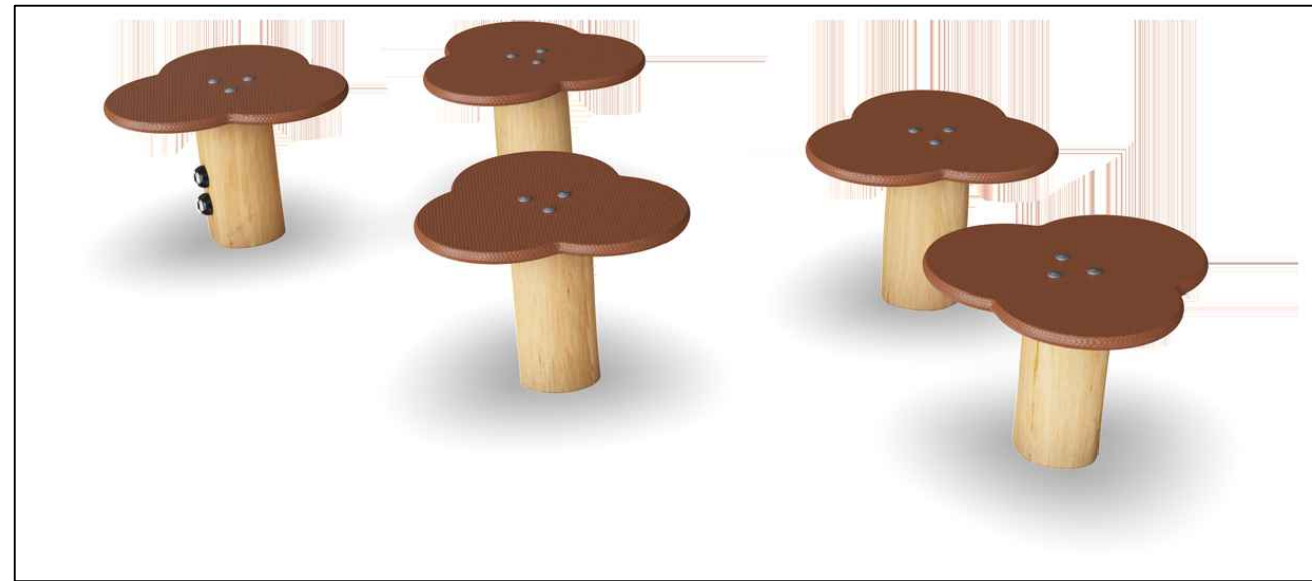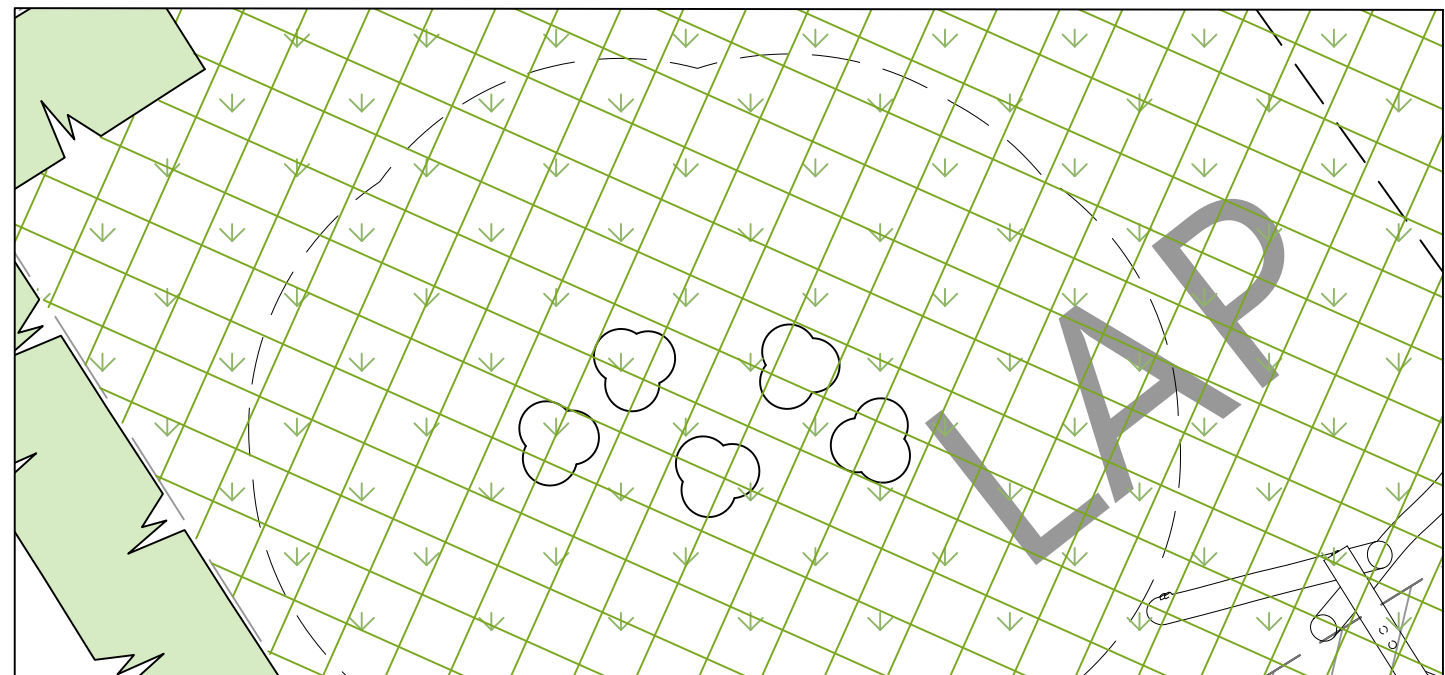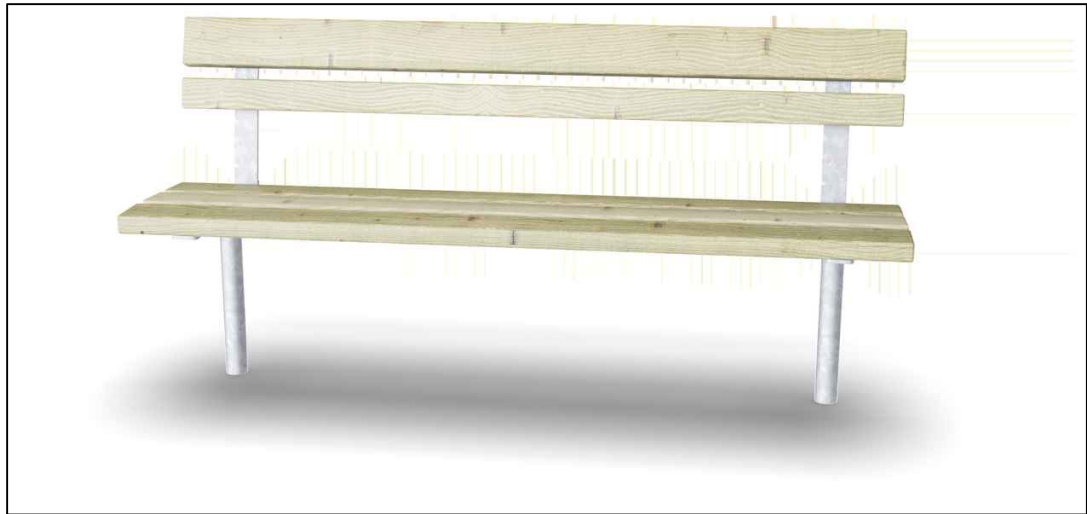


Proposed Waterlilies Balance post, product code: NRO820 as supplied by Kompan or equivalent.

Provides sense of balance is trained and bone density built when jumping between and off the pods..

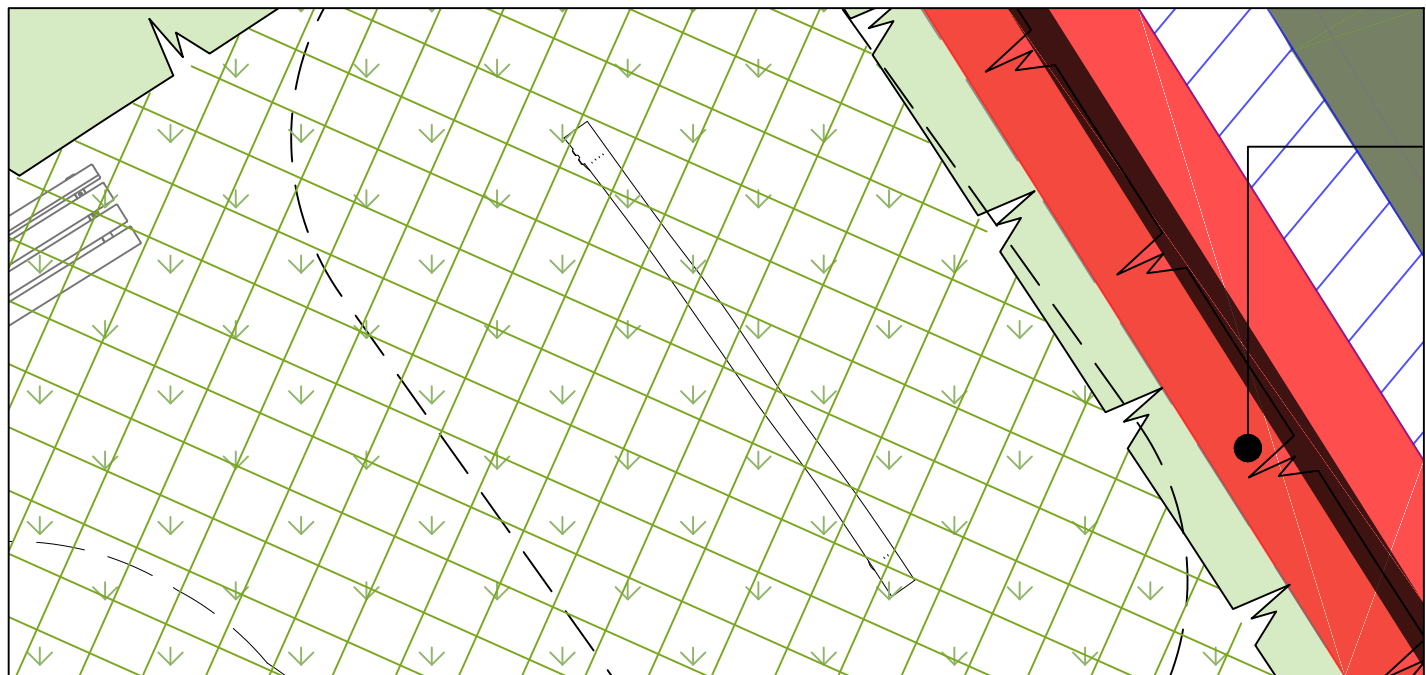

Proposed Balance beam, product code:NRO802 as supplied by Kompan or equivalent.

Trains the sense of balance, fundamental for all other motor skills that makes it possible to navigate the world confidently and securely.

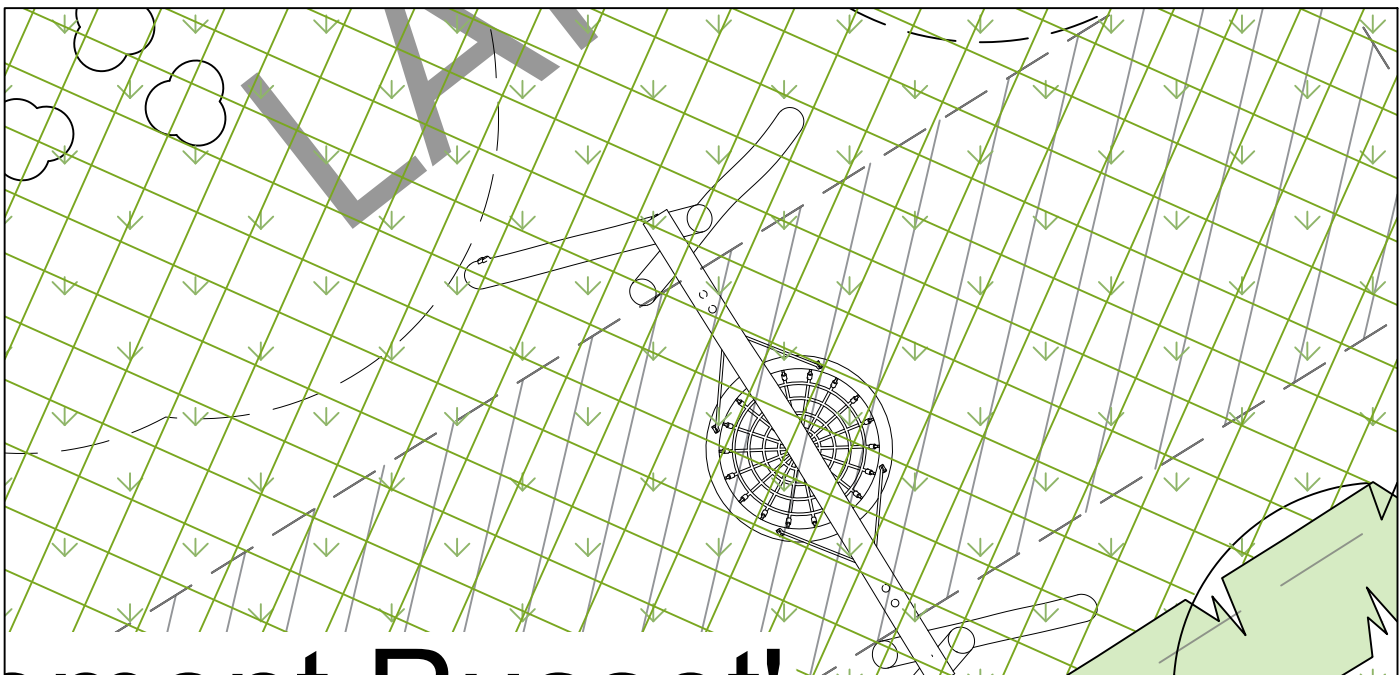

Proposed Bird Nest Swing, product code:NRO906, as supplied by Kompan or equivalent.


Develops balance, coordination and spatial awareness. The swinging movement trains the arm, leg and core muscles, and strengthens bone density when jumping off.

SPECIFICATION
All works to comply with the written Soft Landscape Specification.

NOTES:
DO NOT SCALE FROM DRAWING
NOT FOR CONSTRUCTION, FOR PLANNING PURPOSES ONLY

All equipment, surfacing and structures to be installed in line with EN BS1176, EN BS10630 and EN BS1177 and to receive a post installation RoSPA inspection prior to opening of facility.

Play equipment and trim trail to be installed in line with suppliers recommendations. As supplied from Kompan or equivalent as approved.

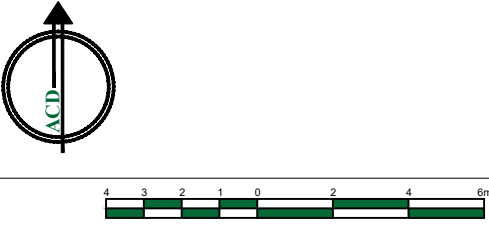

C	11.08.26	Equipment and layout updated	RHP
B	27.03.26	Planting updated	RHP
A	25.03.26	Equipment updated	RHP
rev	date	details	drawn

ACD ENVIRONMENTAL | Arboriculture
Archaeology
Ecology
Landscape Architecture

Phone: 01666 825646
Email: mail@acdenv.co.uk
Web: www.acdenvironmental.co.uk

project: Land to rear of 117 High Street, Dilton Marsh
client: Redcliffe Homes Limited

drawing: Play Proposal
purpose: planning
date: March 2026
scale: 1:200@A1
drawing no: REDC25060 20C

drawn: RHP checked: JC

Copyright of ACD Environmental Ltd. All rights described in Chapter IV of the Copyright, Designs and Patents Act 1988 have been generally asserted. 2011. Copyright of this plan remains with ACD until all fees have been paid in full.