



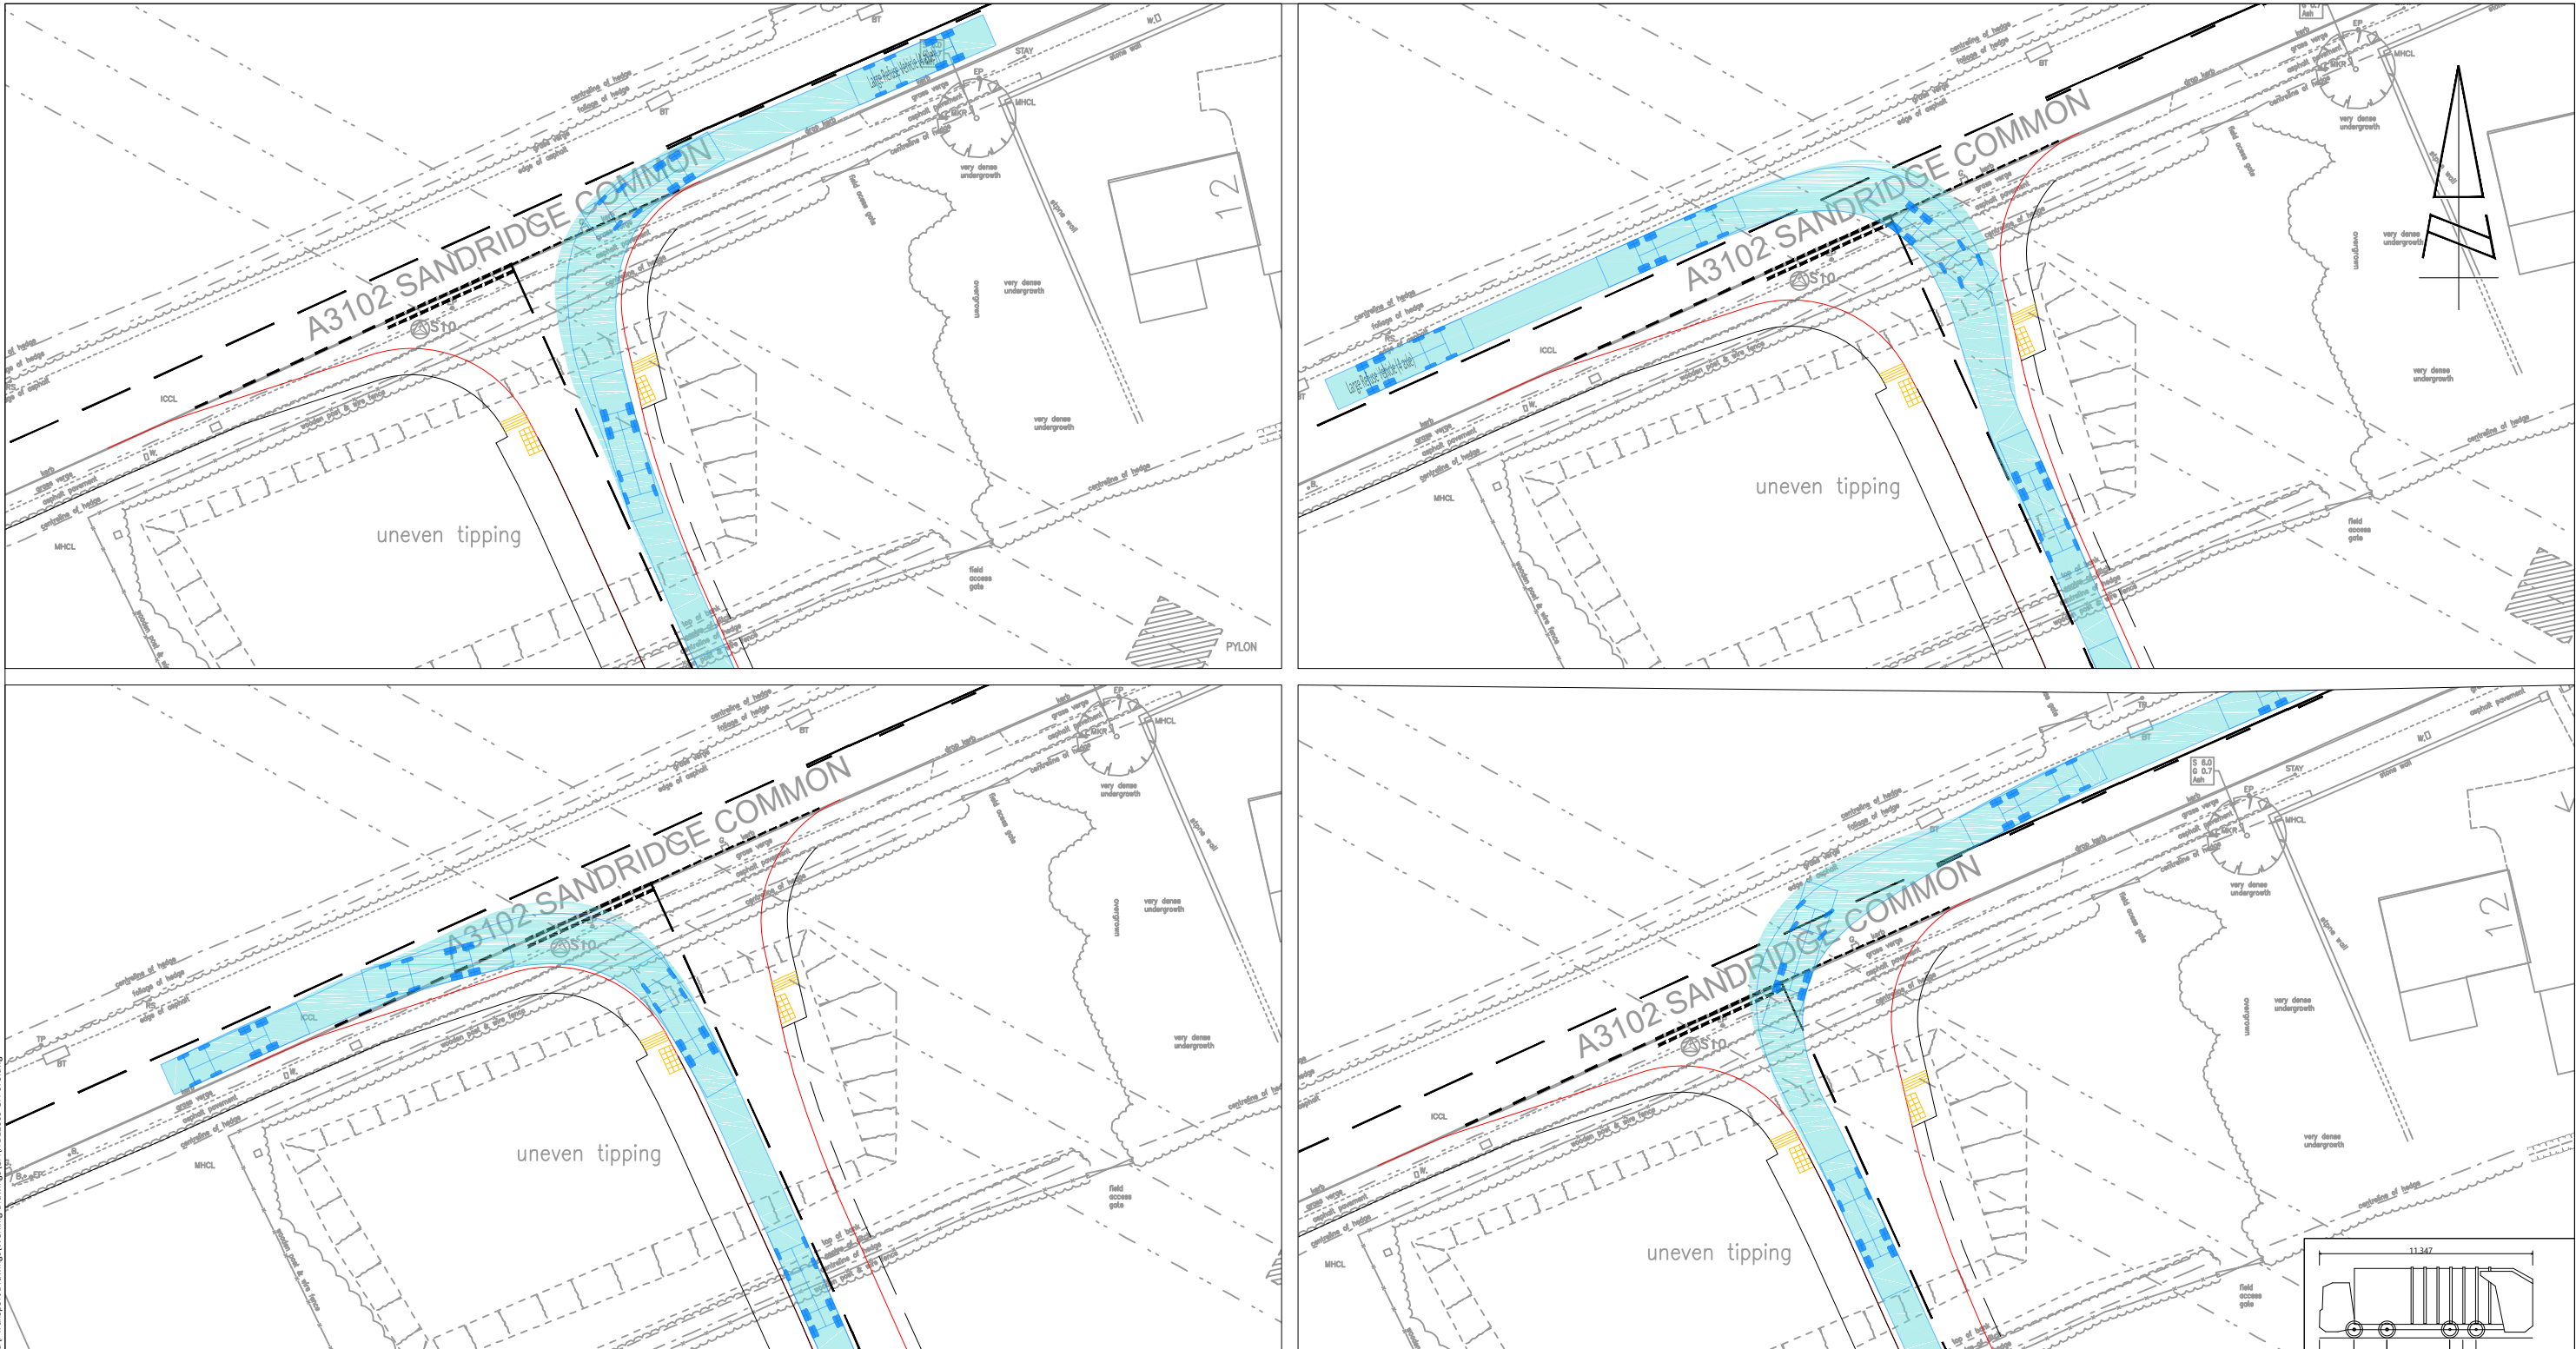

DRAWING ISSUED FOR FEASIBILITY CONSIDERATION AND PLANNING PURPOSES ONLY. DRAWING NOT TO BE USED FOR CONSTRUCTION. I-TRANSPORT LLP ACCEPT NO RESPONSIBILITY FOR ERRORS MADE BY OTHERS IN SCALING FROM THIS DRAWING. MEASUREMENTS SHOULD BE TAKEN FROM FIGURED DIMENSIONS ONLY. CDM REQUIREMENTS CONSIDERED AT FEASIBILITY STAGE ONLY. FURTHER CONSIDERATION REQUIRED BY DETAILED DESIGN TEAM. © CROWN COPYRIGHT 2022 OS LICENCE No. 100044286.

SCALE BAR @ 1:500

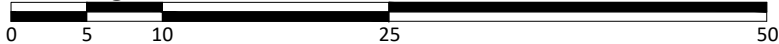

NOTE:-

- ALL SWEEP PATH MANOEUVRES ARE TRACKED AT MINIMUM 10mph



The Square, Basing View,
Basingstoke, Hampshire, RG21 4EB

Tel: 01256 898366

www.i-transport.co.uk

REV	DATE	BY	DESCRIPTION	CHK	APD

STATUS:

FOR INFORMATION

TITLE:	PROPOSED SITE ACCESS - SWEEP PATH ANALYSIS - LARGE REFUSE VEHICLE	
PROJECT:	LAND AT BLACKMORE FARM, MELKSHAM - PHASE 2	CLIENT: GLEESON LAND

DRAWN:	CHECKED:	APPROVED:
SH	SH	EP
PROJECT No:	SCALE @ A3:	DATE:
ITB12069	1:500	10.08.26
DRAWING No:		REV:
ITB12069-GA-075		-