


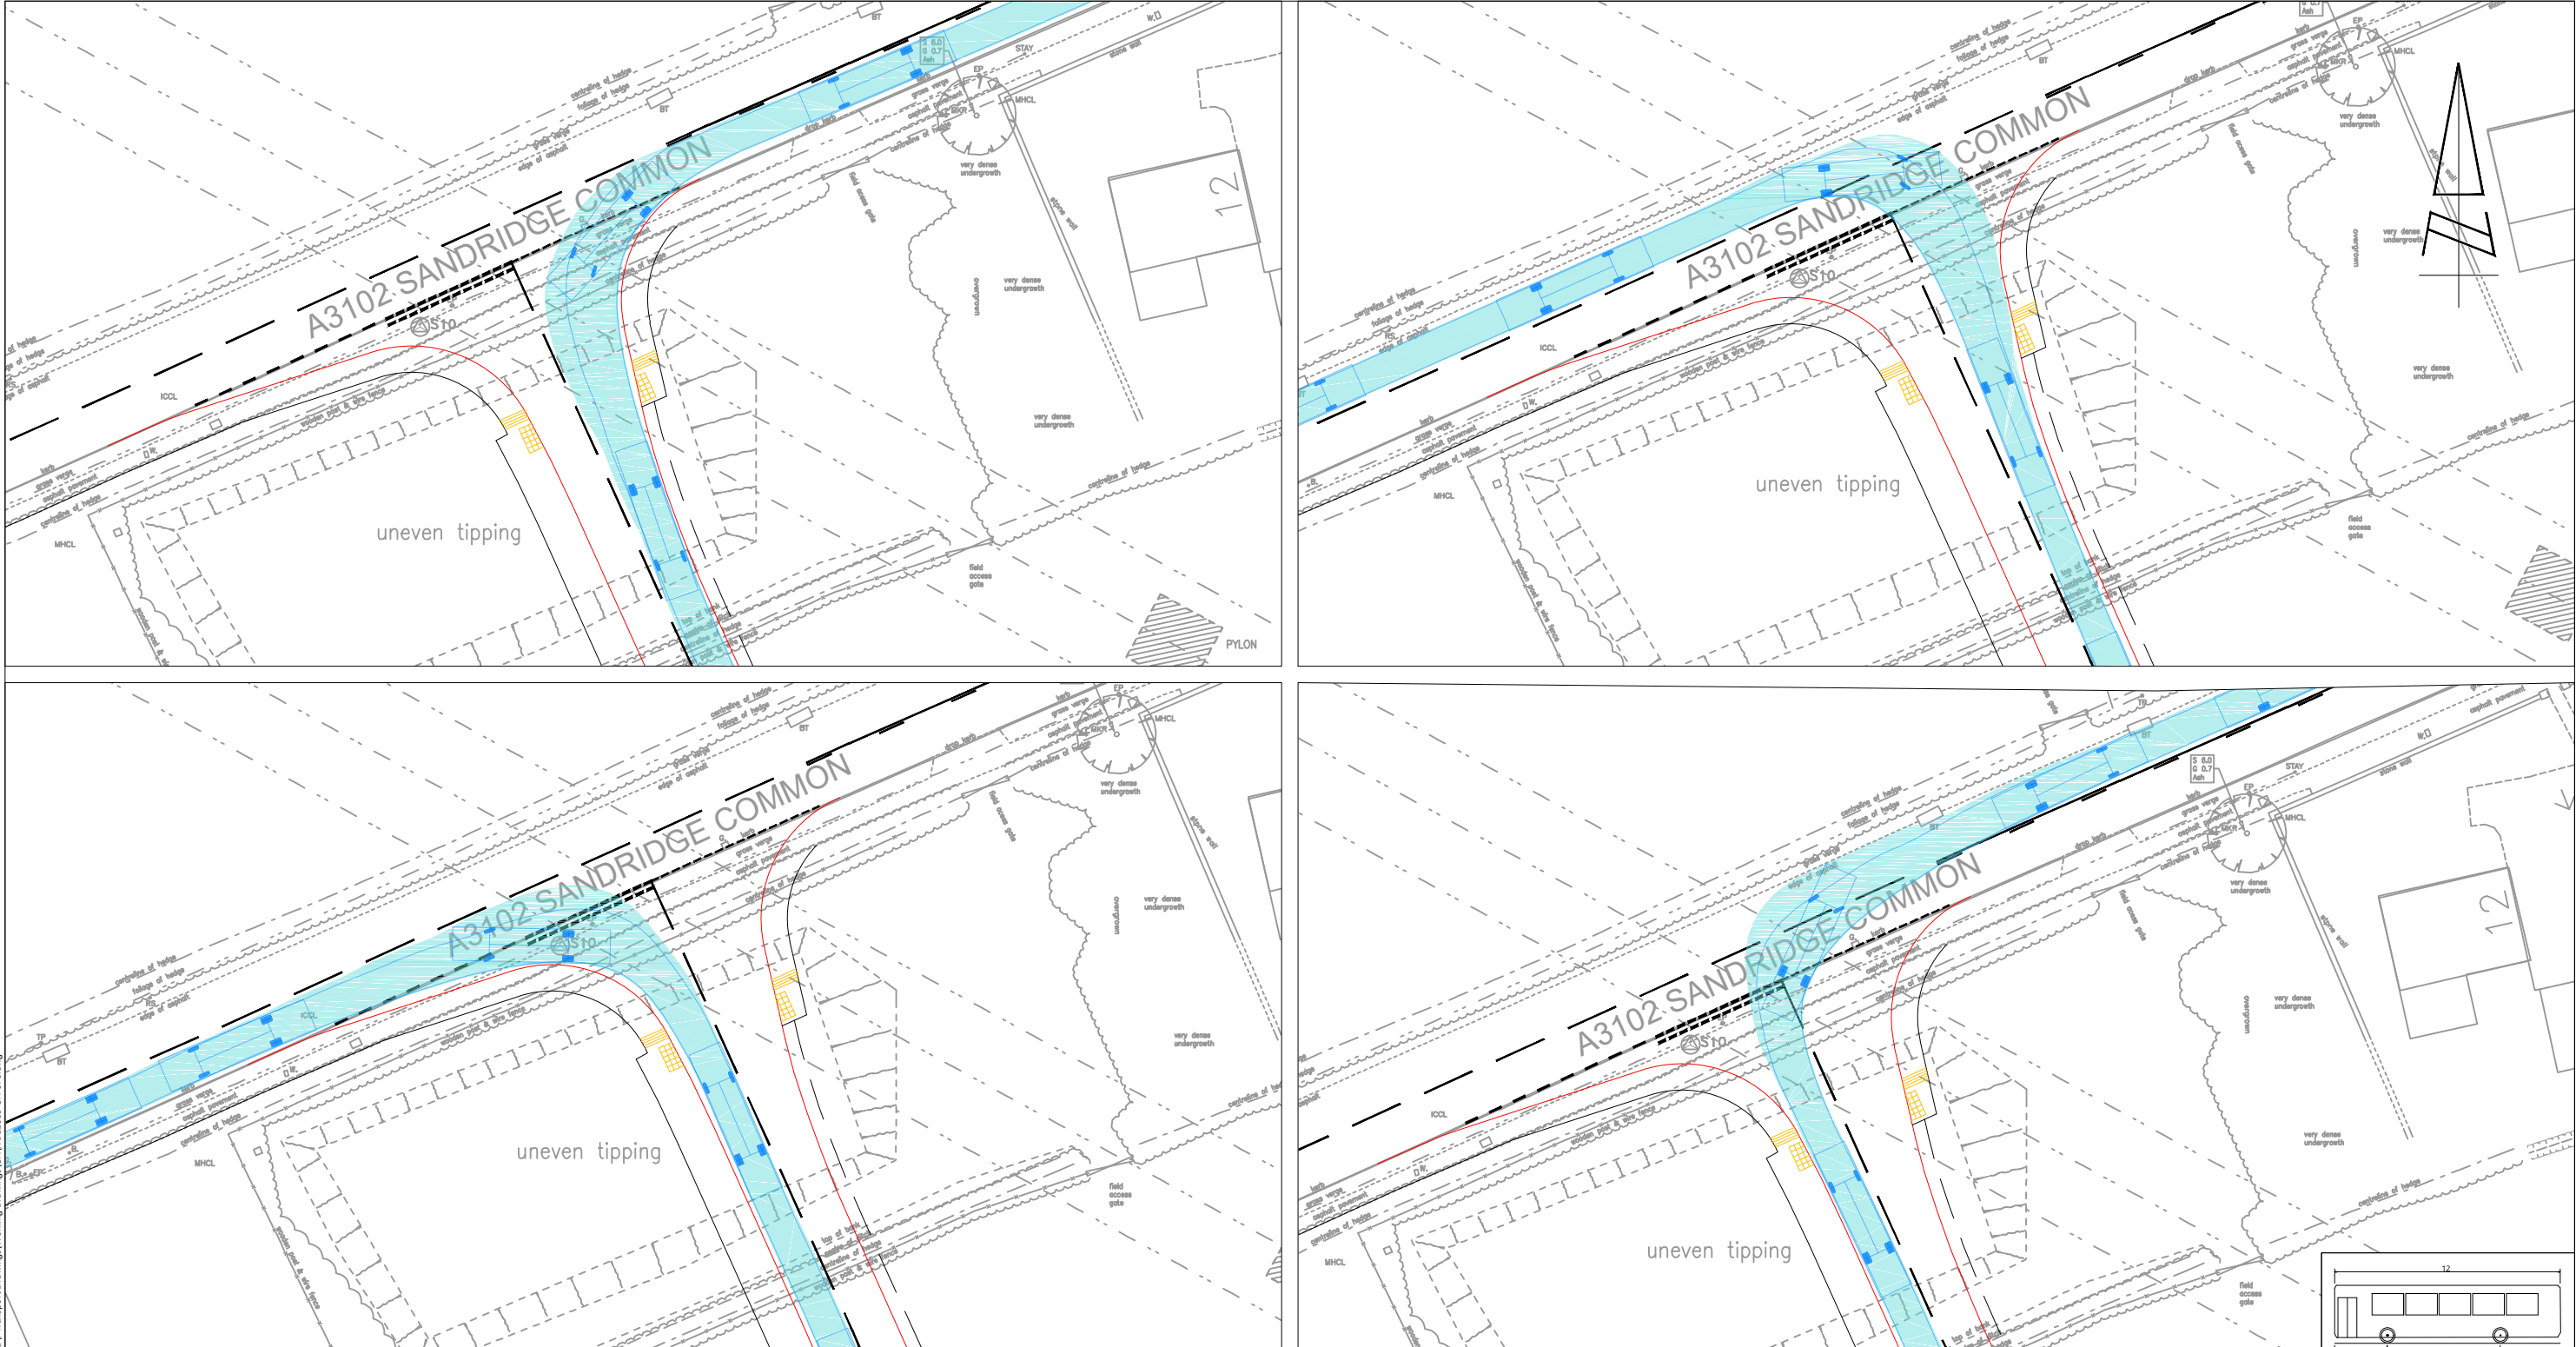


DRAWING ISSUED FOR FEASIBILITY CONSIDERATION AND PLANNING PURPOSES ONLY. DRAWING NOT TO BE USED FOR CONSTRUCTION. I-TRANSPORT LLP ACCEPT NO RESPONSIBILITY FOR ERRORS MADE BY OTHERS IN SCALING FROM THIS DRAWING. MEASUREMENTS SHOULD BE TAKEN FROM FIGURED DIMENSIONS ONLY. CDM REQUIREMENTS CONSIDERED AT FEASIBILITY STAGE ONLY. FURTHER CONSIDERATION REQUIRED BY DETAILED DESIGN TEAM. © CROWN COPYRIGHT 2022 OS LICENCE No. 100044286.

SCALE BAR @ 1:500



NOTE:-

- ALL SWEEP PATH MANOEUVRES ARE TRACKED AT MINIMUM 10mph

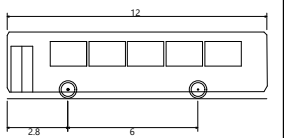

'Standard' Rigid Bus
Overall Length 12.000m
Overall Width 2.550m
Overall Body Height 3.069m
Min Body Ground Clearance 0.309m
Track Width 2.350m
Lock to lock time 4.00s
Wall to Wall Turning Radius 10.771m



The Square, Basing View,
Basingstoke, Hampshire, RG21 4EB

Tel: 01256 898366

www.i-transport.co.uk

REV	DATE	BY	DESCRIPTION	CHK	APD
STATUS: FOR INFORMATION					

TITLE: PROPOSED SITE ACCESS - SWEEP PATH ANALYSIS - STANDARD RIGID BUS			DRAWN: SH	CHECKED: SH	APPROVED: EP
PROJECT: LAND AT BLACKMORE FARM, MELKSHAM - PHASE 2			PROJECT No: ITB12069	SCALE @ A3: 1:500	DATE: 10.08.26
CLIENT: GLEESON LAND			DRAWING No: ITB12069-GA-076	REV: -	