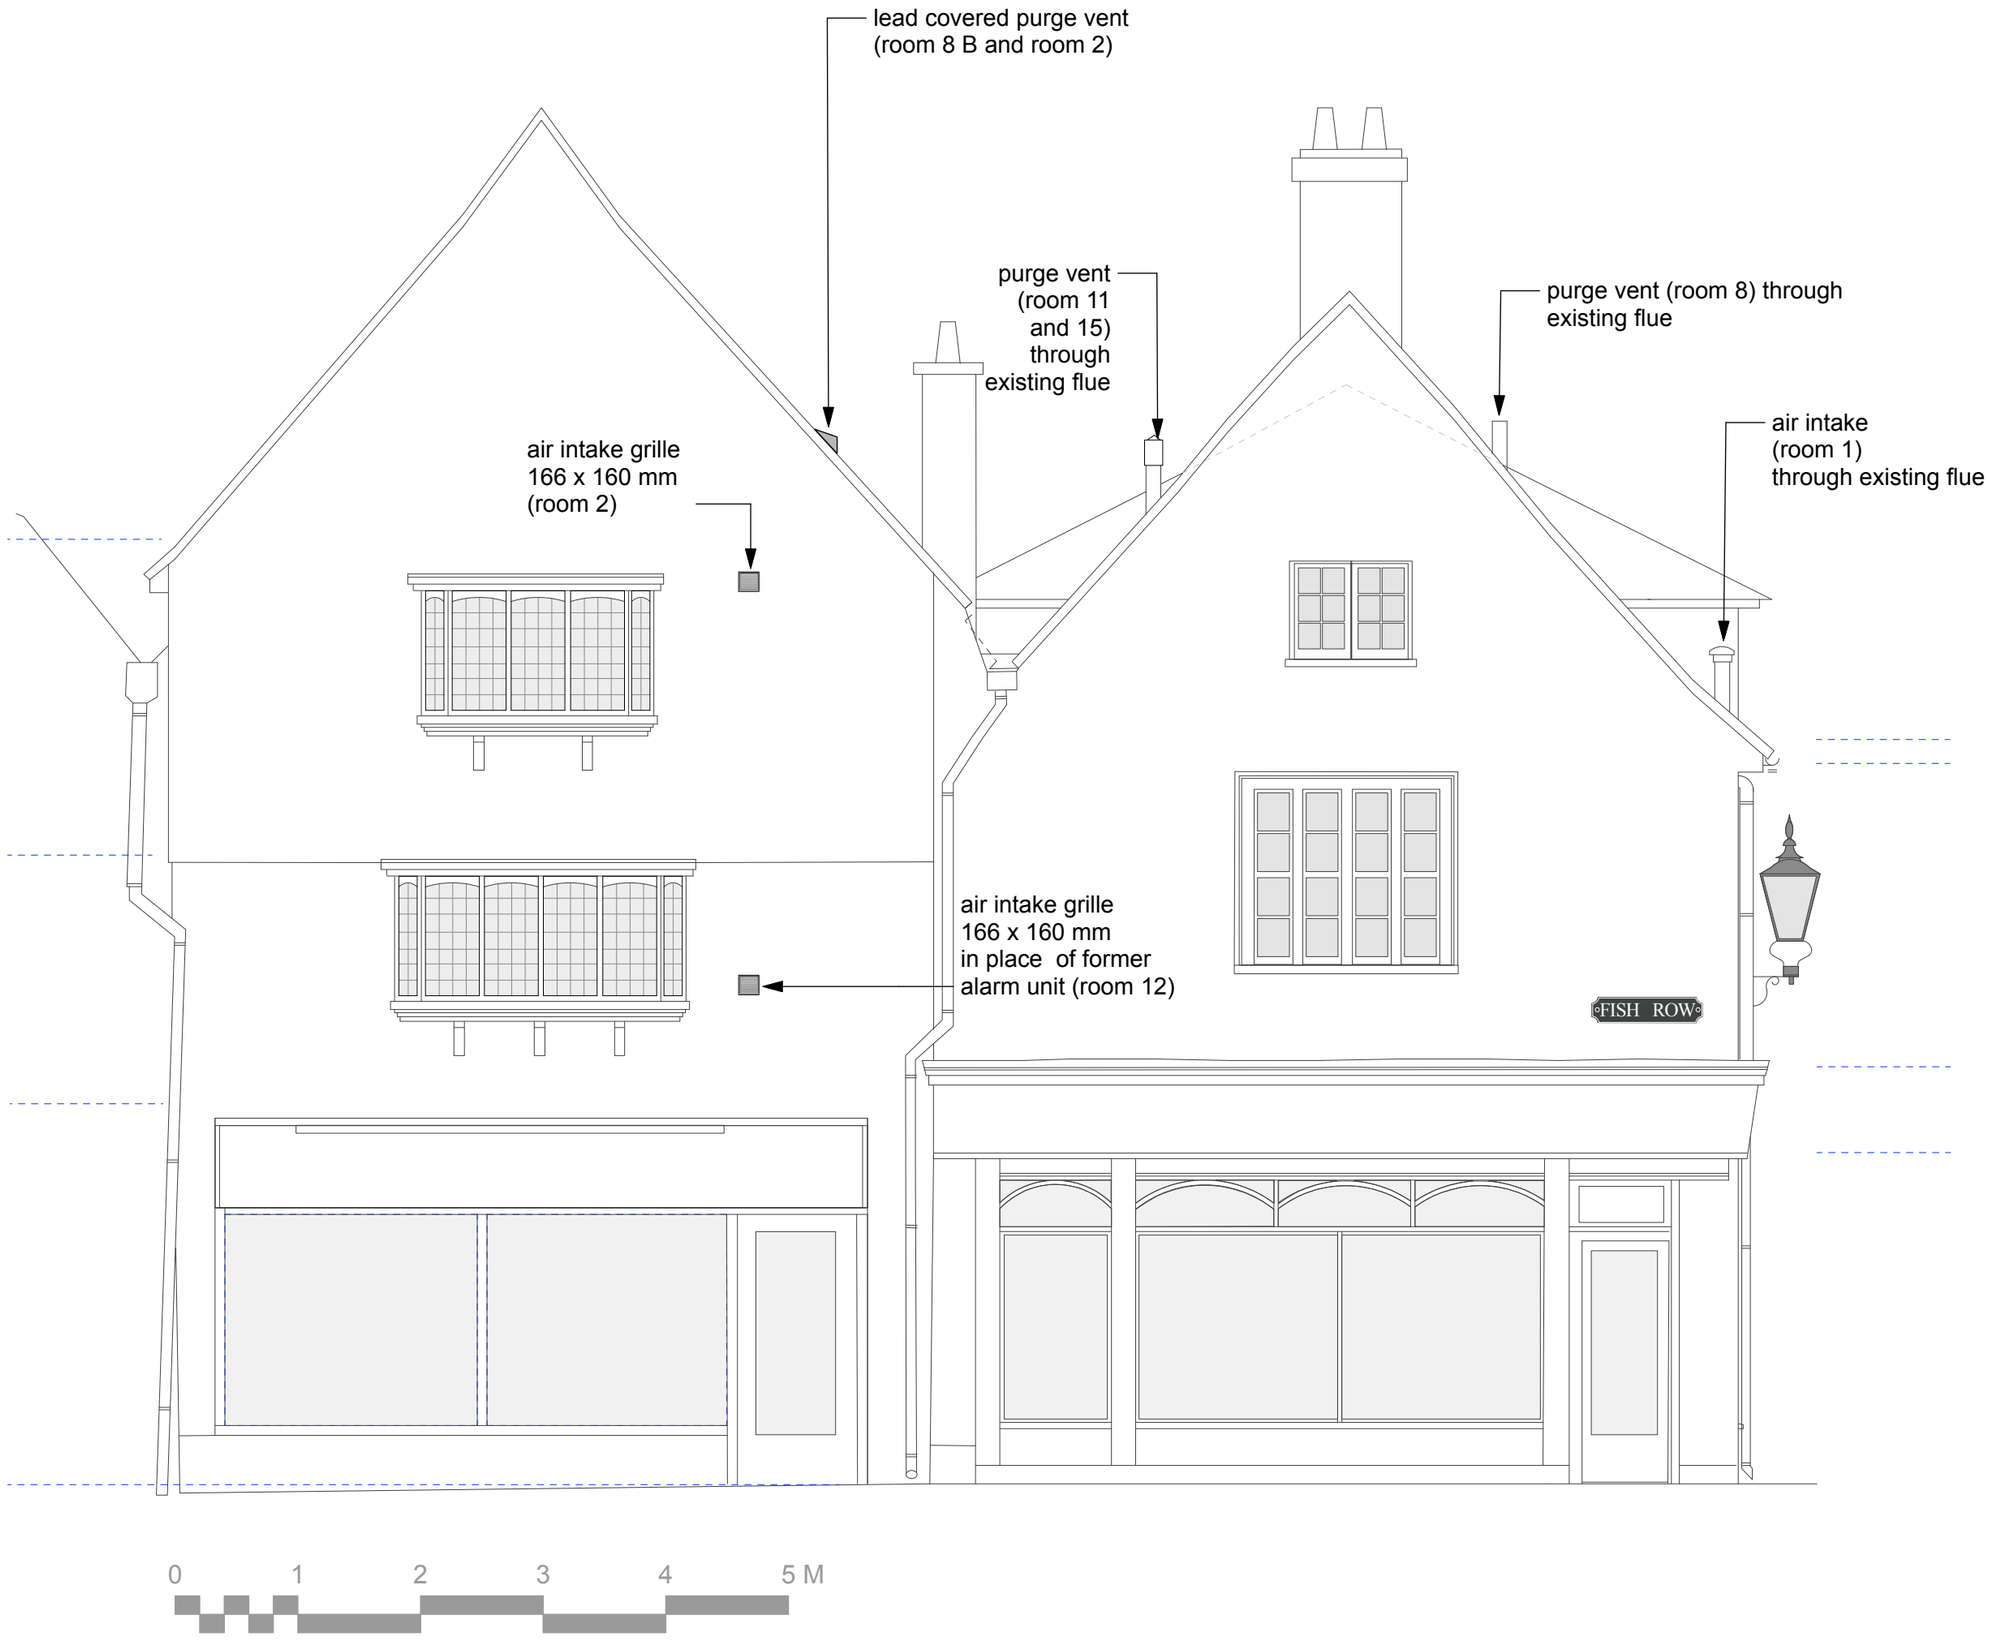

planning only

client
Ameera Properties

status
planning

project ID
184 06
7 9 Fish Row

drawing title
proposed elevations
7 and 9 Fish Row

drawing ref
184 06 43

scale	date
1:50 @ A3	26/06/2026
drawn by	checked by
das	das

revision ref

amendment notes: