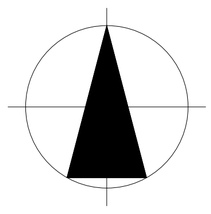

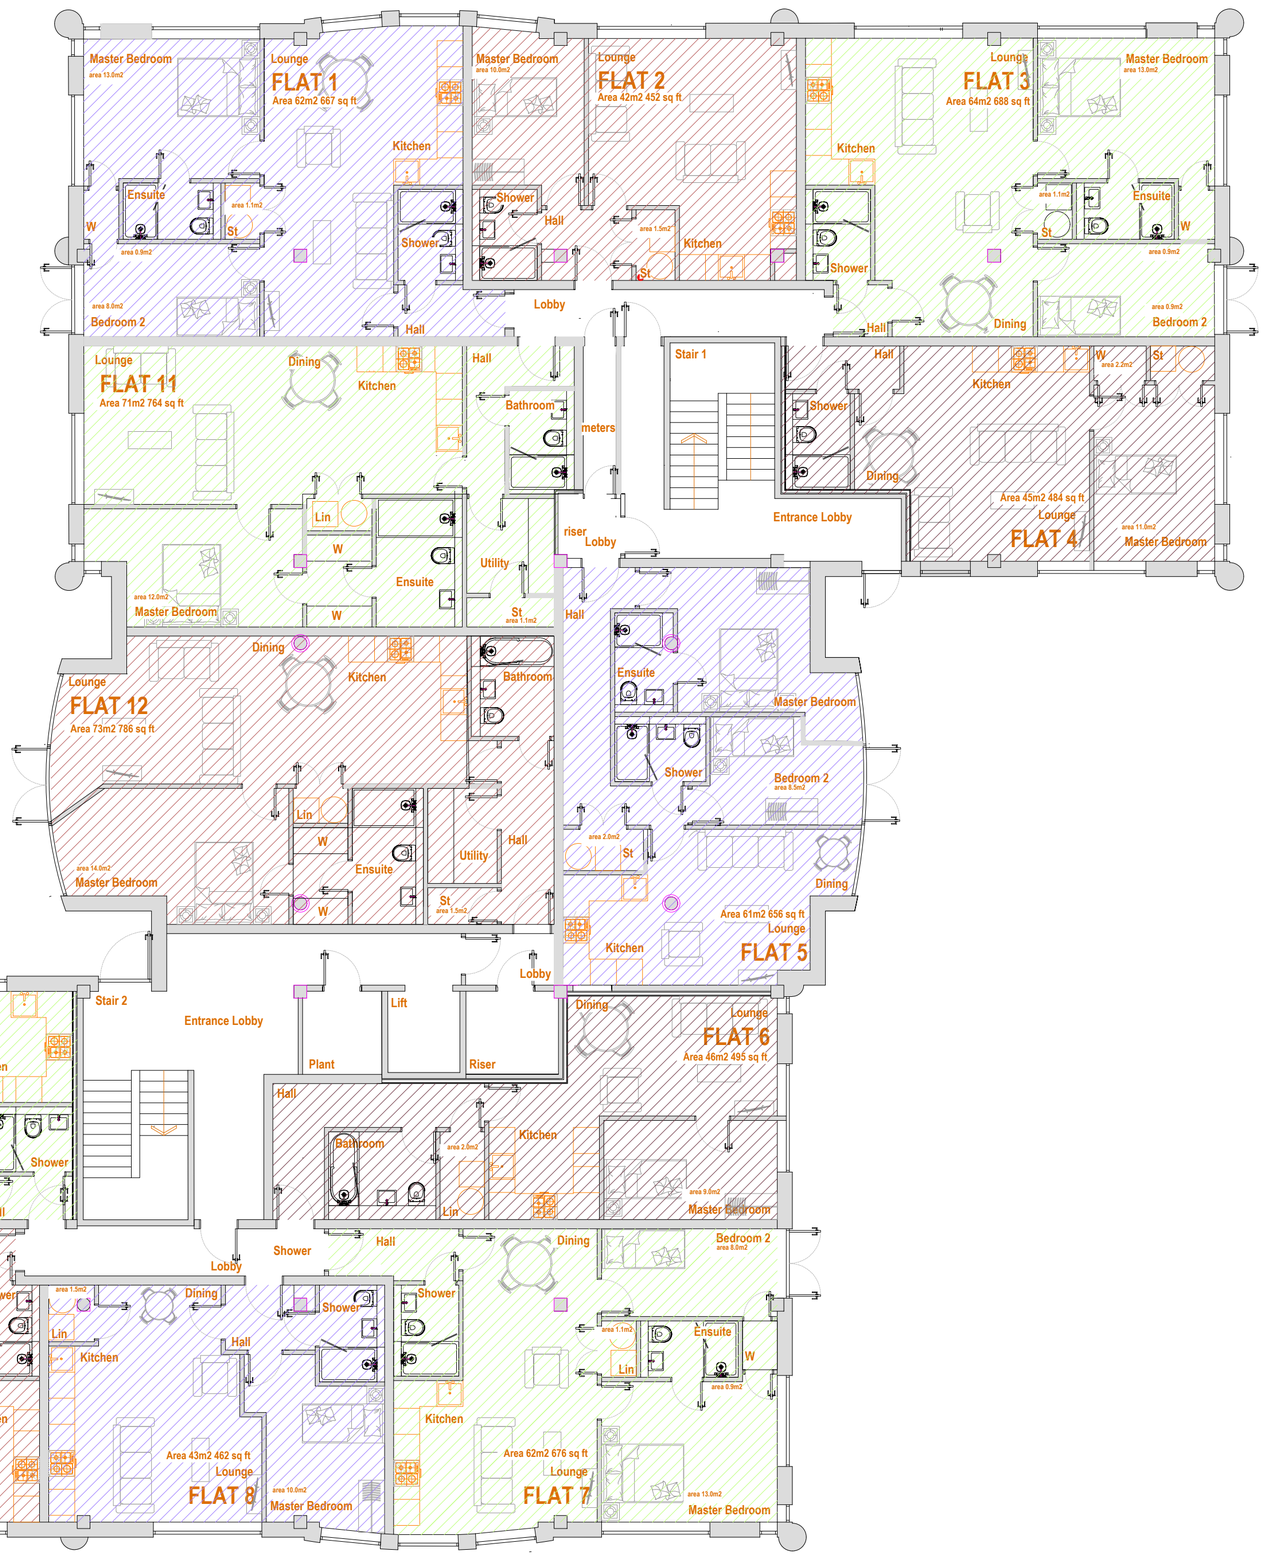

Proposed Ground Floor Plan

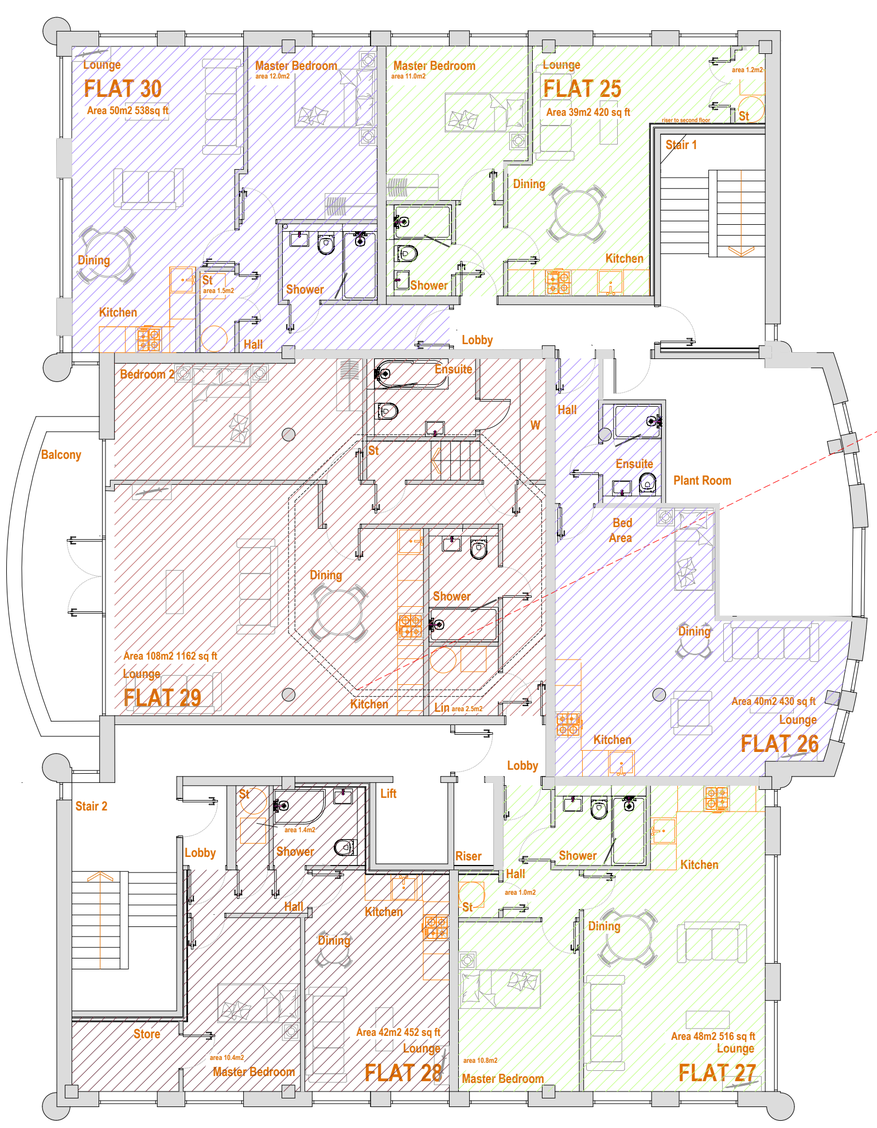

Proposed SeconfFloor Plan

Proposed Atrium Floor Plan

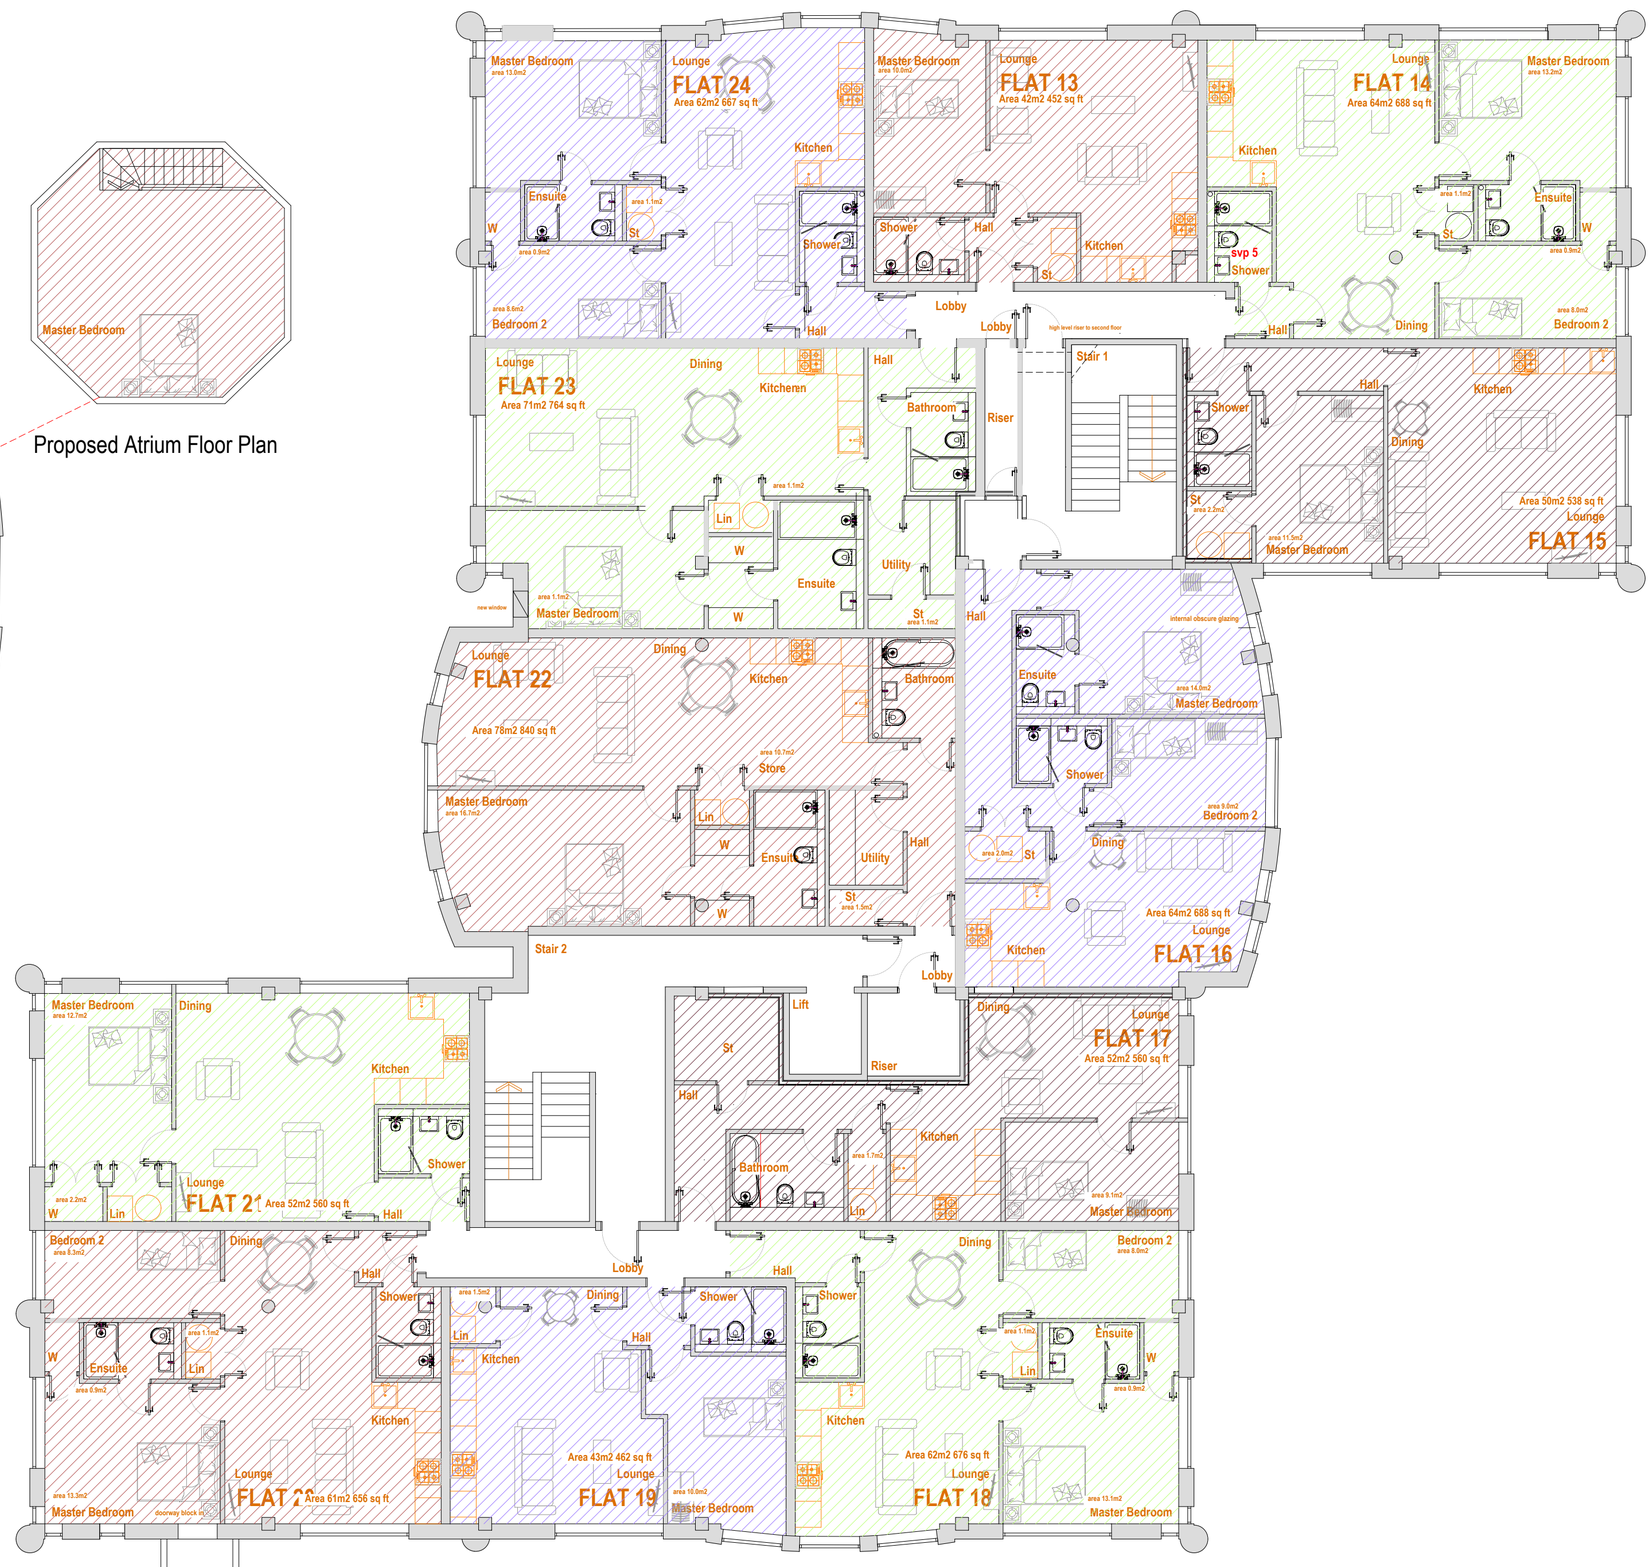

Proposed First Floor Plan

0 5 10

Rev:	Date:	Note
A	May 26	general update

Proposed Residential Prior Approval
Green Square Methuen Park chippenham

Block A :Proposed Floor Plans

Date: Nov 2023

Scale: 1:100 @ A1

DWG No: 3942/202A

David Cahill
Design Consultants Ltd
Maple Cottage 77 Poplar Road
Warmley Bristol BS30 5JSTel: 01179618888
Email: davidcahilldesign@btopenworld.com