



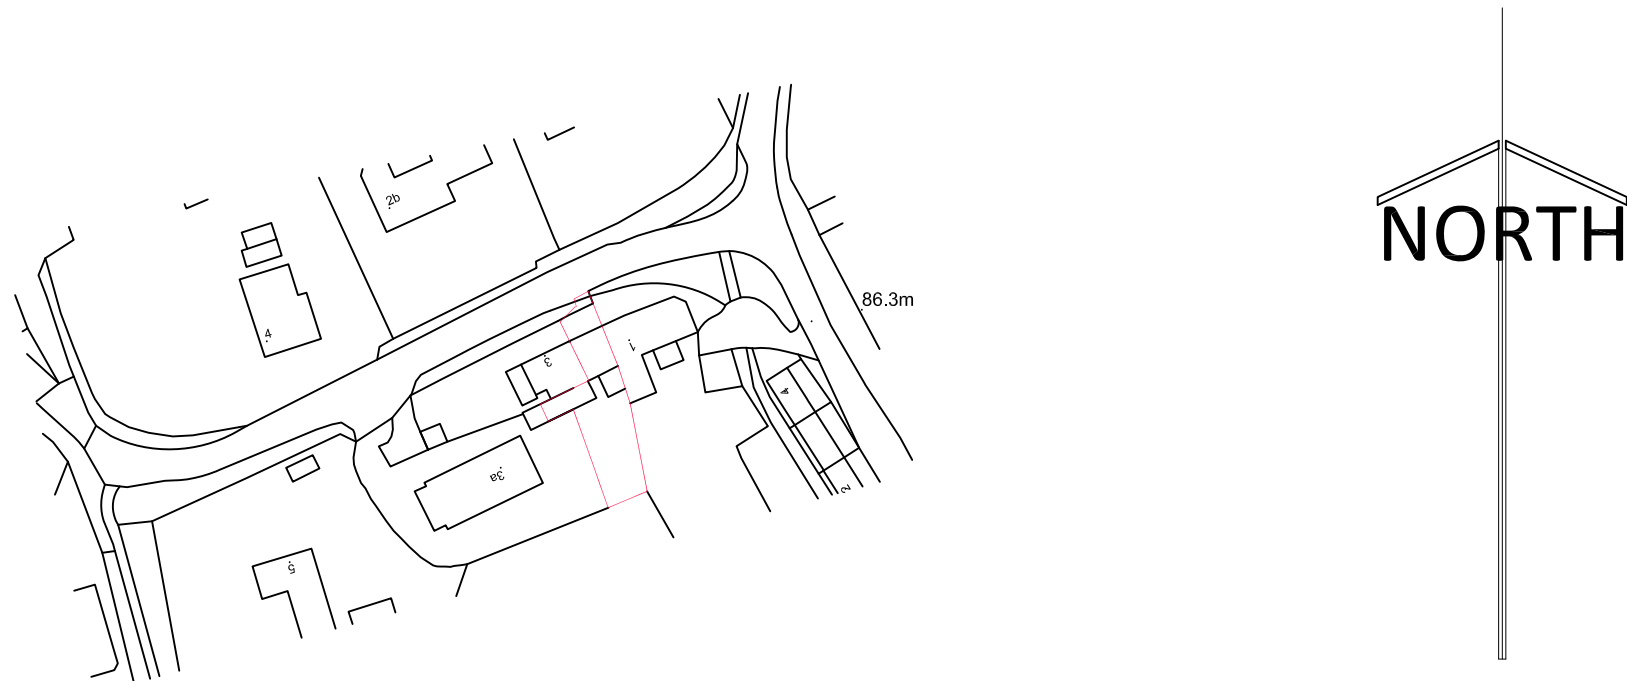

?Crown Copyright and database rights 2025 OS Licence no. AC0000849896

LOCATION PLAN 1:1250

0 10 20 30 40 50 metres

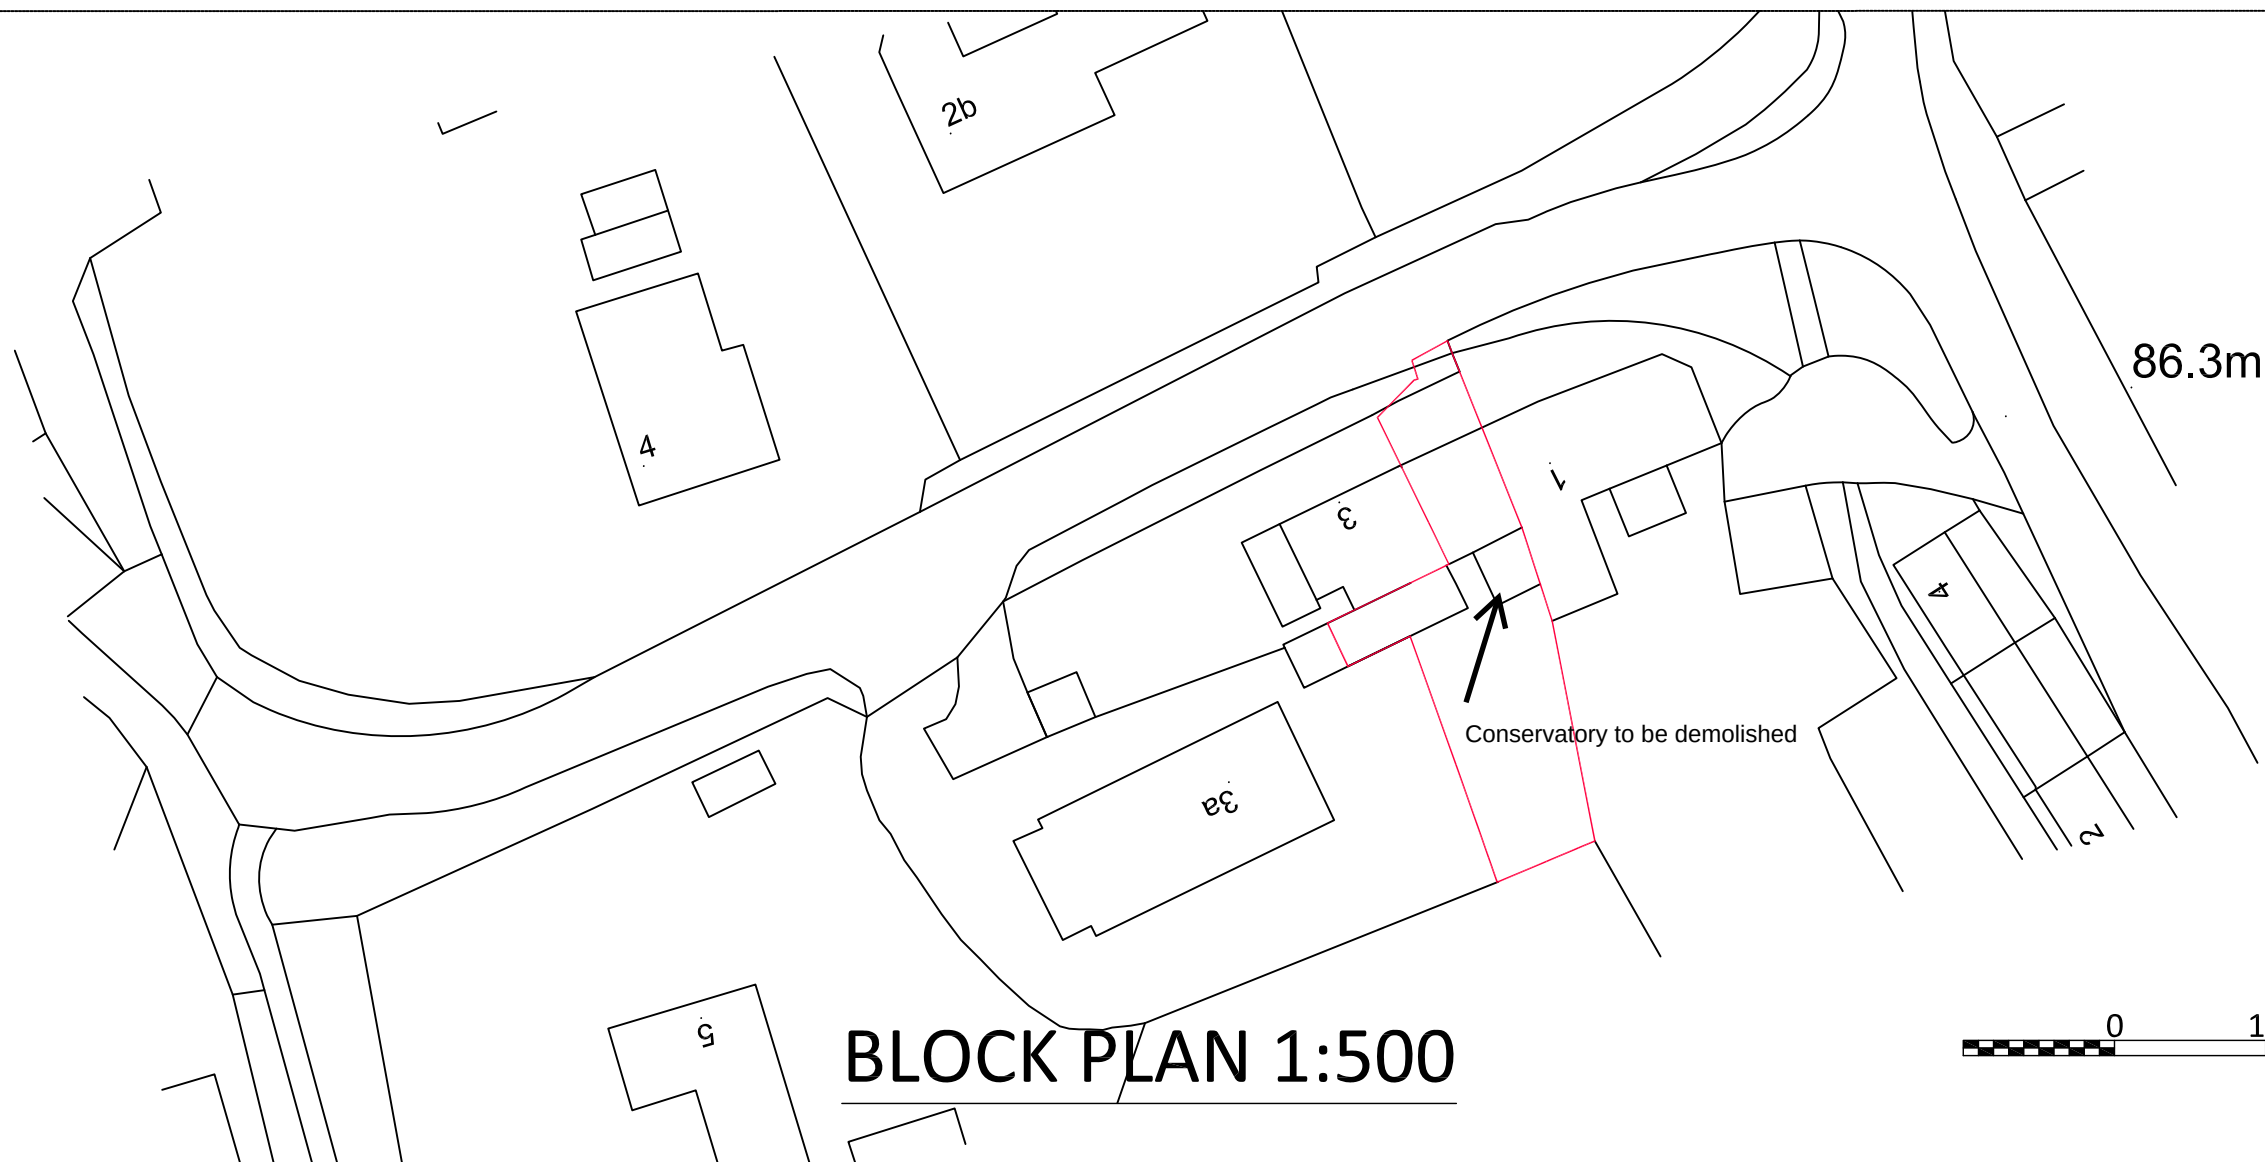

BLOCK PLAN 1:500

0 10 20 metres

**LARNER
SING
LIMITED**

**CHARTERED PRACTICE
FOR BUILDING DESIGN
& PLANNING**

COMPANY ADDRESS: UK - 29 LOWER STREET,
ROCHE, SOMERSET, BA11 8PJ
FRANCE - 88A RUE DE LA VILLE, 47000, BORDEAUX
T+44 (0) 1873 838330 OR +44 (0) 7723 434341
EMAIL: info@larnersing.com
DIRECTOR IAN SING DIRECTOR NICOLA SINGH

Revisions
Project Title
2 LOWER ROAD EDINGTON
Drawing Title
BLOCK AND LOCATION PLAN AS EXISTING
This drawing is copyright
Sheet size
A3
Date
DEC 25
Scale
AS SHOWN
Prepared by
IDS
Drawing Number
814/BLE