



REVISIONS	DATE	BY
A House Type revised from 2 x 1 bed maisonette to 2 x 1 Bed Houses	19.06.26	agtg

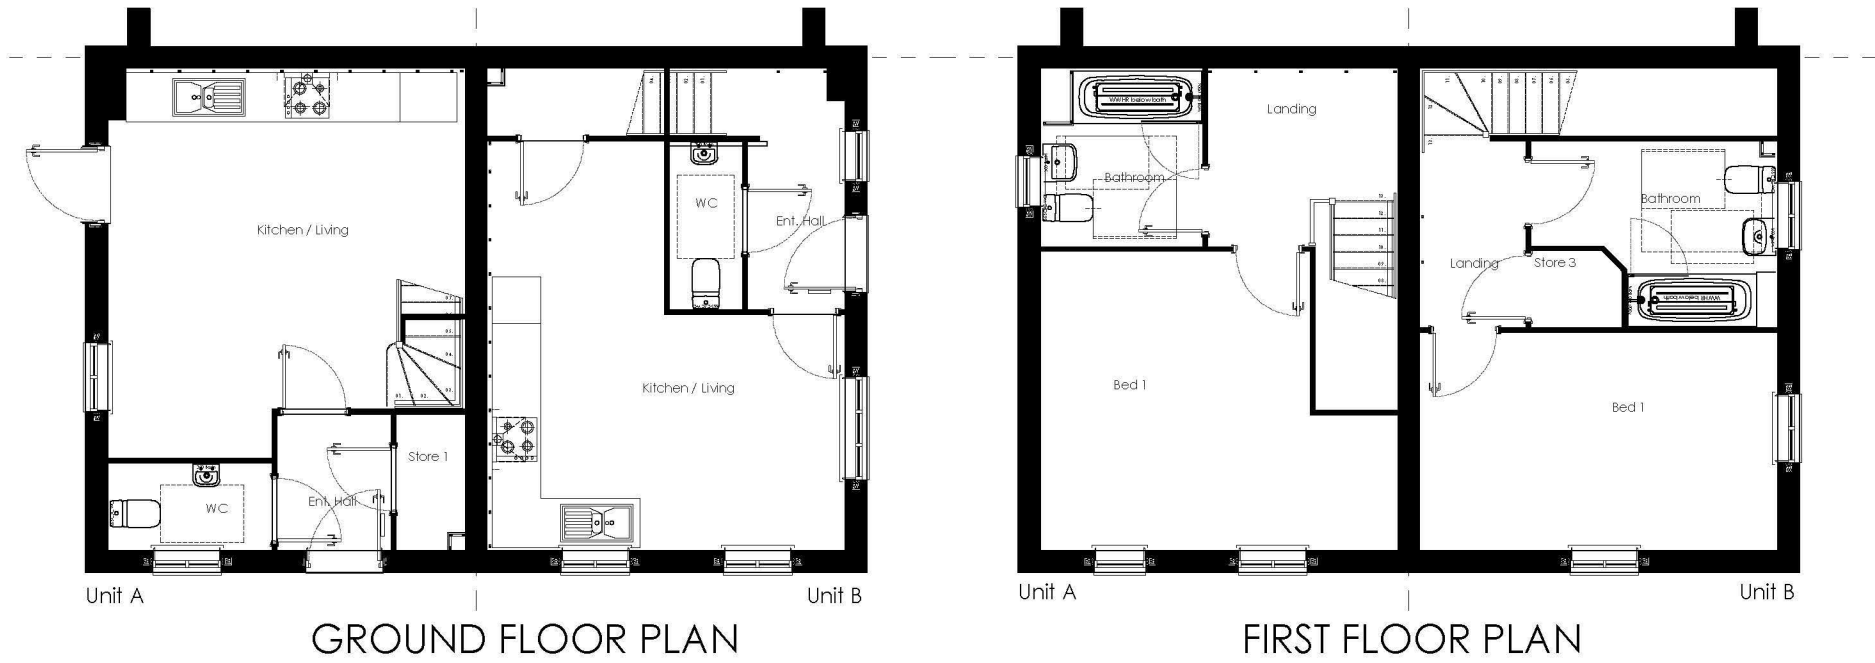

PLOTS AS: 43 / 44
PLOTS OP: 49 / 50

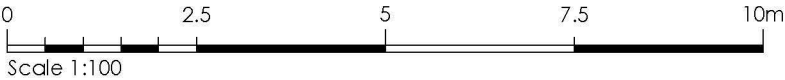

DRAWING TITLE			DWG NO.	REV.
HOUSE TYPE : ROCKLIFFE			550.011-1	A
FLOOR PLANS & ELEVATIONS				
CREATED	CHECKED	DATE	SCALE	
AGTG	TB	JUN 2026	1:100@A3L	

REFER TO MATERIALS KEY PLAN FOR SPECIFIC
PLOT FACADE FINISH


THIS DRAWING IS THE COPYRIGHT OF PERSIMMON HOMES DEVELOPMENTS LTD AND IS FOR PLANNING PURPOSES ONLY. SUCH DRAWINGS CAN BE SCALED BUT ARE NOT BE USED FOR CONSTRUCTION OR SALES DOCUMENTS.





FRONT ELEVATION

SIDE ELEVATION

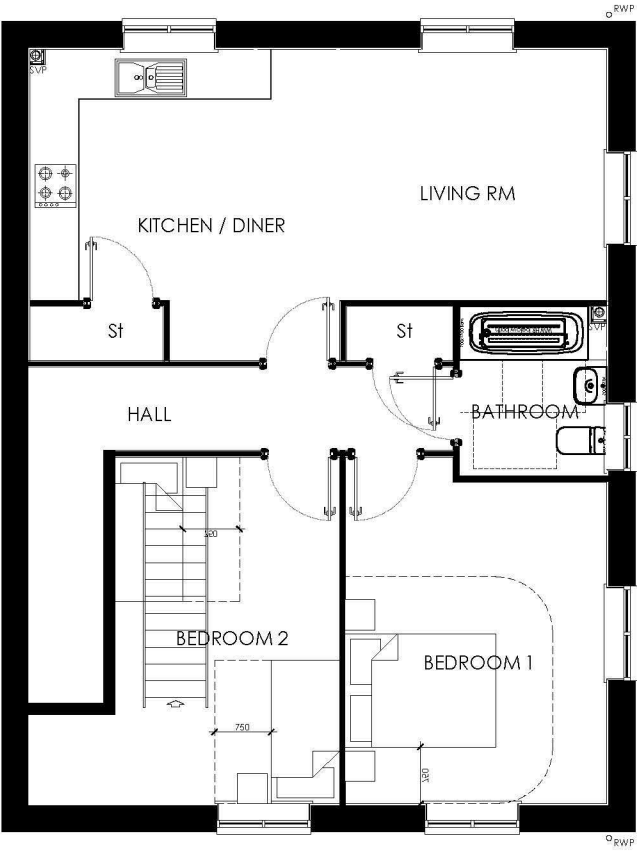


FIRST FLOOR PLAN



FIRST FLOOR PLAN


SIDE ELEVATION

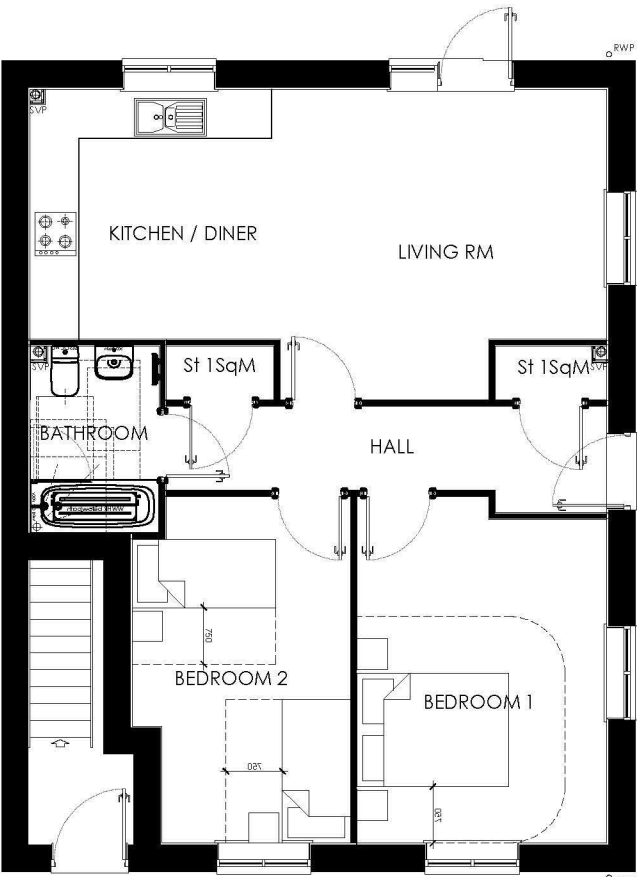

GROUND FLOOR PLAN

REVISIONS	DATE	BY
A 1st Storey height increased. Stone heads added to 1st floor key elevation & re-con stone soldier course heads & cills added to secondary elevations.	13.08.26	agg

PLOTS AS: 39 / 40
PLOTS OP:

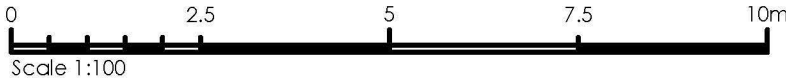


DRAWING TITLE		DWG NO.		REV.	
APARTMENT TYPE : 2BM		550.012-1		A	
FLOOR PLANS & ELEVATIONS		CREATED	CHECKED	DATE	SCALE
		AGTG	TB	NOV 2025	1:100@A3L

REFER TO MATERIALS KEY PLAN FOR SPECIFIC PLOT FACADE FINISH


THIS DRAWING IS THE COPYRIGHT OF PERSIMMON HOMES DEVELOPMENTS LTD AND IS FOR PLANNING PURPOSES ONLY. SUCH DRAWINGS CAN BE SCALED BUT ARE NOT BE USED FOR CONSTRUCTION OR SALES DOCUMENTS.

 **CHARLES CHURCH**

REVISIONS	DATE	BY
A	13.08.26	agg
1st Storey height increased. Stone heads added to 1st floor key elevation & recon stone soldier course heads & cills added to secondary elevations.		

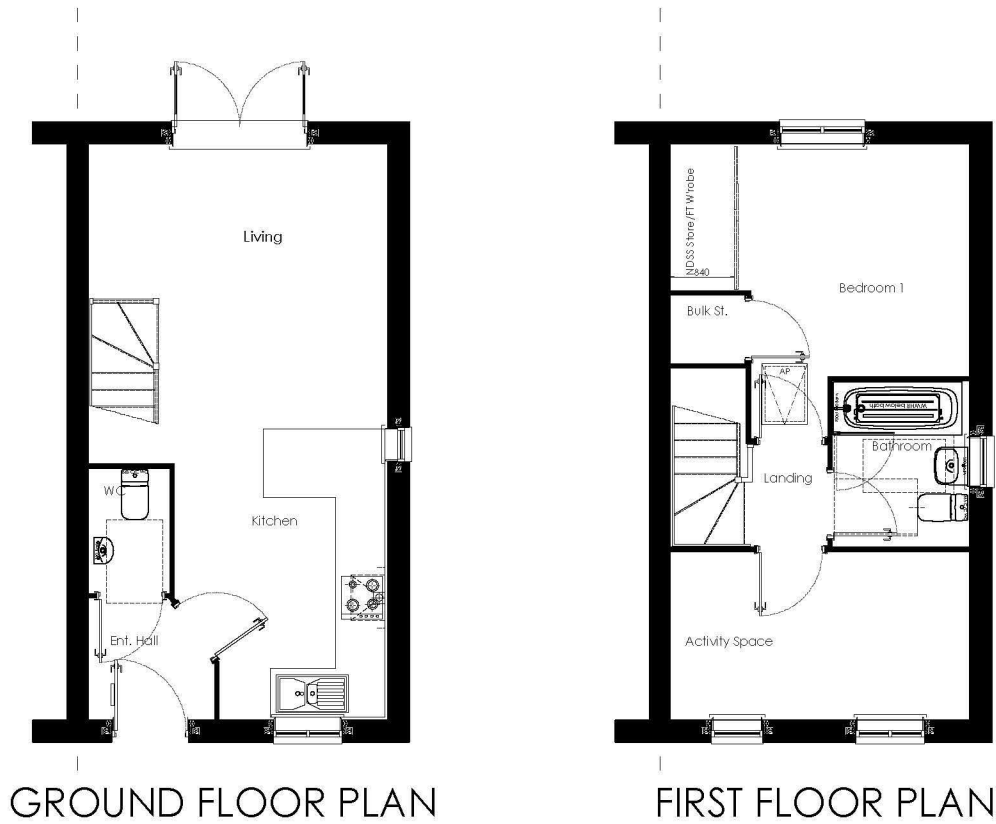

PLOTS AS: 16
PLOTS OP: 17, 52 Mid Terrace

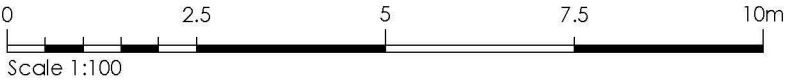

DRAWING TITLE			DWG NO.	REV.
HOUSE TYPE : ALNMOUTH			550.013-1	A
CREATED	CHECKED	DATE	SCALE	
AGTG	TB	NOV 2025	1:100@A3L	



REFER TO MATERIALS KEY PLAN FOR SPECIFIC
PLOT FACADE FINISH

THIS DRAWING IS THE COPYRIGHT OF PERSIMMON HOMES DEVELOPMENTS LTD AND IS FOR PLANNING
PURPOSES ONLY.


SUCH DRAWINGS CAN BE SCALED BUT ARE NOT BE USED FOR CONSTRUCTION OR SALES DOCUMENTS.



REVISIONS		DATE	BY
A	Plot numbers updated	15.04.25	agt
B	1st Storey height increased. Stone heads added to 1st floor key elevations & recon stone soldier course heads & cills added to secondary elevations.	13.08.25	agt

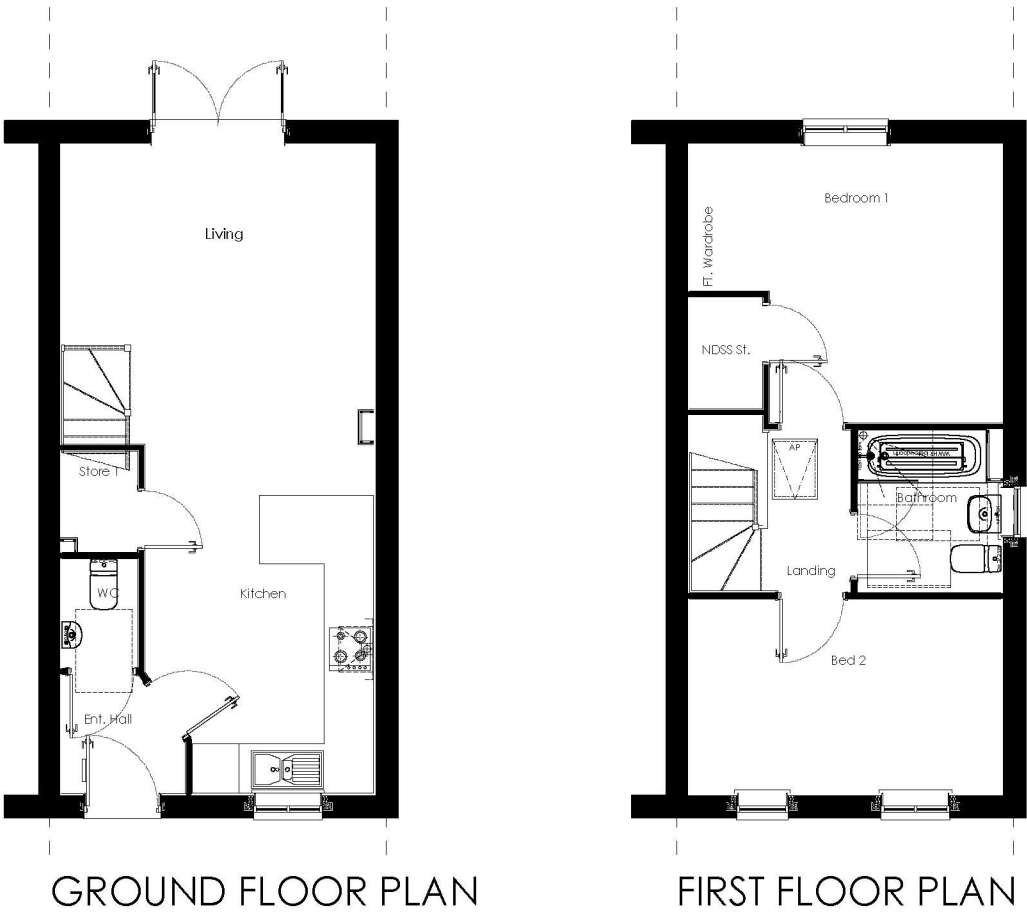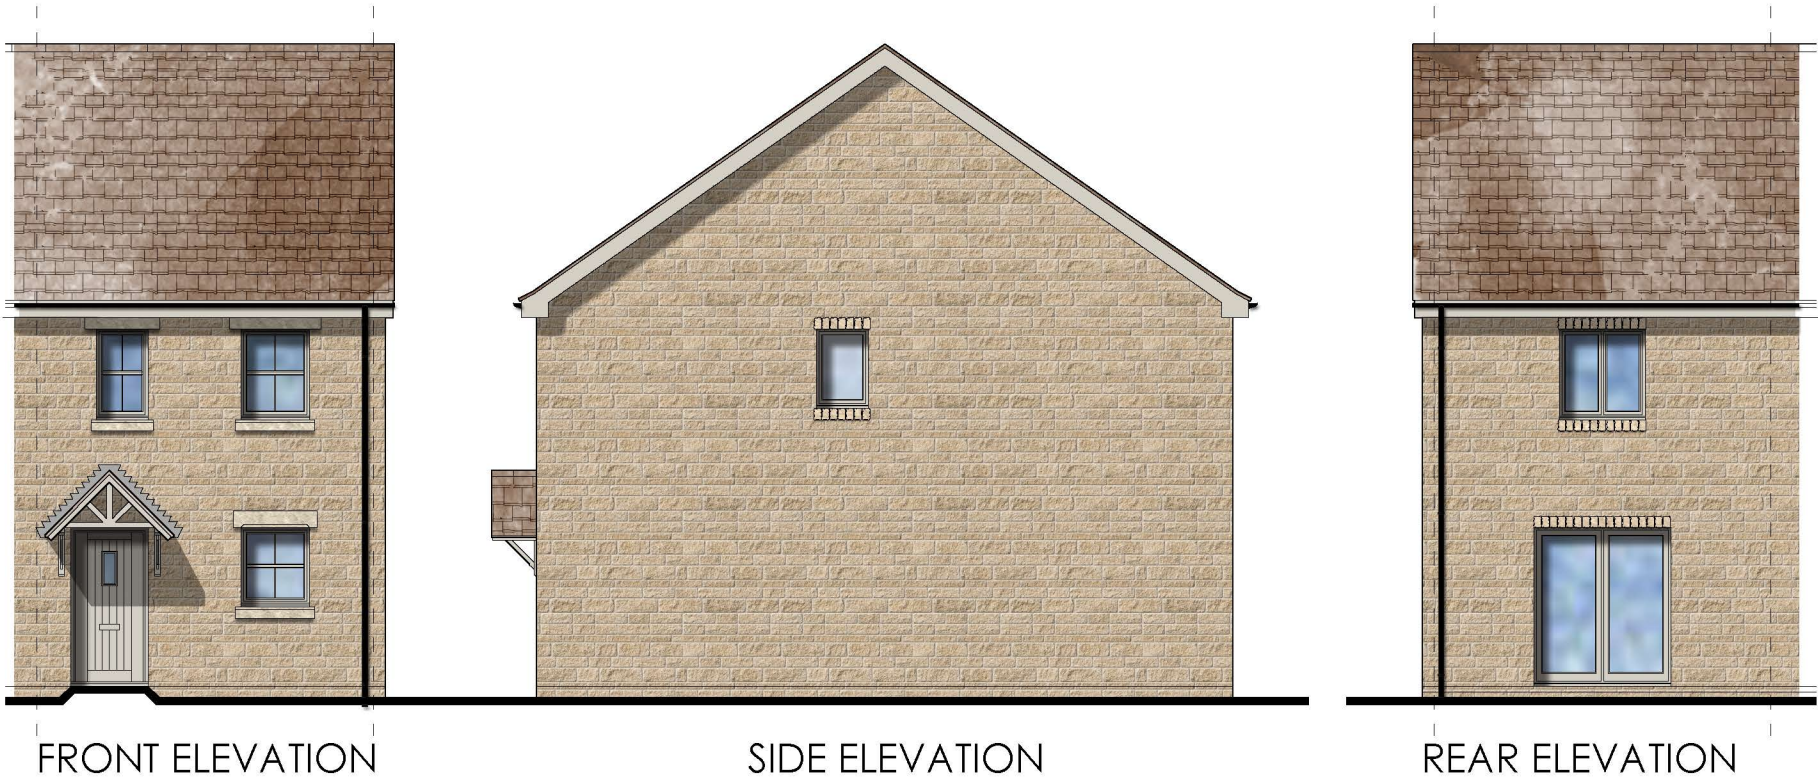

PLOTS AS: 8, 42 / 37 & 48 Mid Terrace
PLOTS OP: 9, 36, 41, 47

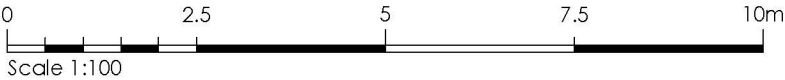


DRAWING TITLE		DWG NO.	REV.
HOUSE TYPE : HALDON FLOOR PLANS & ELEVATIONS		550.014-1	B
CREATED	CHECKED	DATE	SCALE
AGTG	TB	NOV 2025	1:100@A3L

REFER TO MATERIALS KEY PLAN FOR SPECIFIC
PLOT FACADE FINISH


THIS DRAWING IS THE COPYRIGHT OF PERSIMMON HOMES DEVELOPMENTS LTD AND IS FOR PLANNING PURPOSES ONLY. SUCH DRAWINGS CAN BE SCALED BUT ARE NOT BE USED FOR CONSTRUCTION OR SALES DOCUMENTS.



REVISIONS	DATE	BY
A	13.08.26	agtg
1st Storey height increased. Stone heads added to 1st floor key elevations & reconstituted stone soldier course heads & cills added to secondary elevations.		

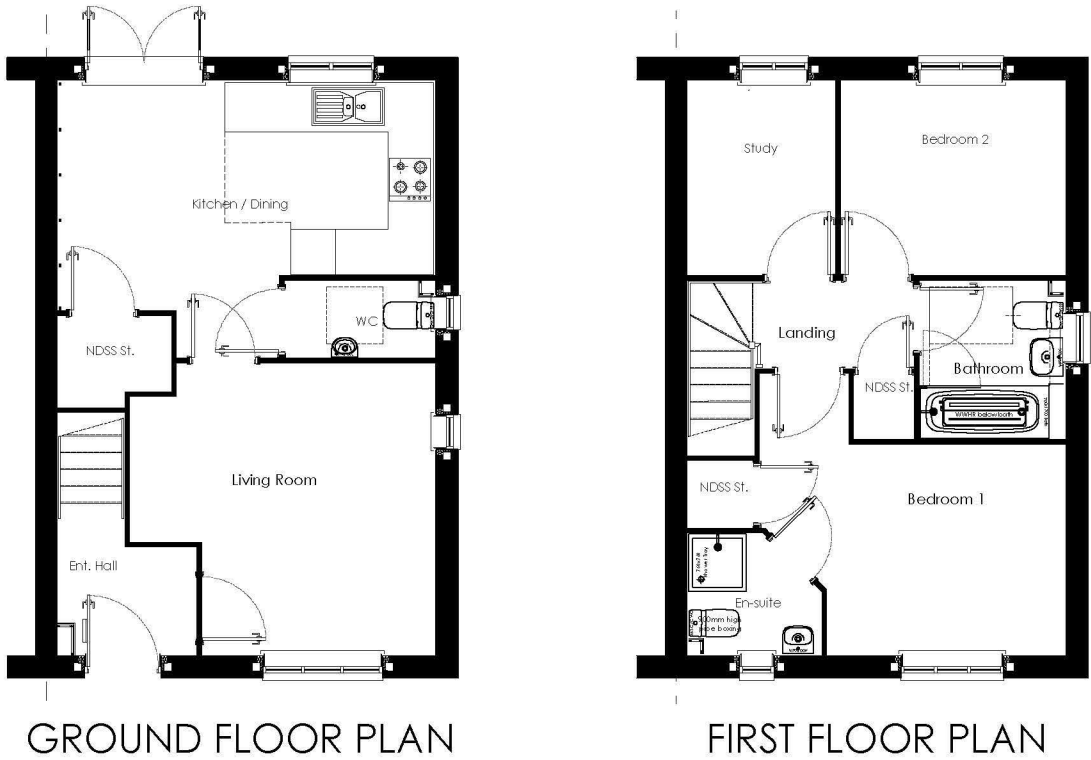

PLOTS AS: 53
PLOTS OP: 51

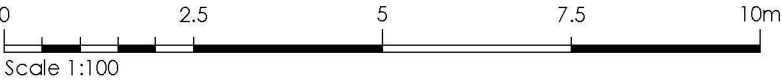


REFER TO MATERIALS KEY PLAN FOR SPECIFIC PLOT FACADE FINISH

THIS DRAWING IS THE COPYRIGHT OF PERSIMMON HOMES DEVELOPMENTS LTD AND IS FOR PLANNING PURPOSES ONLY. SUCH DRAWINGS CAN BE SCALED BUT ARE NOT BE USED FOR CONSTRUCTION OR SALES DOCUMENTS.


DRAWING TITLE		DWG NO.	REV.
HOUSE TYPE : DANBURY FLOOR PLANS & ELEVATIONS		550.015-1	A
CREATED	CHECKED	DATE	SCALE
AGTG	TB	NOV 2025	1:100@A3L



REVISIONS	DATE	BY
A A 1st Storey height updated. Stone heads added to 1st floor key elevations & recon stone soldier course heads & cills added to secondary elevations.	15.04.26	agtg
	13.08.26	agtg

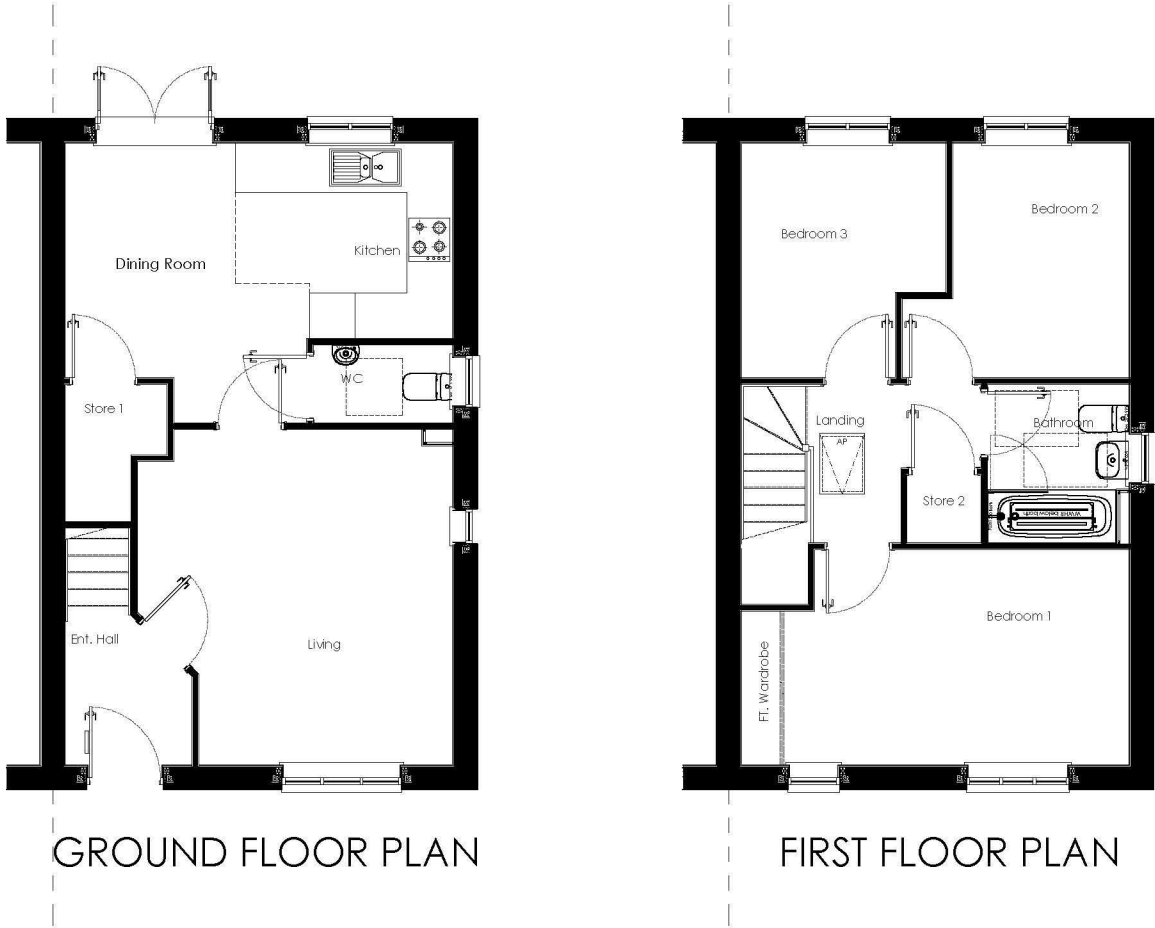

PLOTS AS:
PLOTS OP: 7 & 45 - Mid Terrace

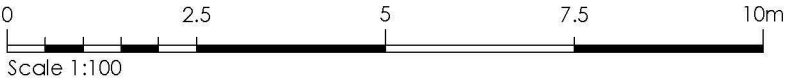

DRAWING TITLE			DWG NO.	REV.
HOUSE TYPE : RENDLESHAM			550.016-1	A
FLOOR PLANS & ELEVATIONS			CREATED	CHECKED
			AGTG	TB
			DATE	SCALE
			NOV 2025	1:100@A3L

REFER TO MATERIALS KEY PLAN FOR SPECIFIC
PLOT FACADE FINISH

THIS DRAWING IS THE COPYRIGHT OF PERSIMMON HOMES DEVELOPMENTS LTD AND IS FOR PLANNING
PURPOSES ONLY.


SUCH DRAWINGS CAN BE SCALED BUT ARE NOT BE USED FOR CONSTRUCTION OR SALES DOCUMENTS.



REVISIONS	DATE	BY
A	13.08.26	agf
1st Storey height increased. Stone heads added to 1st floor key elevations & recon stone soldier course heads & cills added to secondary elevations.		



PLOTS AS:
PLOTS OP: 38

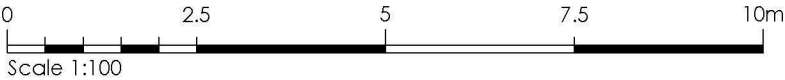

REFER TO MATERIALS KEY PLAN FOR SPECIFIC
PLOT FACADE FINISH

THIS DRAWING IS THE COPYRIGHT OF PERSIMMON HOMES DEVELOPMENT LTD. AND IS FOR PLANNING PURPOSES ONLY. SUCH DRAWINGS CAN BE SCALED BUT ARE NOT BE USED FOR CONSTRUCTION OR SALES DOCUMENTS.

DRAWING TITLE			DWG NO.	REV.
HOUSE TYPE : ENNERDALE			550.017-1	A
FLOOR PLANS & ELEVATIONS			CREATED	CHECKED
			AGTG	TB
			DATE	SCALE
			NOV 2025	1:100@A3L



REVISIONS	DATE	BY
A 1st Storey height increased. Stone heads added to 1st floor key elevation & recon stone soldier course heads & cills added to secondary elevations.	13.08.26	agg




SIDE 'STREET' ELEVATION




FRONT ELEVATION



REAR ELEVATION

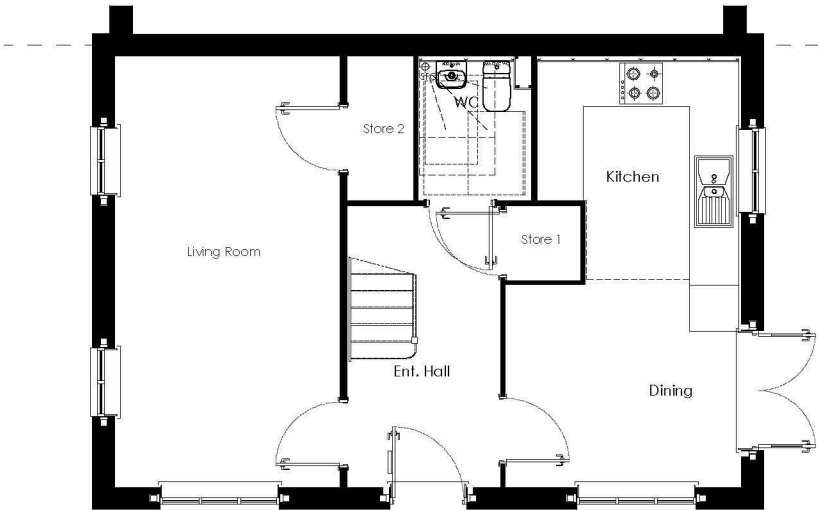


GROUND FLOOR PLAN

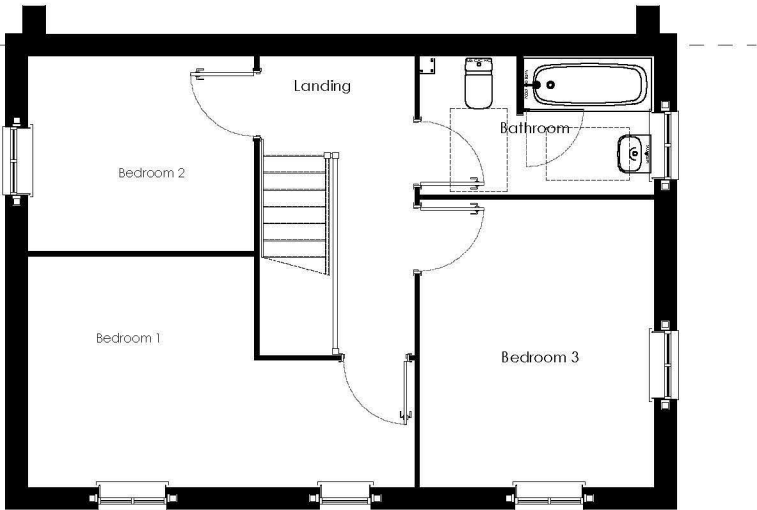

FIRST FLOOR PLAN

PLOTS AS: 6 & 46
PLOTS OP:

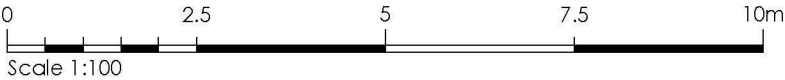

DRAWING TITLE		DWG NO.	REV.
HOUSE TYPE : BIRKDALE		550.018-1	A
FLOOR PLANS & ELEVATIONS			
CREATED	CHECKED	DATE	SCALE
AGTG	TB	APRIL 2026	1:100@A3L

REFER TO MATERIALS KEY PLAN FOR SPECIFIC
PLOT FACADE FINISH

THIS DRAWING IS THE COPYRIGHT OF PERSIMMON HOMES DEVELOPMENTS LTD AND IS FOR PLANNING
PURPOSES ONLY.

SUCH DRAWINGS CAN BE SCALED BUT ARE NOT BE USED FOR CONSTRUCTION OR SALES DOCUMENTS.

