




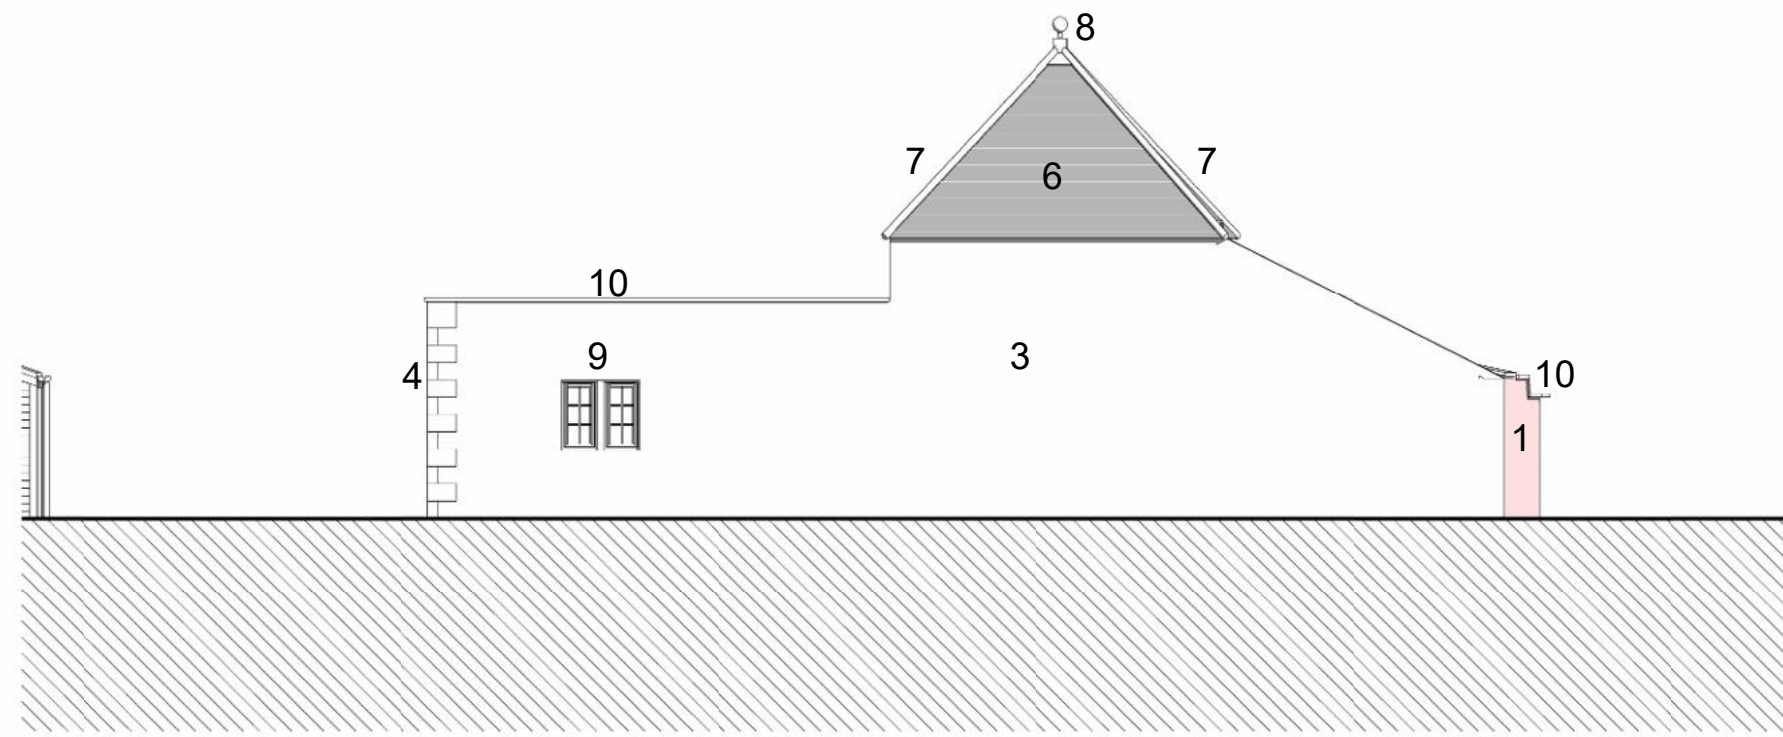


1 GA Elevation - North - Dovecote - Existing  
1 : 100

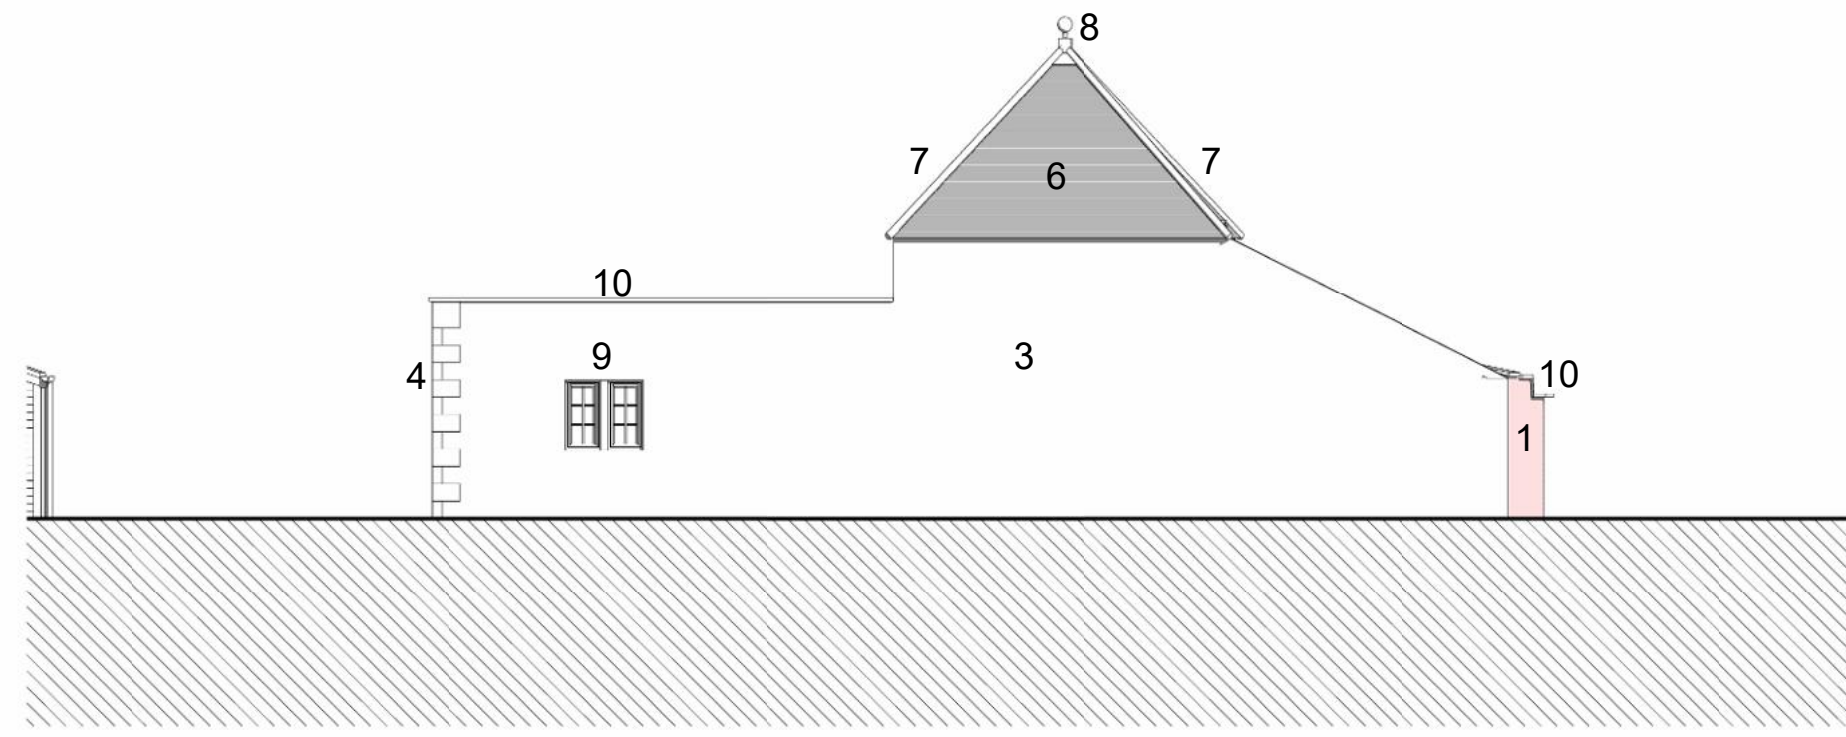


2 GA Elevation - North - Dovecote - Proposed  
1 : 100

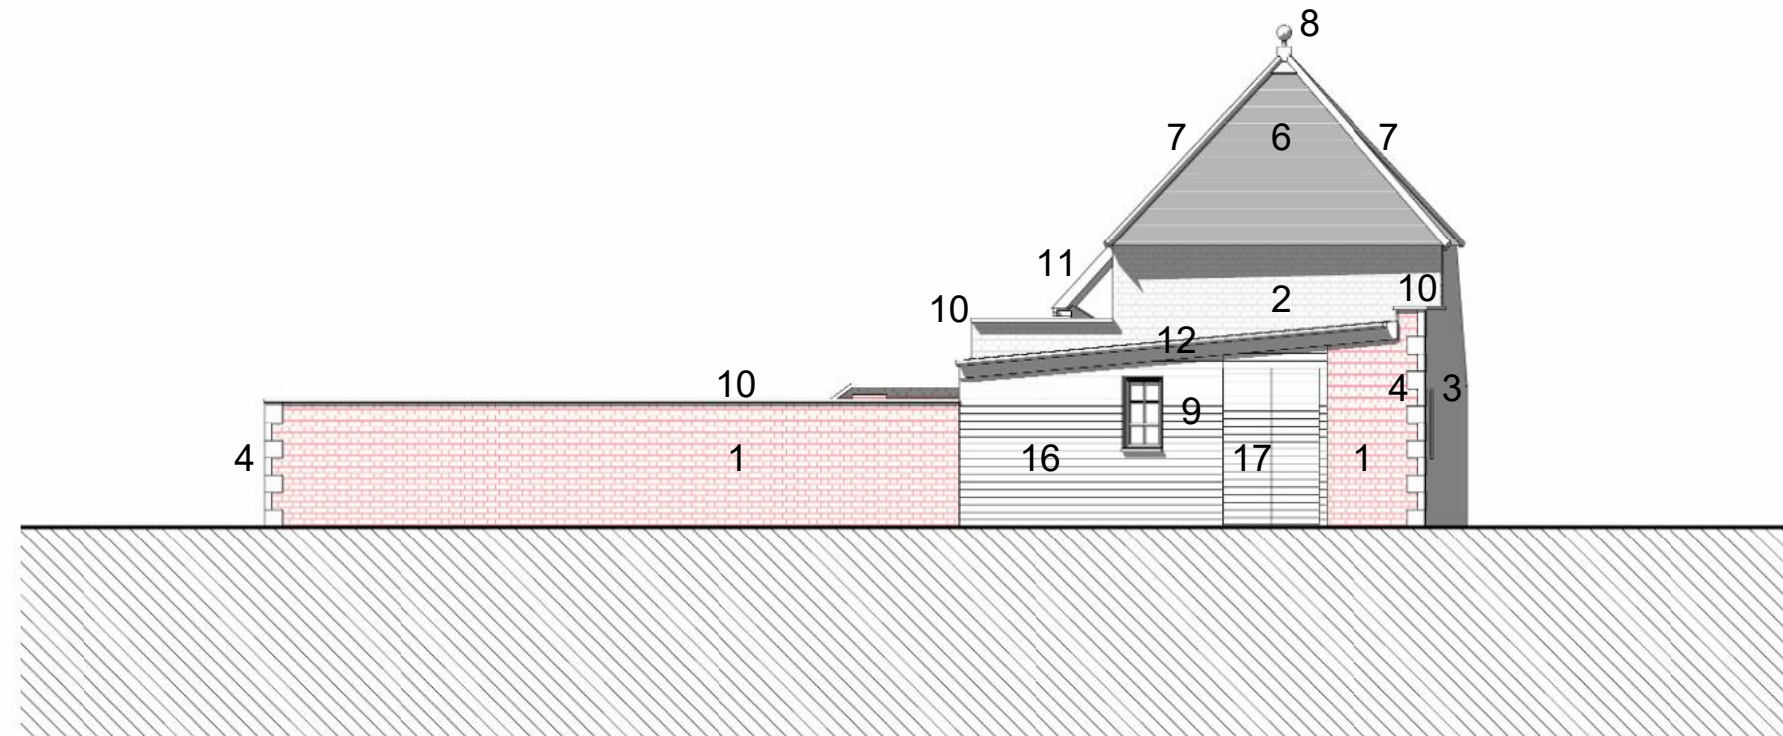


3 GA Elevation - East - Dovecote - Existing  
1 : 100

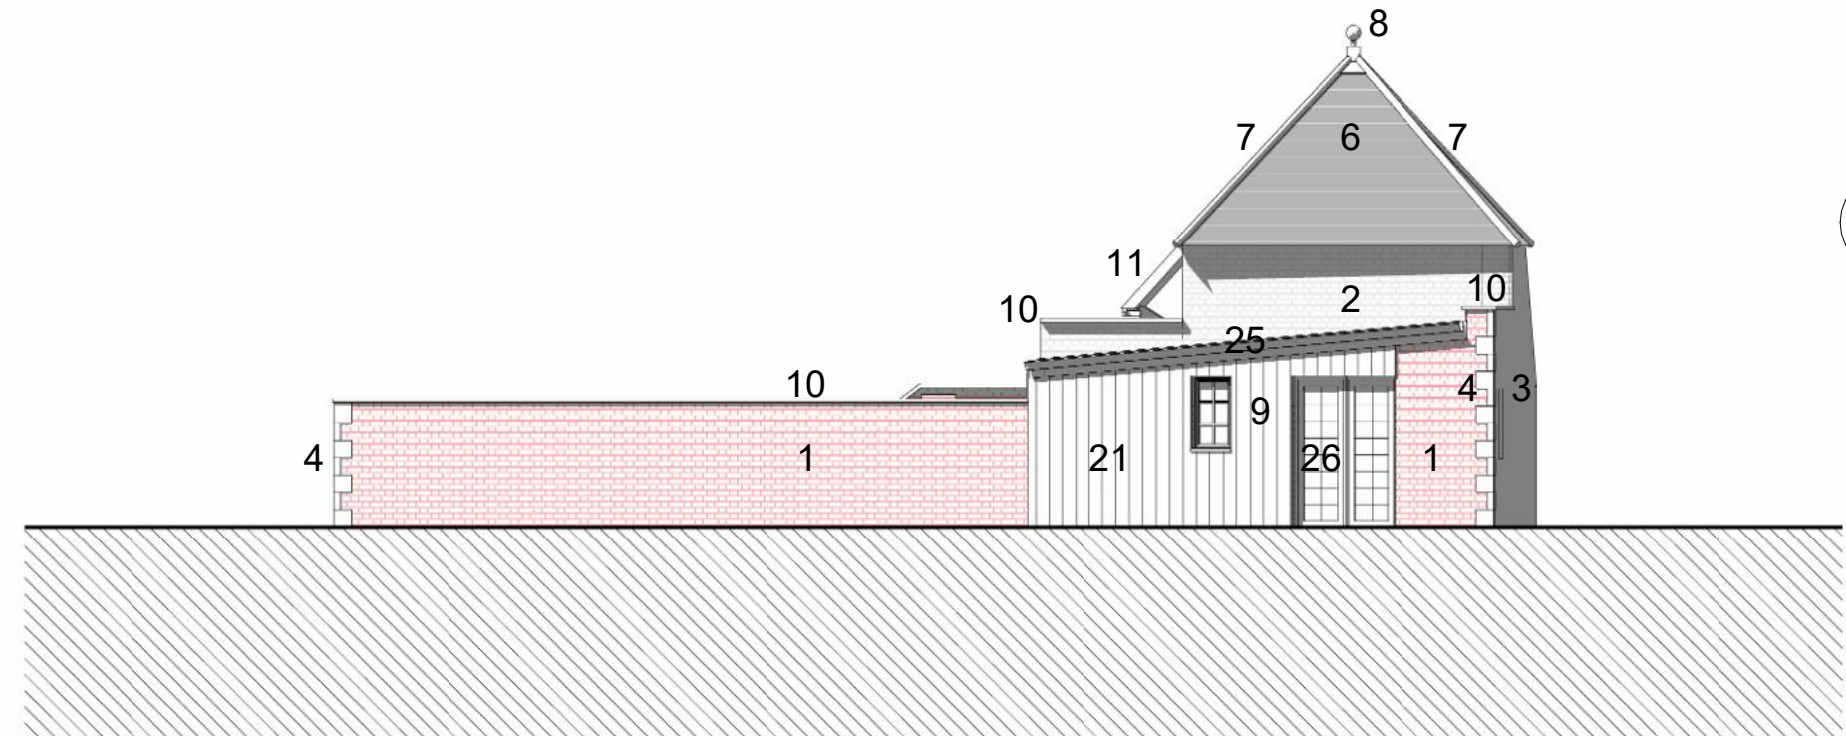


4 GA Elevation - East - Dovecote - Proposed  
1 : 100

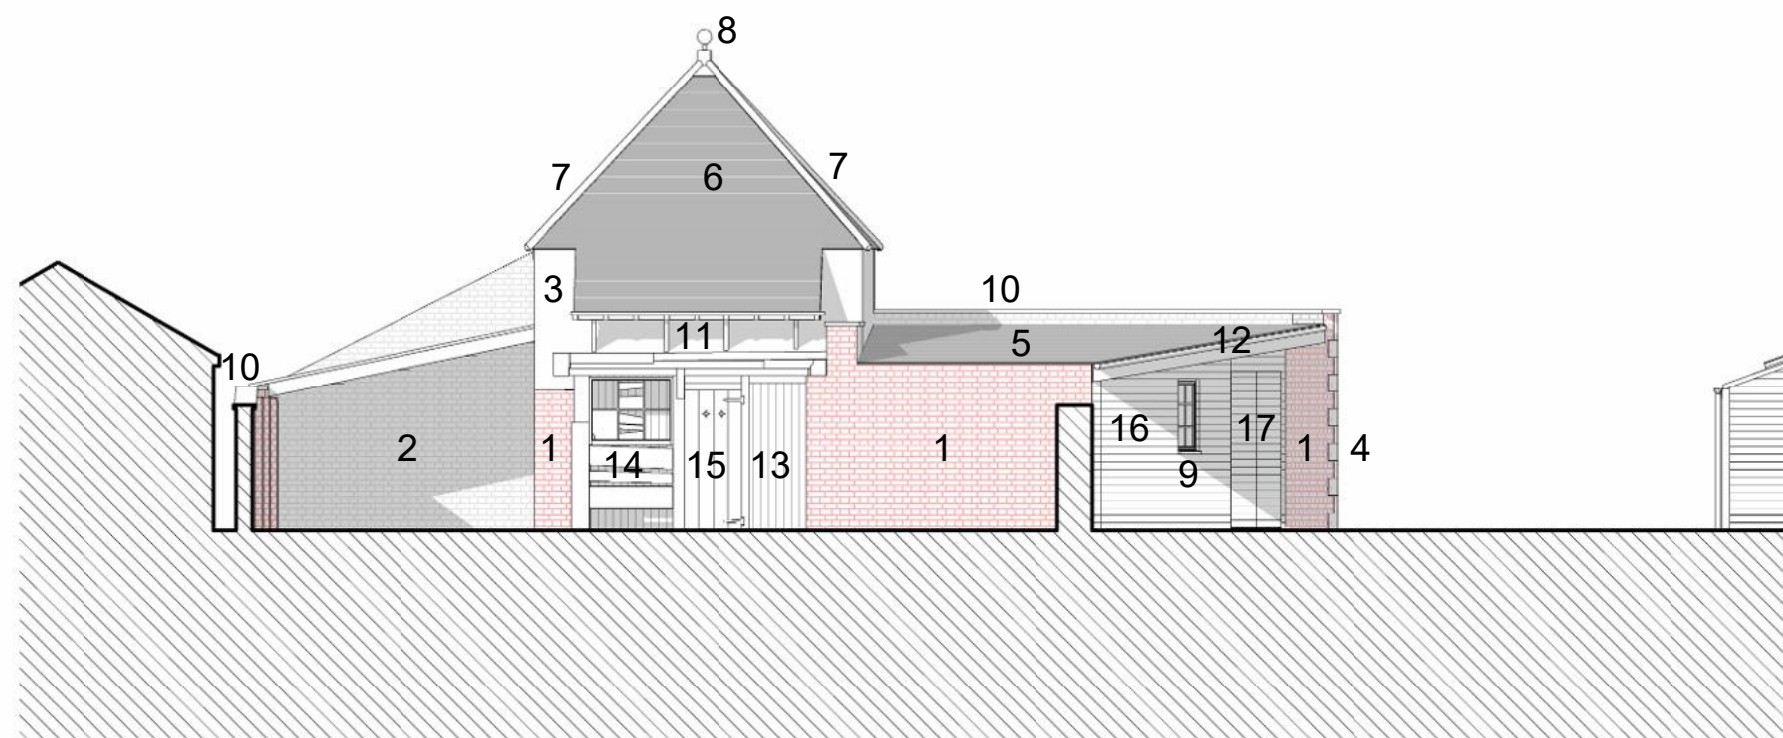


5 GA Elevation - South - Dovecote - Existing  
1 : 100

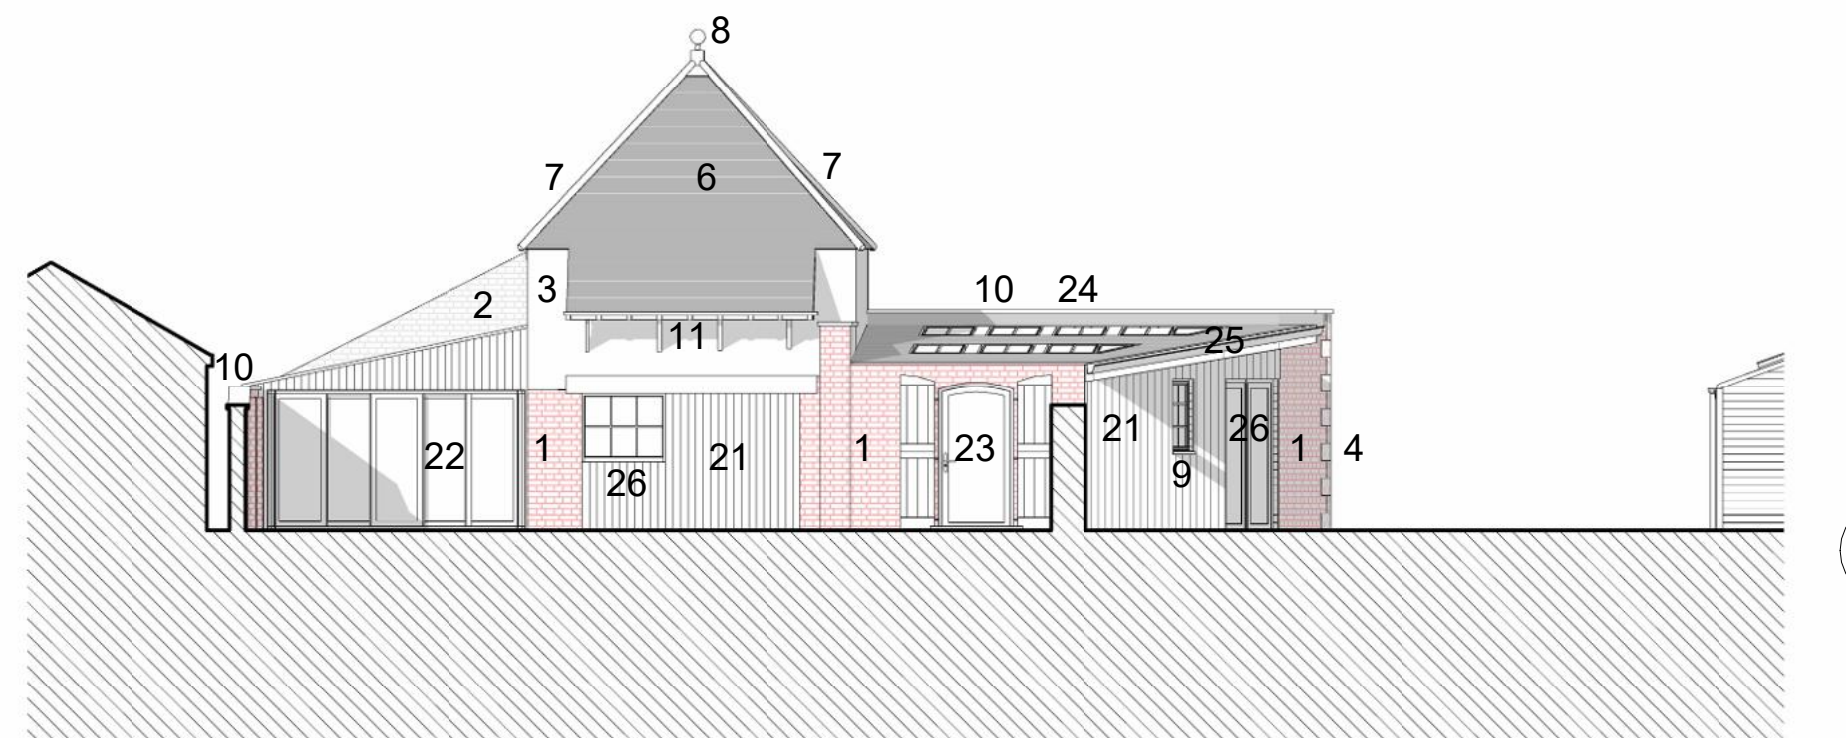


6 GA Elevation - South - Dovecote - Proposed  
1 : 100

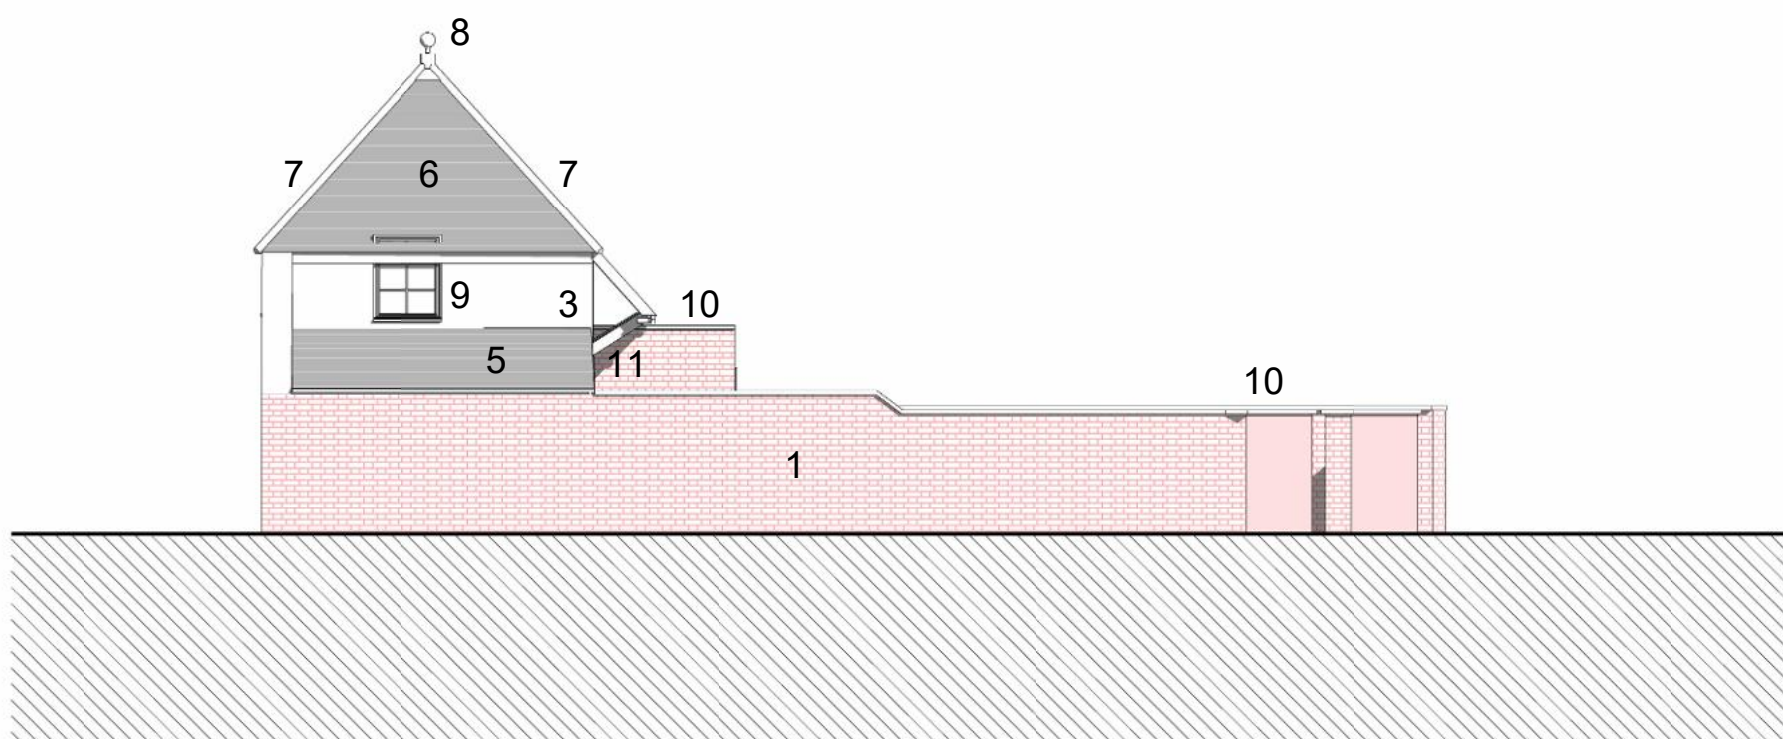


7 GA Elevation - West - Dovecote - Existing  
1 : 100

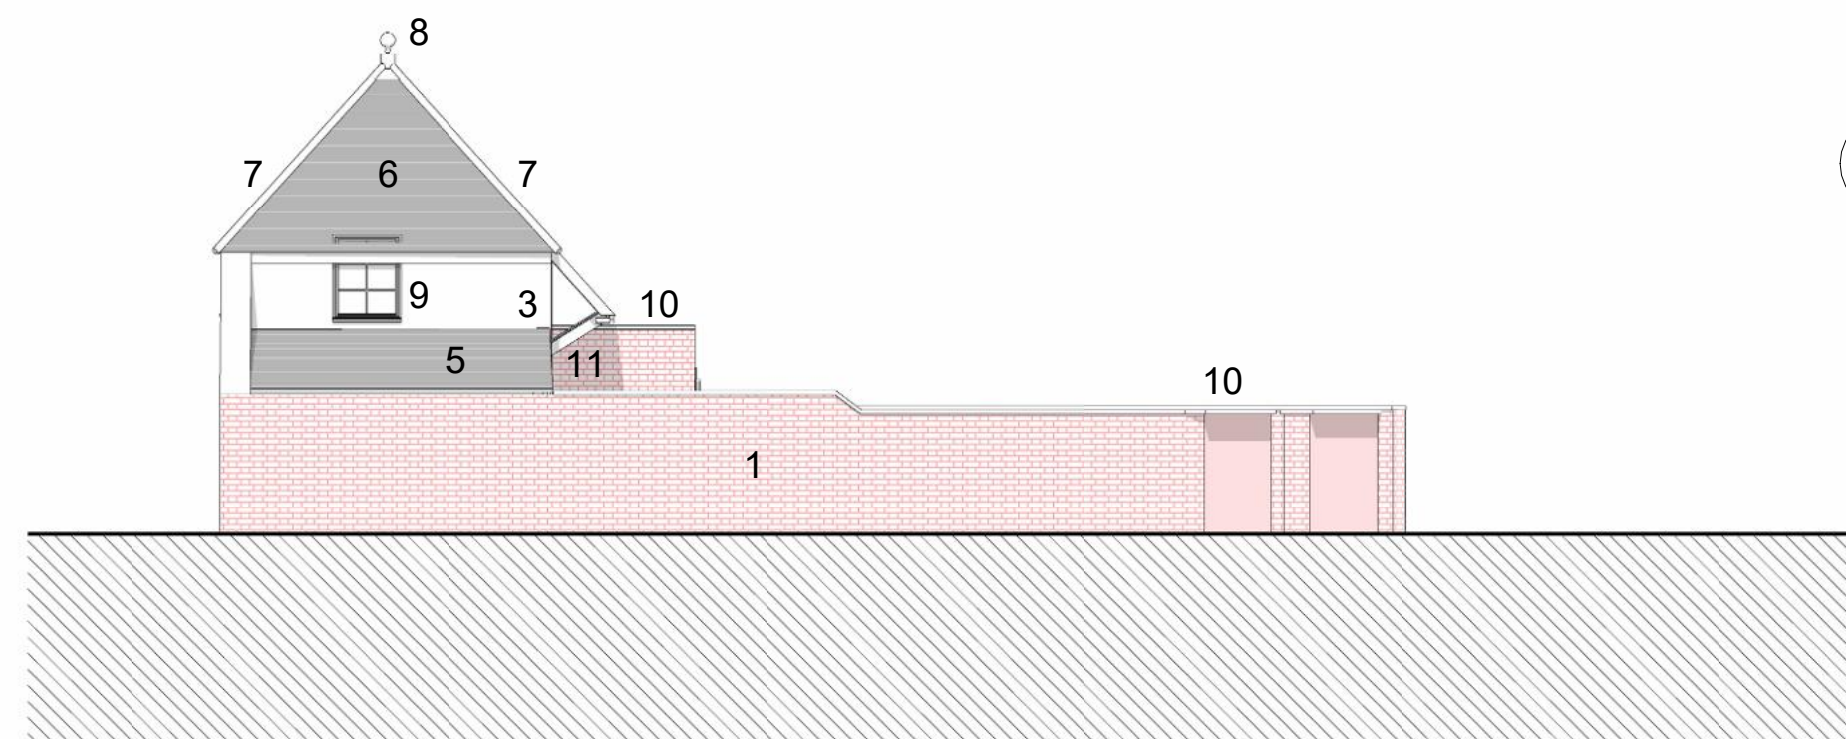


8 GA Elevation - West - Dovecote - Proposed  
1 : 100

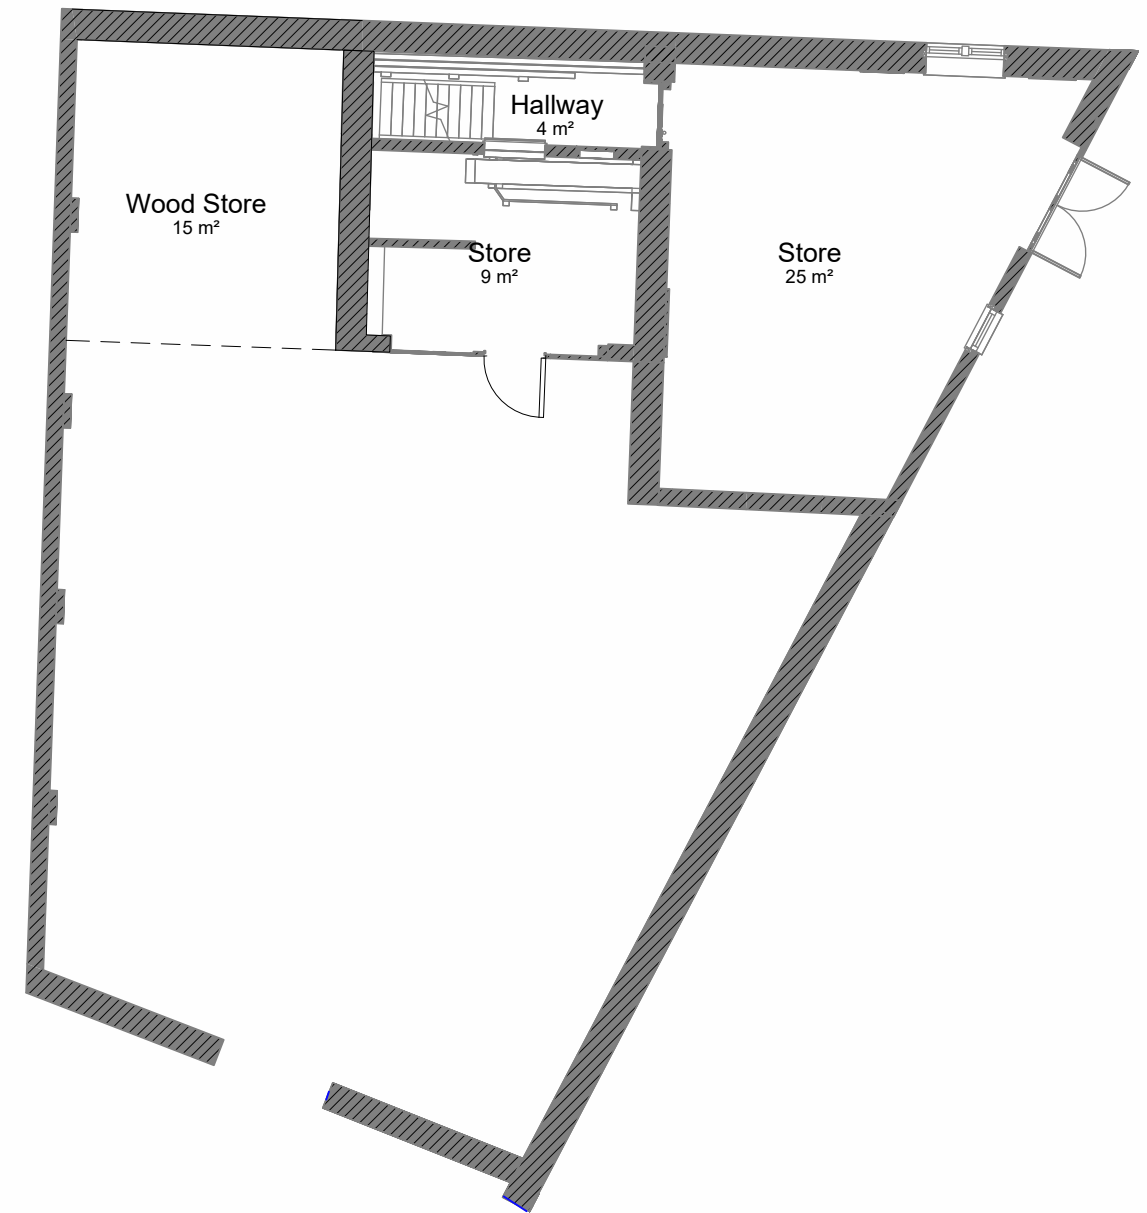


9 GA Plan - GFL - Dovecote - Existing  
1 : 100

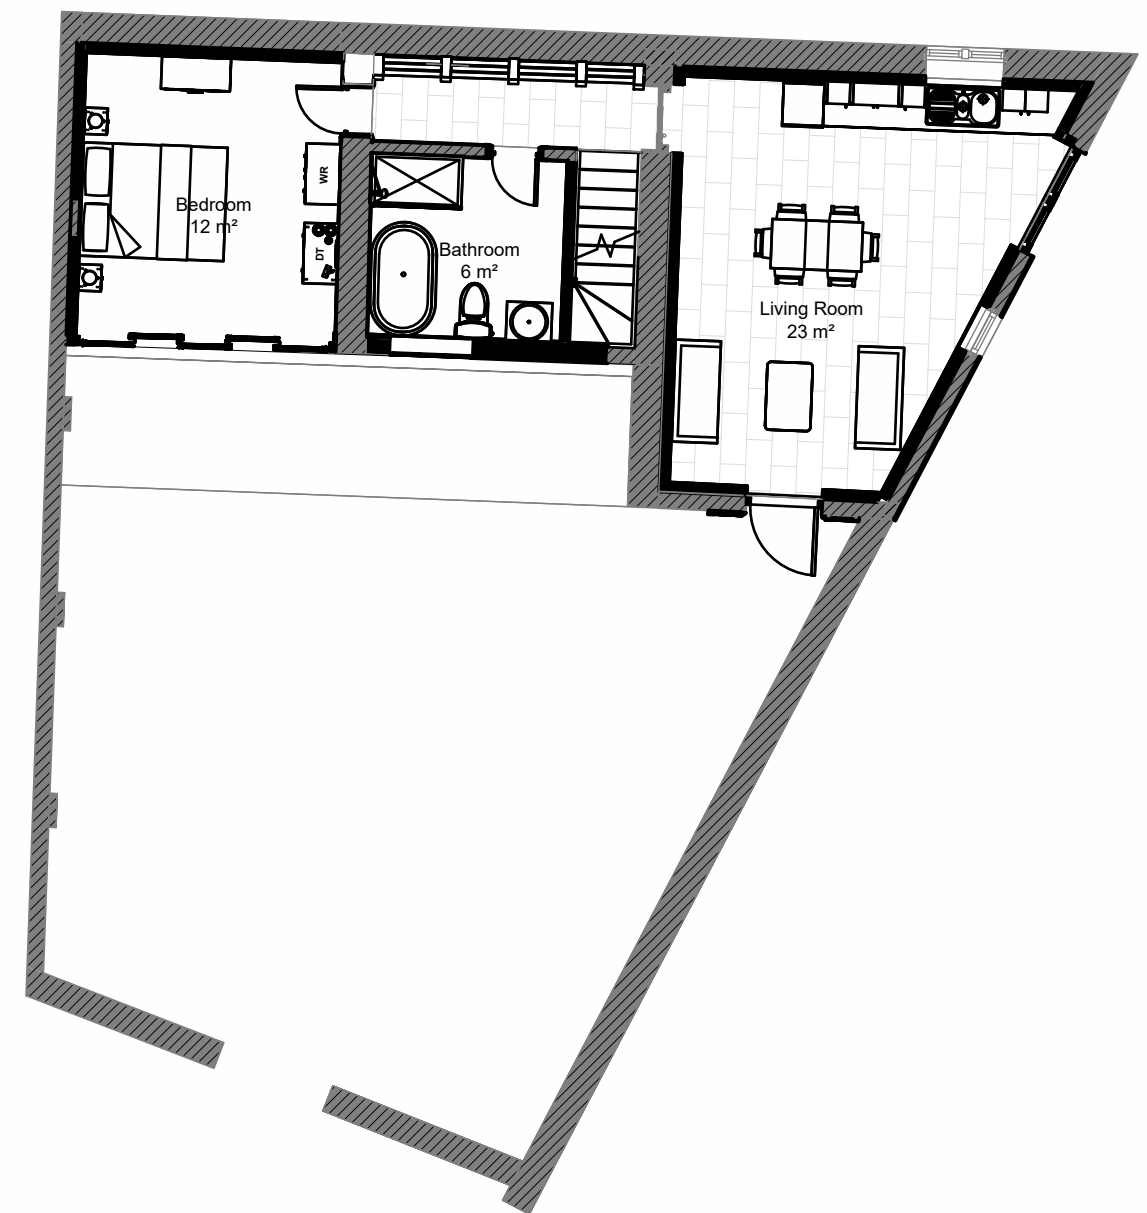

10 GA Plan - GFL - Dovecote - Proposed  
1 : 100

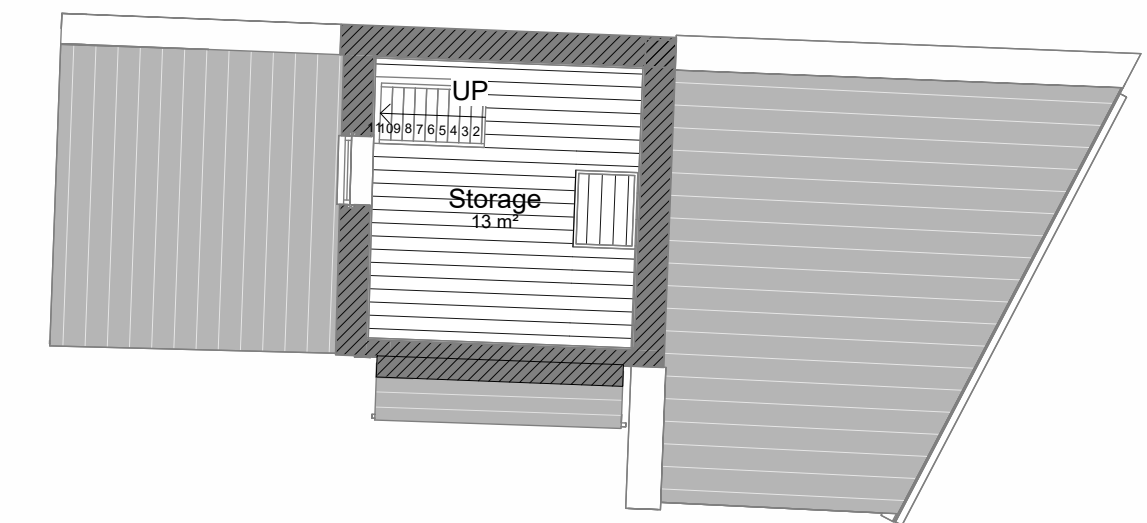

11 GA Plan - FFL - Dovecote - Existing  
1 : 100

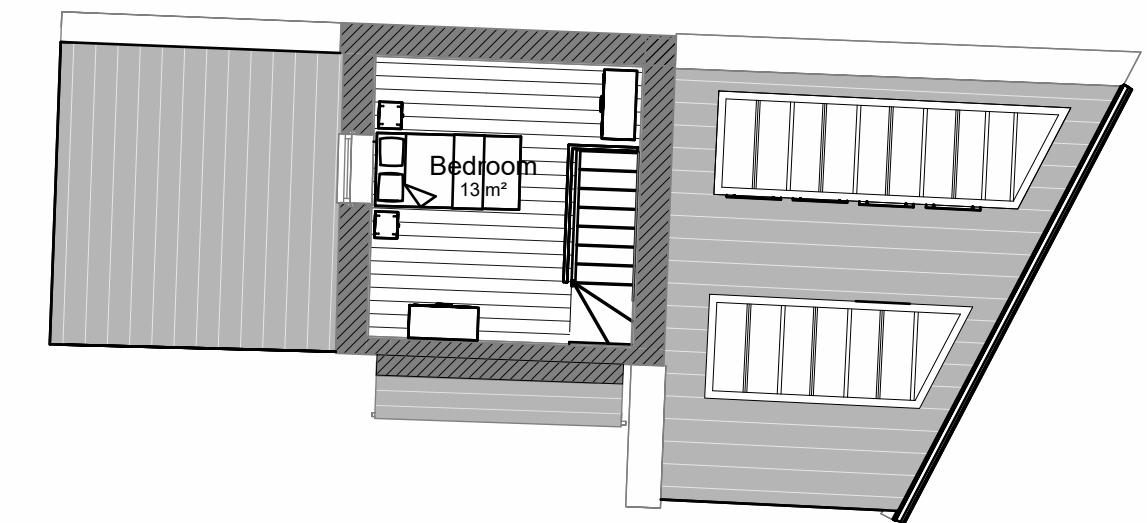

12 GA Plan - FFL - Dovecote - Proposed  
1 : 100

1:100 @ A1



- 1 Responsibility is not accepted for errors made by others in scaling from this drawing. All construction information should be taken from figured dimensions only.
- 2 Any discrepancies to be referred to the Architect.
- 3 This drawing is to be read in conjunction with all relevant specifications and other drawings issued by the Architect, and other specialists.
- 4 This drawing is copyright and is not to be reproduced without RRA permission.
- 5 IF IN DOUBT, ASK.

## PLANNING ISSUE

STRUCTURAL INFORMATION INDICATIVE ONLY  
SHOWN FOR CO-ORDINATION PURPOSES

PLEASE REFER TO STRUCTURAL ENGINEERS  
SPECIFICATION

PLEASE NOTE NO MANHOLES WERE LIFTED  
THROUGH SURVEYING THE PROPERTY.  
CONTRACTOR IS REQUIRED TO INSPECT  
DRAINAGE SYSTEM TO CHECK THEY WORK PRIOR  
TO COMMENCEMENT

1. Existing - Red Brick
2. Existing - White Brick
3. Existing - Rendered Wall
4. Existing - Stone Quoins & Details
5. Existing - Corrugated Steel Roof
6. Existing - Cotswold Roof Tiles
7. Existing - Hipped Stone Ridge Tiles
8. Existing - Stone Spherical Finial at Roof Apex
9. Existing - Timber Window
10. Existing - Coping Stone
11. Existing - Timber Roof Frame Brace Support
12. Existing - PVC Guttering & Down Pipe
13. Existing - Dilapidated Vertical Slat Timber Wall
14. Existing - Dilapidated Timber Window
15. Existing - Dilapidated Vertical Slat Timber Door
16. Existing - Horizontal Feather Edge Timber Wall
17. Existing - Horizontal Feather Edge Timber Door
18. Existing - Stone Surround, Mullion, Hood Mould
19. Existing - Concrete Floor
20. Existing - Plank Strip Timber Flooring
21. Proposed - Oak Finish Timber Slat External Wall
22. Proposed - Aluminium Sliding Doors
23. Proposed - Glazed Arched Timber Door w/ Shutters
24. Proposed - Conservation Roof Lights
25. Proposed - Aluminium Gutters & Down Pipes
26. Proposed - Timber Windows
27. Proposed - Flagstone Flooring

- Key**
- Existing Walls
  - New Walls, Roof, Floor etc \*
  - Building Entrance

## DOVECOT

|                      |            |       |     |
|----------------------|------------|-------|-----|
| Scale Bar            | 19/08/2026 | RHB   | A   |
| Revision Description | Date       | Check | Rev |



RRA Architects Ltd  
16 Royal Crescent  
Cheltenham  
Gloucestershire  
GL50 3DA

T 01242 269 374  
E enquiries@rraarchitects.com

[www.rraarchitects.com](http://www.rraarchitects.com)

Cheltenham  
T 01242 269374

Hereford  
T 01432 278 707

Ludlow  
T 01584 519 747

Worcester  
T 01905 671 771

Project :  
Nonsuch Estate  
Westbrook, Bromham  
Chippenham  
Wiltshire  
SN15 2ED

Drawing Title :

Dovecot

|                          |                  |                     |
|--------------------------|------------------|---------------------|
| Status<br>PLANNING       | Date<br>FEB 2026 | Drawn By<br>RHB     |
| Drawing No.<br>4992 -601 | Revision<br>A    | Scale<br>1:100 @ A1 |