





1 **SATELLITE IMAGE**
Scale: NTS

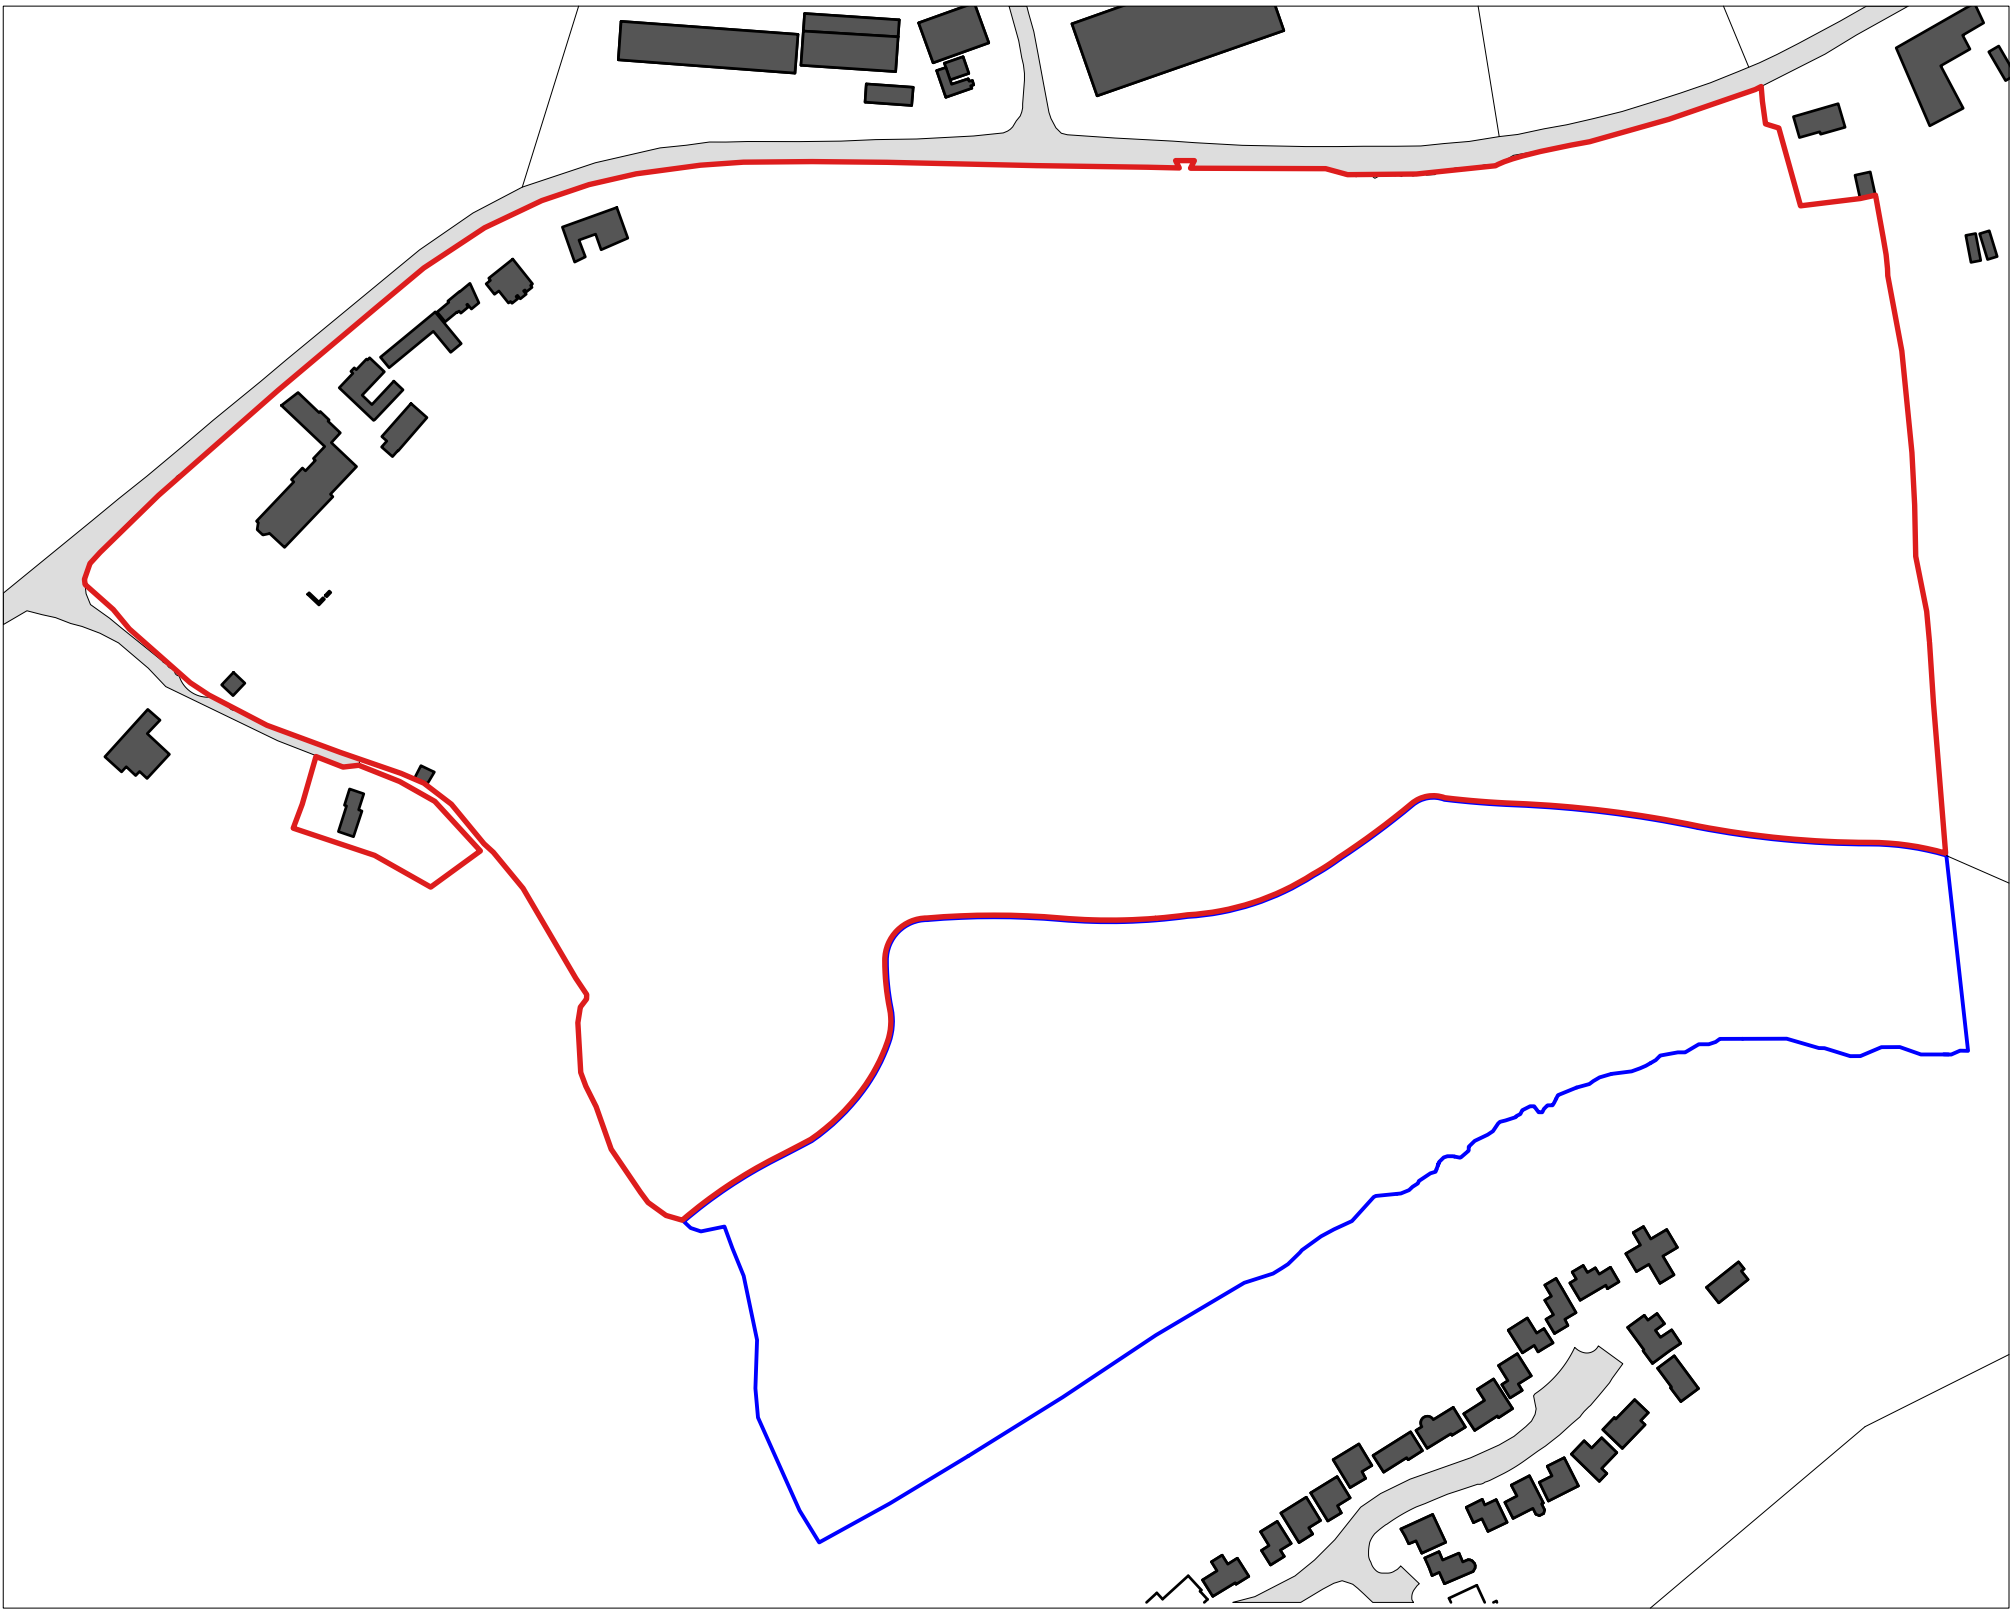

2 **SITE LOCATION PLAN**
Scale: 1:2500 @ A1



- 1 Responsibility is not accepted for errors made by others in scaling from this drawing. All construction information should be taken from figured dimensions only.
- 2 Any discrepancies to be referred to the Architect.
- 3 This drawing is to be read in conjunction with all relevant specifications and other drawings issued by the Architect, and other specialists.
- 4 This drawing is copyright and is not to be reproduced without RRA permission.
- 5 IF IN DOUBT, ASK.

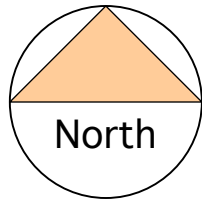

PLANNING ISSUE

 **SITE BOUNDARY**

 **OWNERSHIP BOUNDARY**

SITE AREA: 13.6530HA

Drawing Number	19/08/2026	RHB	A
Revision Description	Date	Check	Rev



RRA Architects Ltd

16 Royal Crescent
Cheltenham
Gloucestershire
GL50 3DA

T 01242 269 374
E enquiries@rraarchitects.com

www.rraarchitects.com

Cheltenham
T 01242 269374

Hereford
T 01432 278 707

Ludlow
T 01584 519 747

Worcester
T 01905 671 771

Project :

Nonsuch Estate
Westbrook, Bromham
Chippenham
Wiltshire
SN15 2ED

Drawing Title :

Site Location Plan

Status PLANNING	Date OCT 2025	Drawn By RHB
Drawing No. 4992 -001A	Revision A	Scale As Indicated