


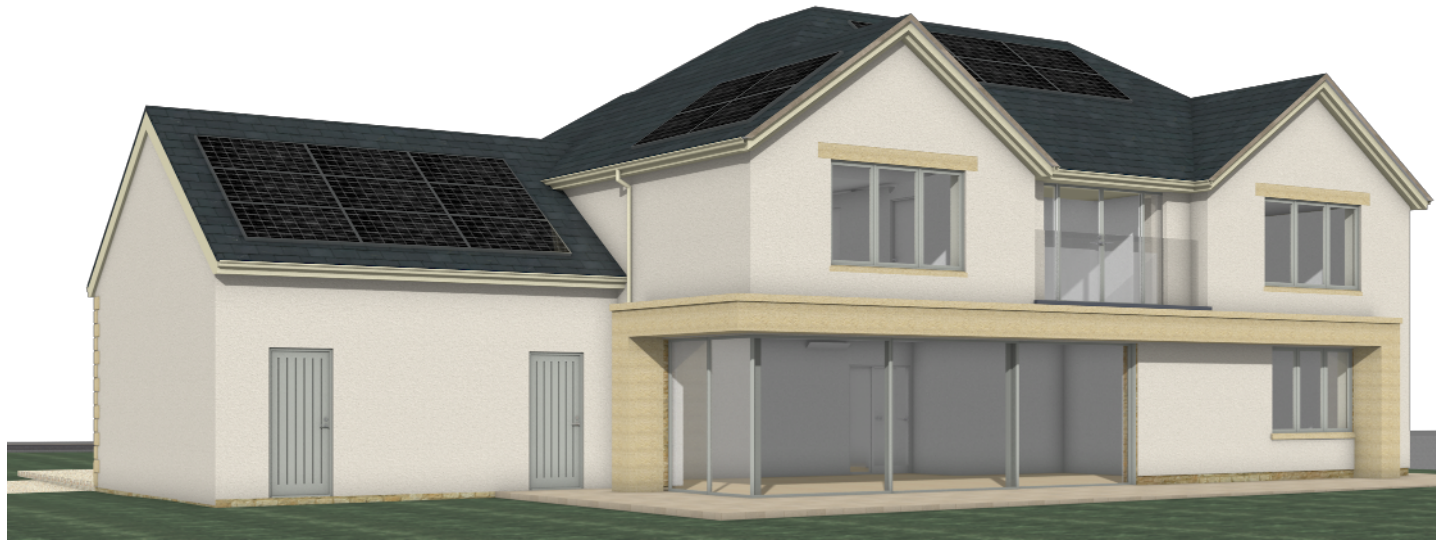

PROP. VISUALS - NTS

No.	Date	Revision Notes
OFFGRID ARCHITECTURE info@offgridarchitecture.co.uk www.offgridarchitecture.co.uk +44 (0)7759 482619		
These details are subject to all relevant statutory approvals. If in doubt, check. All dimensions are to be checked on site. Areas where quoted are approximate. If figured dimensions only are to be taken from this drawing. Any discrepancies with other related information is to be reported to OFFGRID Architecture prior to order/construction/installation. This document should not be relied on or used in circumstances other than those for which it was originally prepared and for which OFFGRID Architecture was commissioned. OFFGRID Architecture accepts no responsibility for the document to any party other than the person by whom it was commissioned.		
Status	PLANNING	
Project Title	NEW BUILD	
Project Address	Lydiard Farm, The Street, Lydiard Millicent, Swindon, Wiltshire, SN5 3LU	
Sheet Title	PROP BUILDING VISUALS - FD	
Scale	Date	Drawn By
1:100 @ A3	19/08/2026	SJT
		Project ID
		2413 080