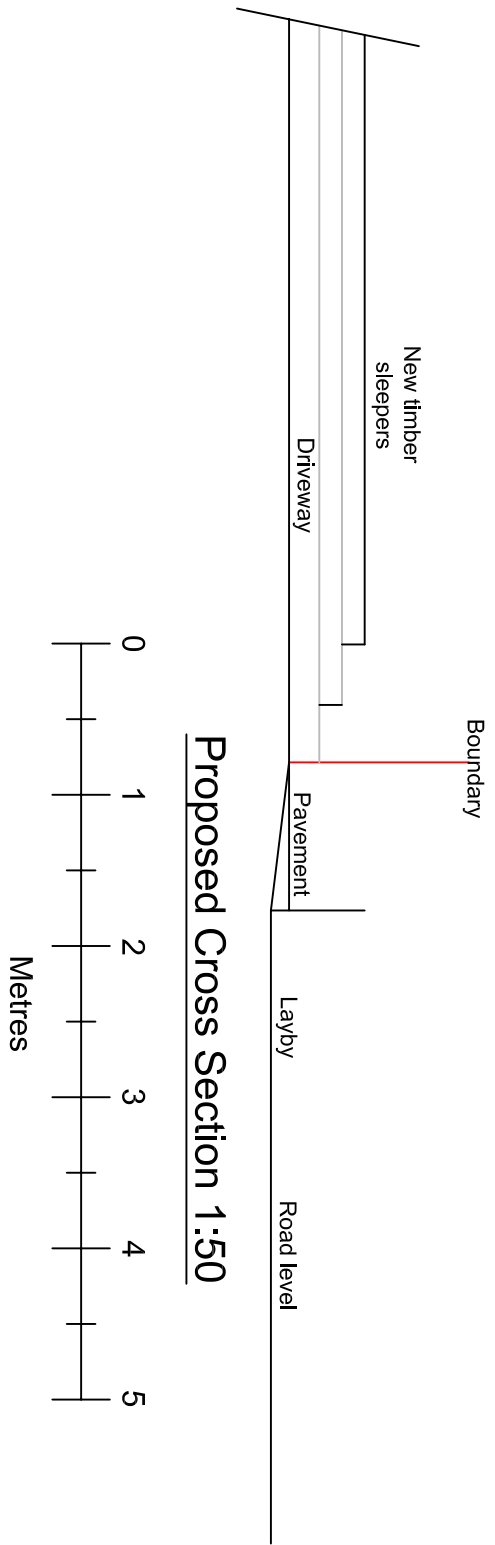
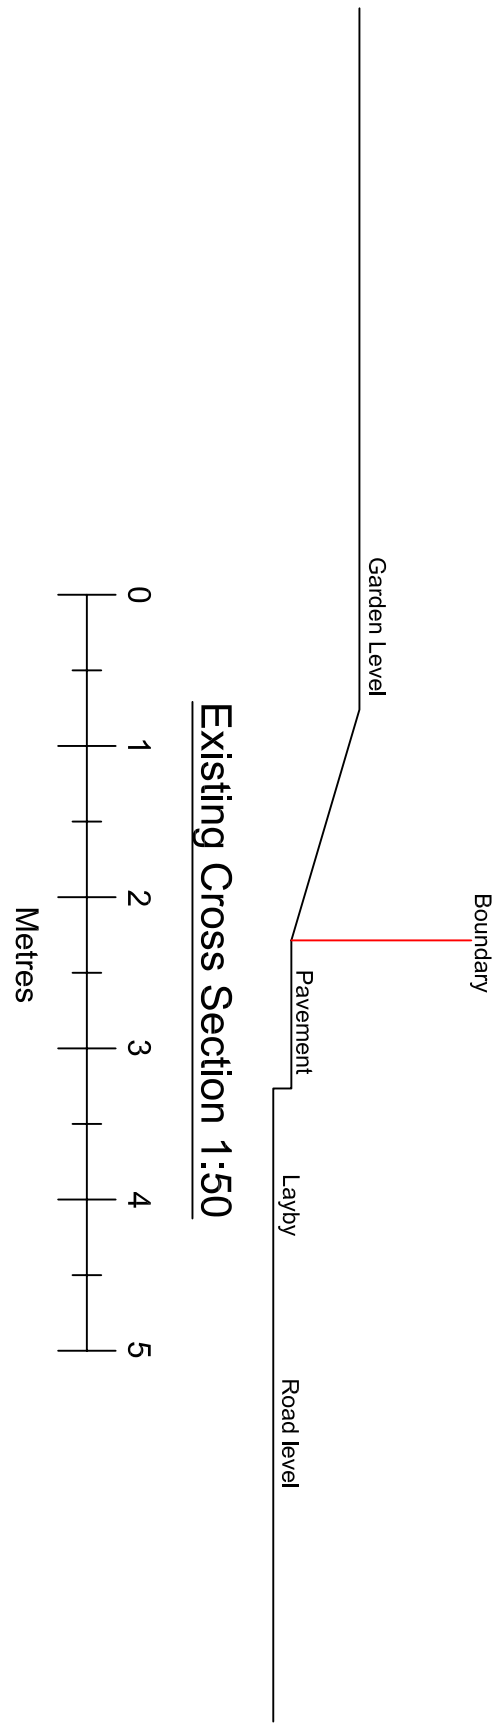
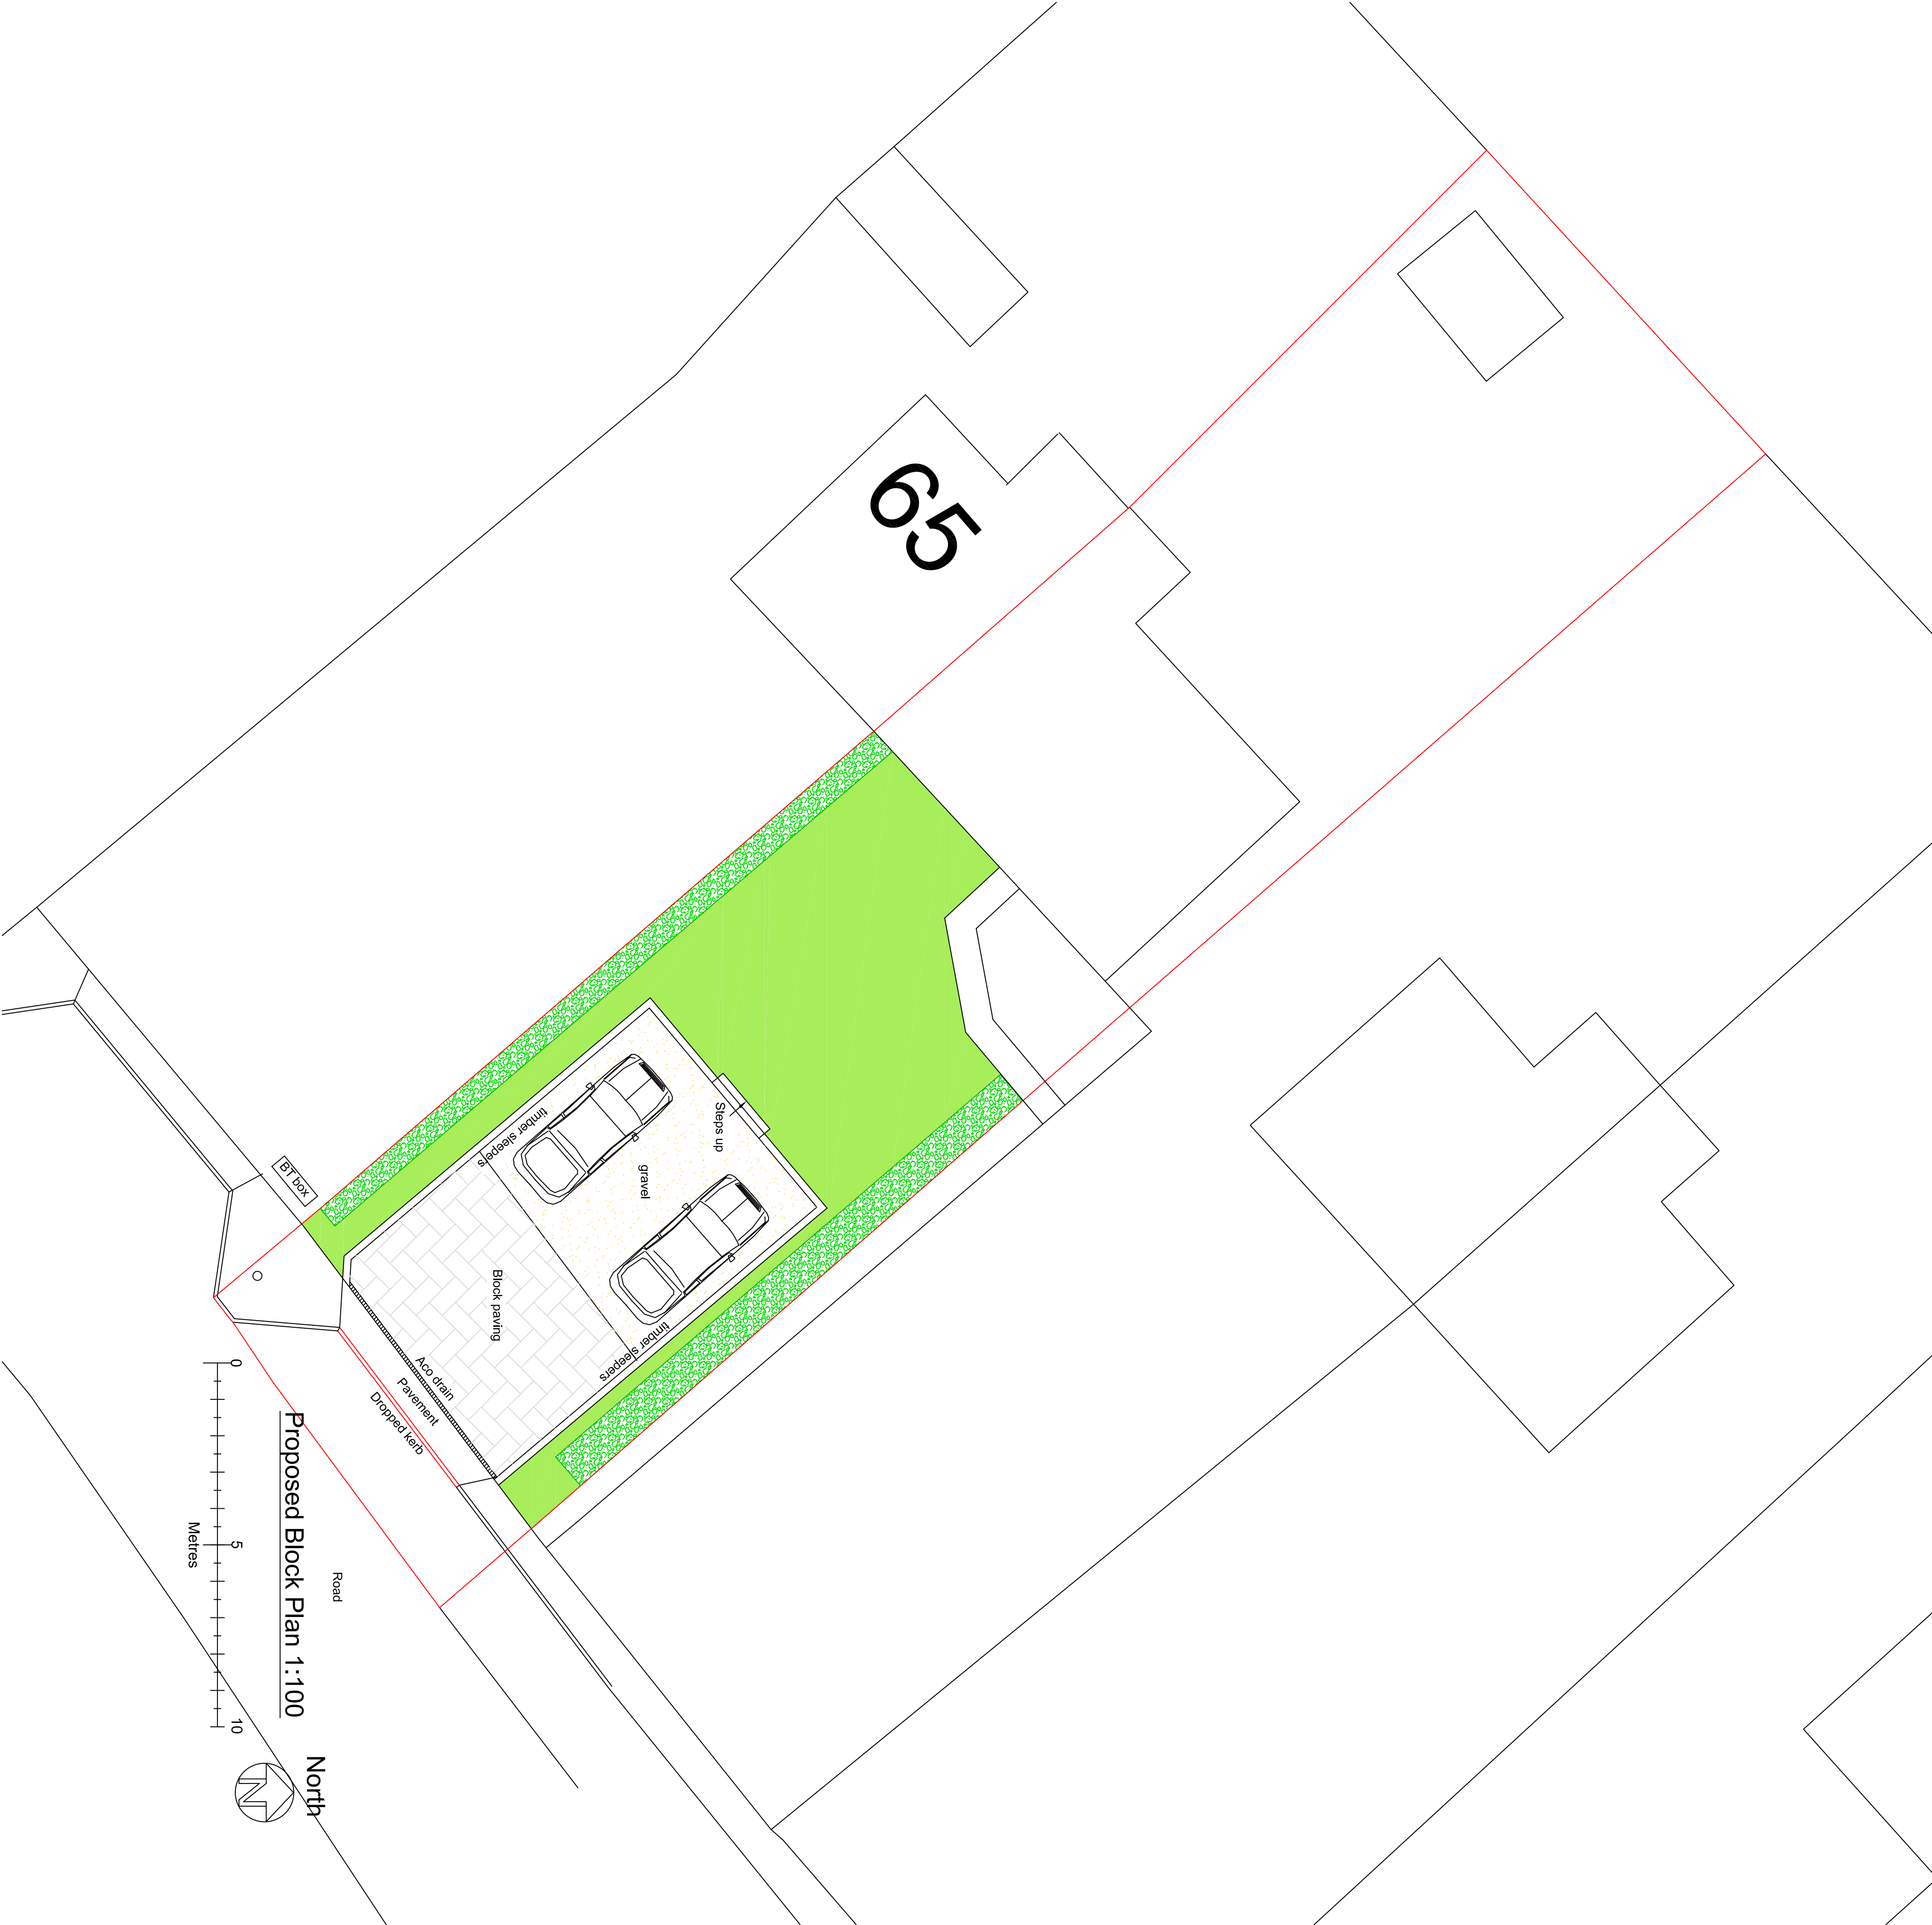


Proposed Block Plan 1:100

North

0 5 10 Metres

<u>Drawn by</u>		A Harlow & Son 01225 938329		
<u>Proposed Driveway & Parking Provision for</u>				
<u>Mr & Mrs Dunn</u>				
<u>67 Hawkstreet</u>				
Bromham				
Wiltshire				
SN15 2HU				
A1 Papersize				
			<u>Scale</u>	
			1:100, 1:50	
<u>Date</u>		6th Aug 2026		
<u>Drawing No AH2026/68</u>				
Sheet 1 of 2				