


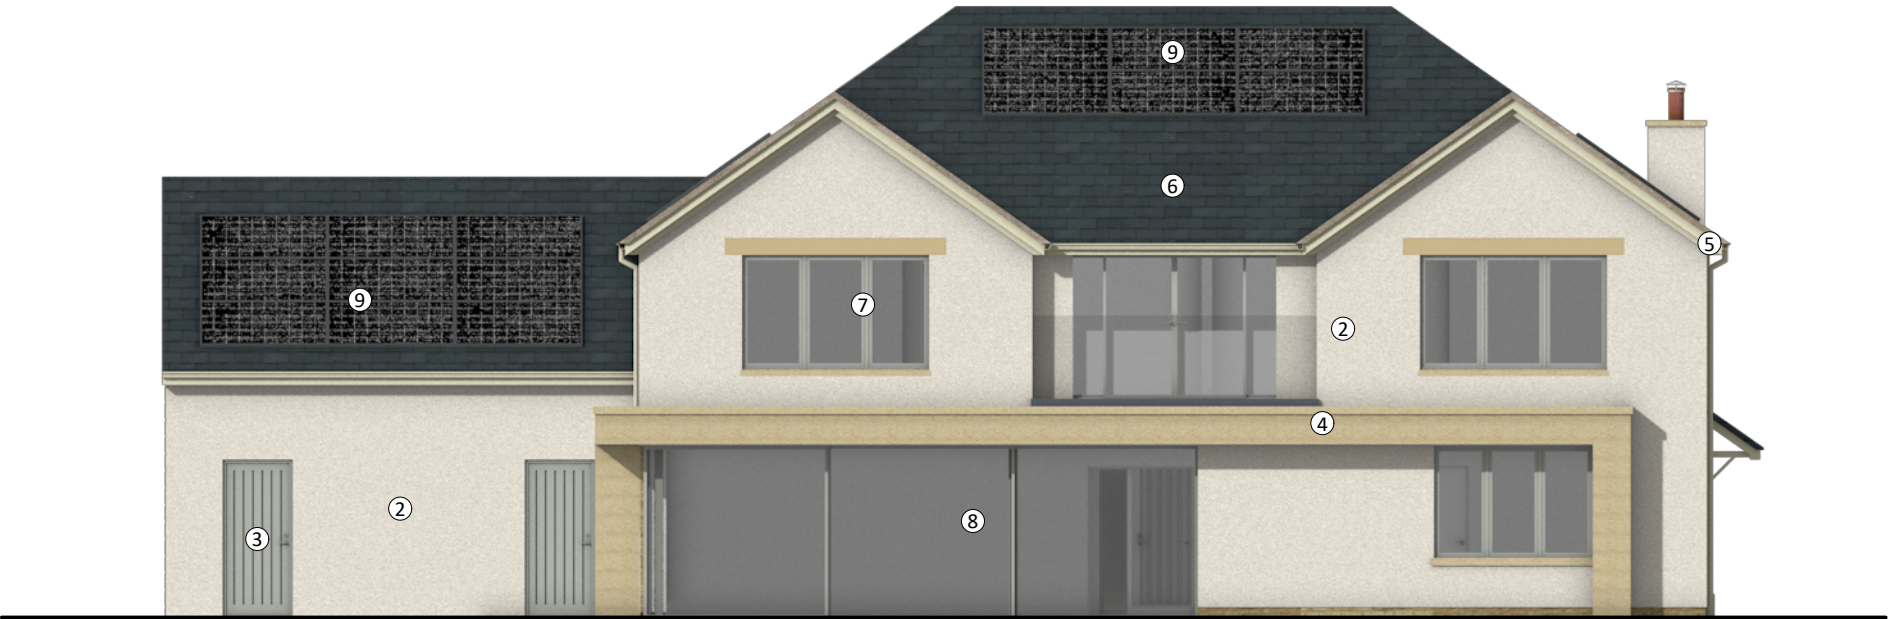


PROP. SOUTH WEST ELE - 1:100



Material Key

- 1. Coursed Cotswold Stone
- 2. Through coat silicone render
- 3. Doors - Composite [Agate Grey RAL 7038]
- 4. Stone dressings
- 5. Aluminium guttering + downpipes [Pearl White – RAL 1013]
- 6. Natural slate roof
- 7. Windows & Doors - Aluminium [Agate Grey RAL 7038]
- 8. Aluminium Sliding doors [Agate Grey RAL 7038]
- 9. Solar PV

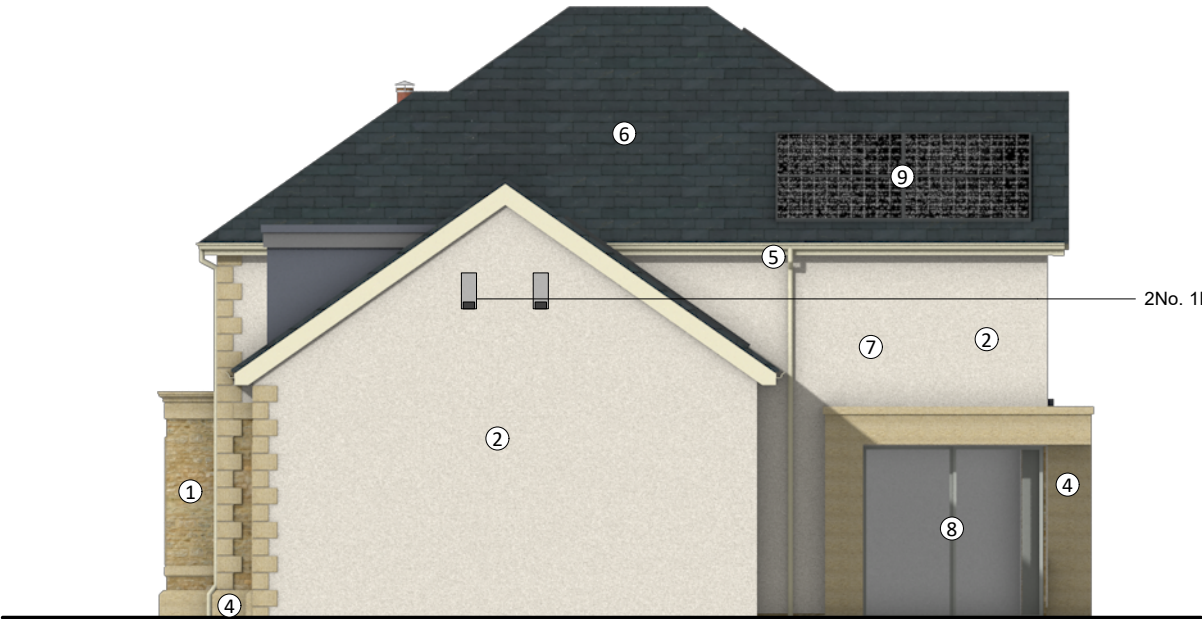

PROP. NORTH WEST ELE - 1:100

No.		Date	Revision Notes
		info@offgridarchitecture.co.uk www.offgridarchitecture.co.uk	
t 44 (0)7759 482619		These details are subject to all relevant statutory approvals. If in doubt, check. All dimensions are to be checked on site. Areas where quoted are approximate. Figure dimensions only are to be taken from this drawing. Any discrepancies with other related information is to be reported to OFFGRID Architecture prior to order/construction/installation. This document should not be relied on or used in circumstances other than those for which it was originally prepared and for which OFFGRID Architecture was commissioned. OFFGRID Architecture accepts no responsibility for this document to any party other than the person by whom it was commissioned.	
Status		PLANNING	
Project Title		NEW BUILD	
Project Address		Lydiard Farm, The Street, Lydiard Millicent, Swindon, Wiltshire, SN5 3LU	
Sheet Title		PROP SW AND NW ELEVATIONS - FD	
Scale	Date	Drawn By	Project ID
1:100 @ A3	19/08/2026	SJT	2413 061