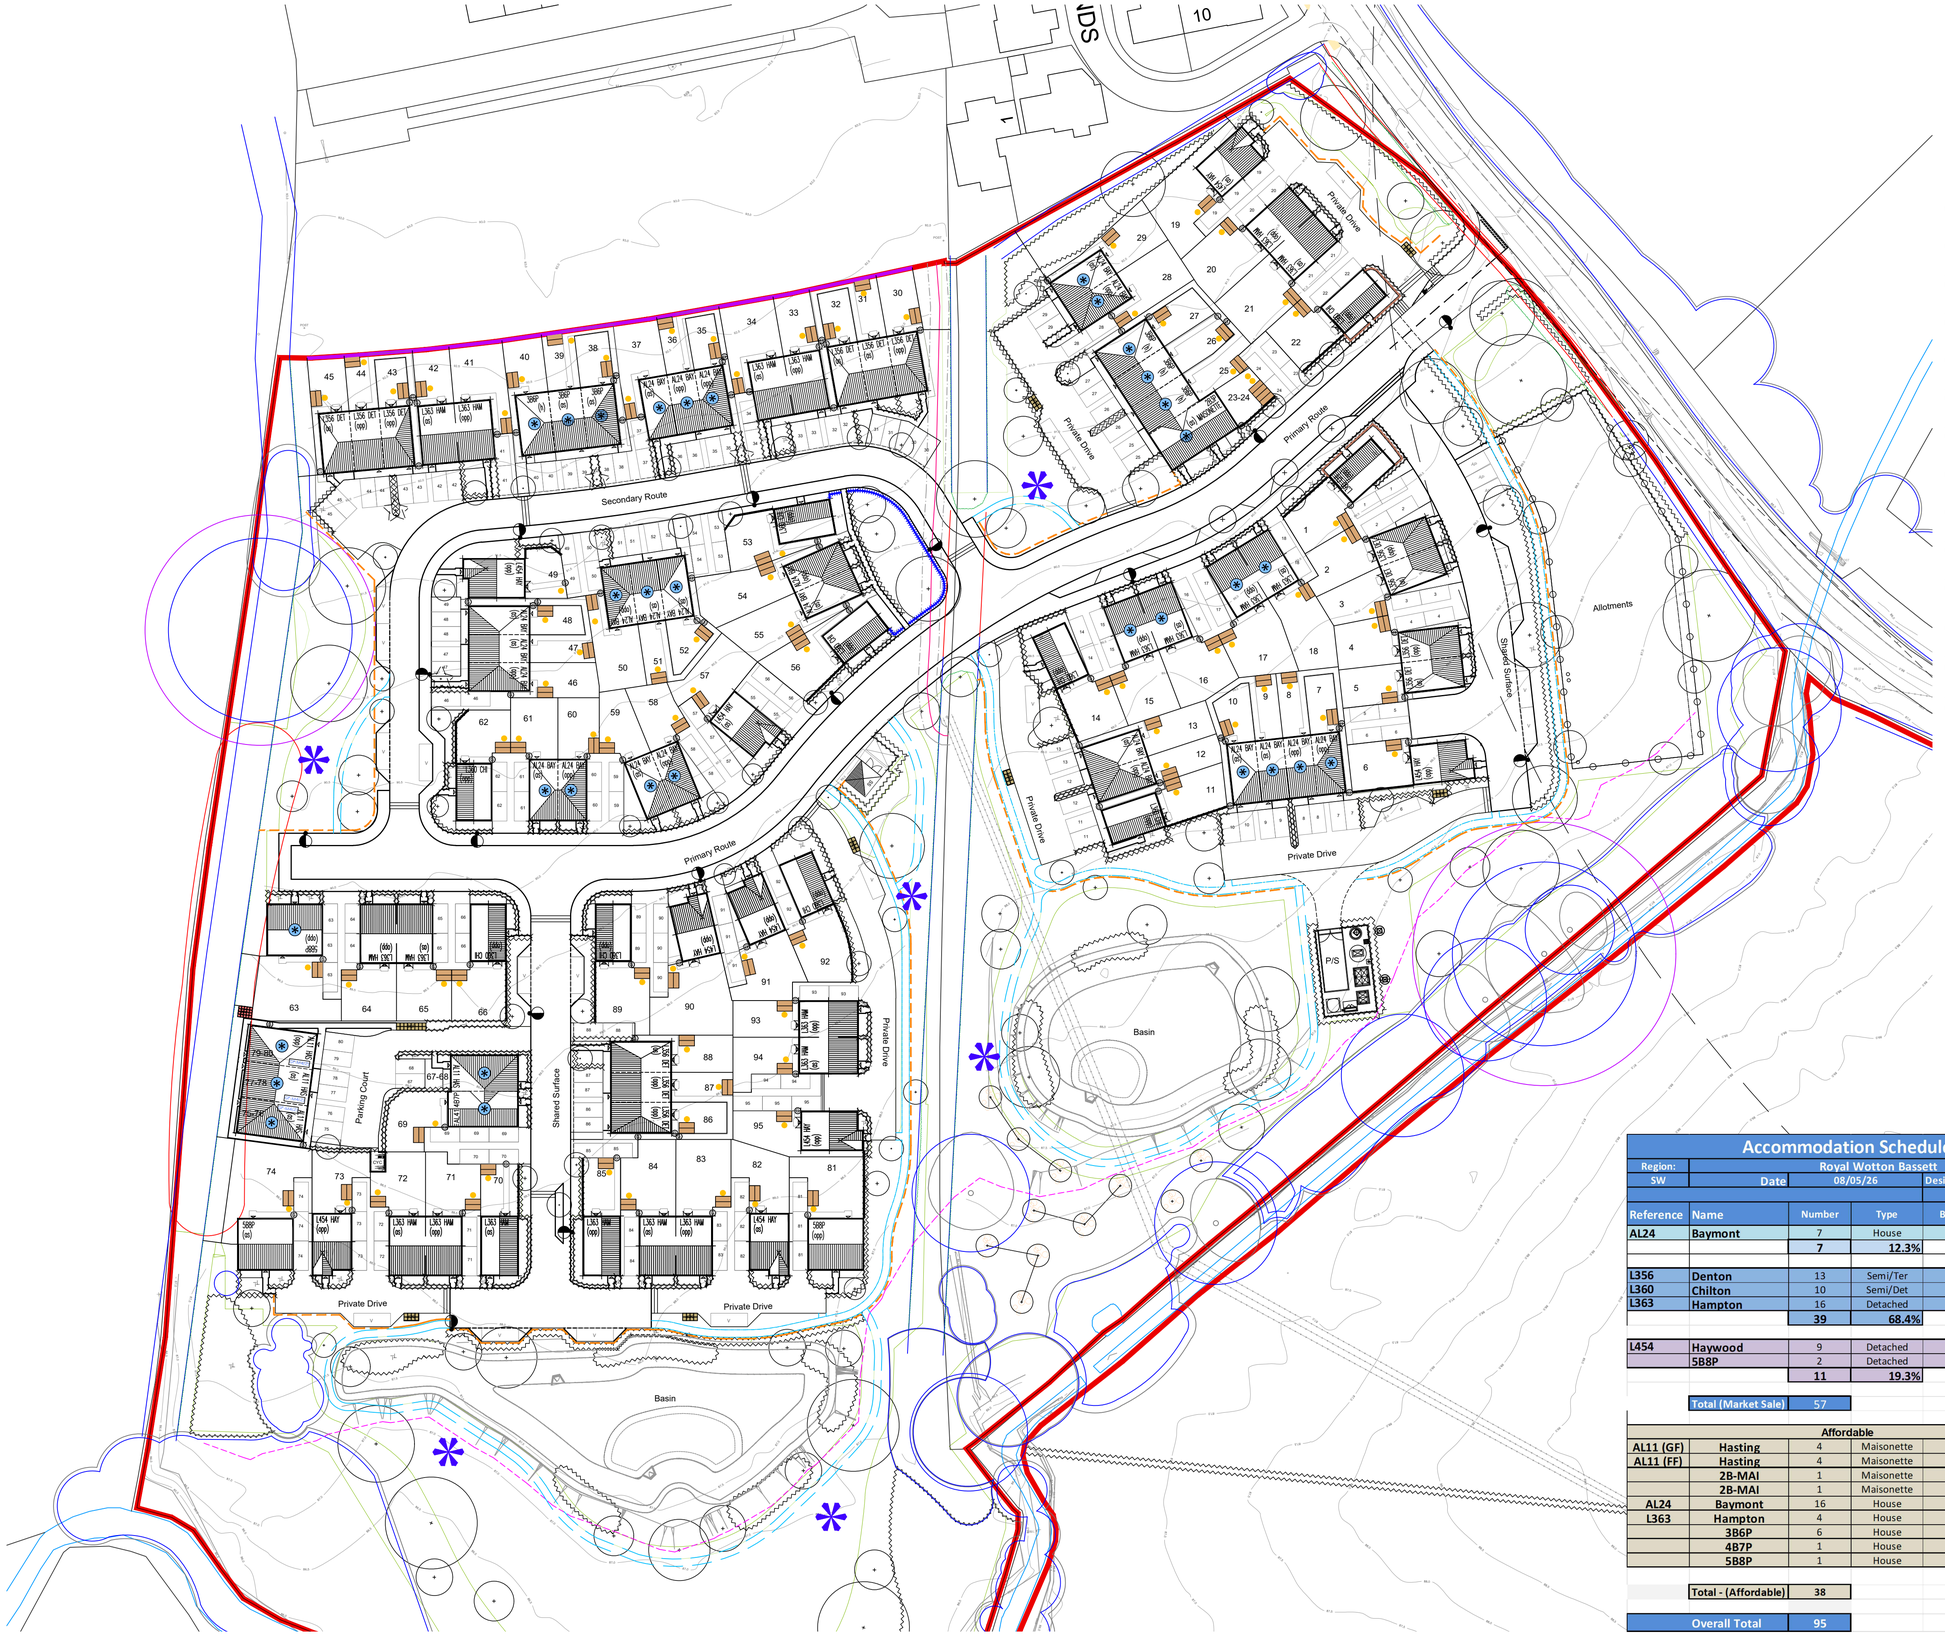


Accommodation Schedule

Region:	Royal Wotton Bassett					
SW	Date	08/05/26	Designer :	JB		
			House Type Info			
Reference	Name	Number	Type	Beds	B'Spaces	Storeys
AL24	Baymont	7	House	2	4	2
		7	12.3%			
L356	Denton	13	Semi/Ter	3	4	2
L360	Chilton	10	Semi/Det	3	4	2
L363	Hampton	16	Detached	3	5	2
		39	68.4%			
L454	Haywood	9	Detached	4	7	2
5B8P		2	Detached	5	8	2
		11	19.3%			
Total (Market Sale)		57				
Affordable						
AL11 (GF)	Hasting	4	Maisonette	1	2	2
AL11 (FF)	Hasting	4	Maisonette	1	2	2
	2B-MAI	1	Maisonette	2	3	2
	2B-MAI	1	Maisonette	2	3	2
AL24	Baymont	16	House	2	4	2
L363	Hampton	4	House	3	5	2
	3B6P	6	House	3	6	2
	4B7P	1	House	4	7	2
	5B8P	1	House	5	8	2
Total - (Affordable)		38				
Overall Total		95				

Rev.	Description	Drawn	Date

miller homes
Miller Homes (South West) Ltd
715 Waterside Drive
Aztec West
Bristol
BS32 4UD
Telephone: 0117 316 7770
www.millerhomes.co.uk

Project Title
Marlborough Road
Royal Wootton Bassett

Drawing Title
PLANNING LAYOUT

Scale	Drawn By	Designer Check	Engineer Check
1.500	JRB		
	Date APR'26	Date	Date

Job No.	Drawing No.	Revision
	PL002	A

Original Sheet Size A1