



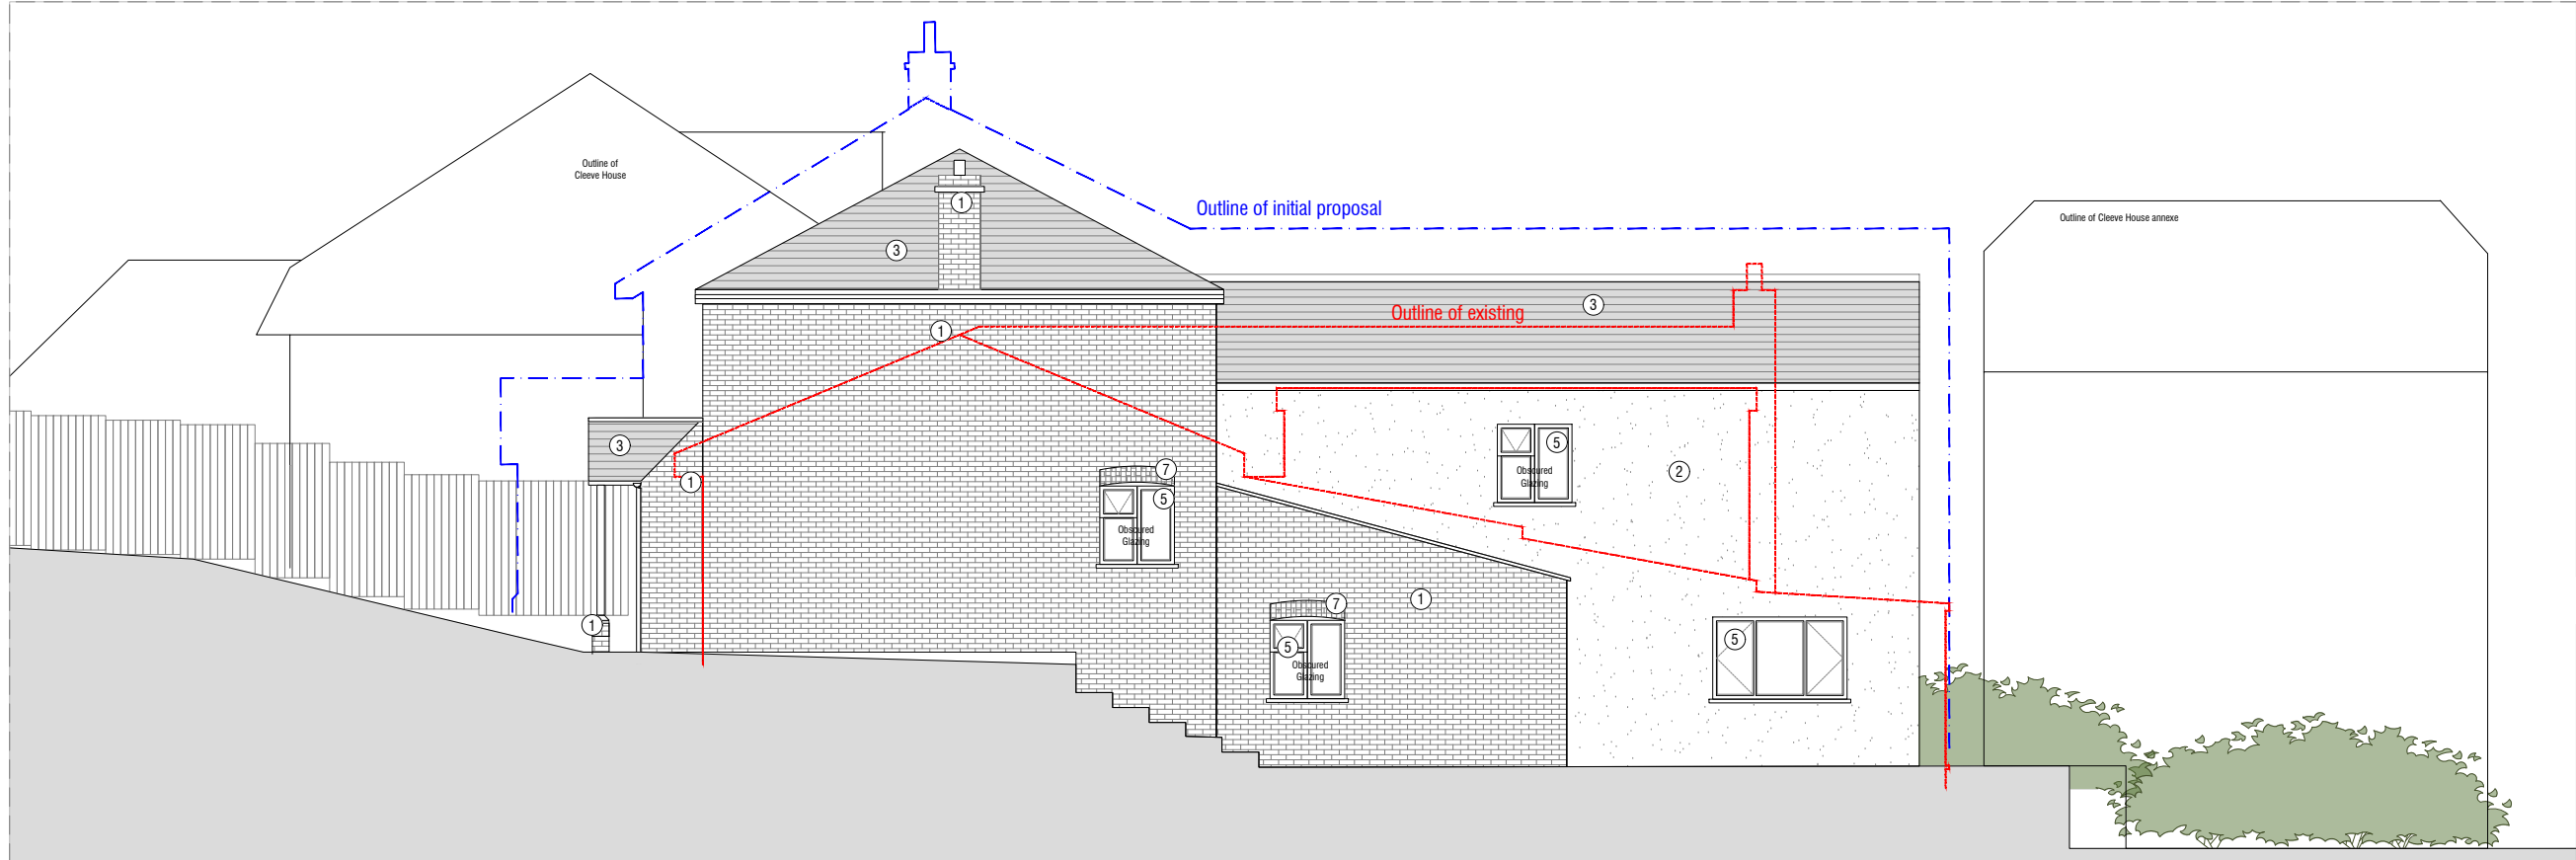

01 - Proposed Side Elevation (North-East)

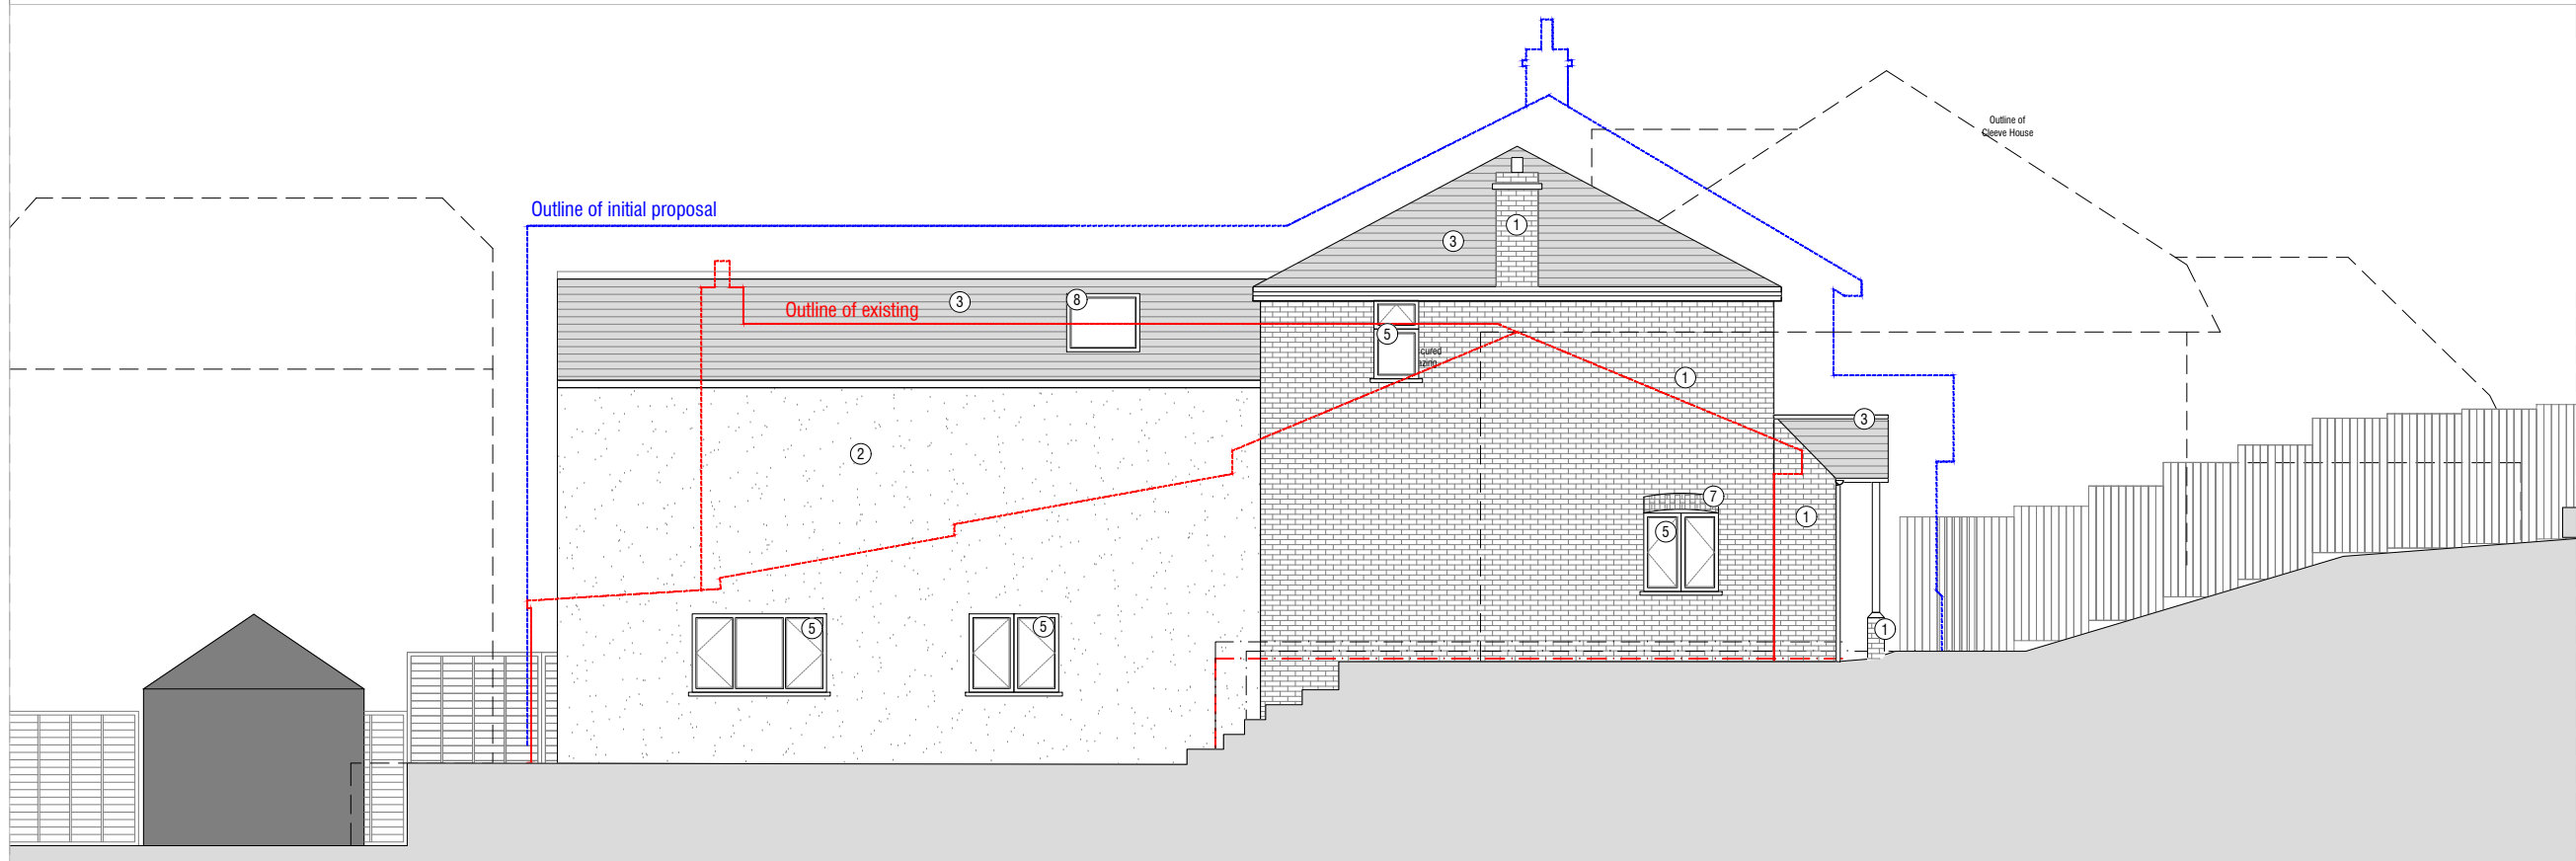

02 - Proposed Side Elevation (South-West)

General Notes:

- Do not scale drawings other than for planning purposes and refer only to figured dimensions.
- Contractor is to raise any concerns of discrepancies in this drawing and that of what is noted on site to the architect before building works commence.
- In the circumstance that the drawing relates to an existing building or setting, the contractor is to confirm there is no conflict between this drawings dimensions and the actual building/settings dimensions.
- Refer to all other project consultants and specialists drawings and specifications.
- It is the contractor responsibility to ensure all site dimensions, levels and setting out is in line with the architects drawings.
- Refer to the Structural Engineers drawings for full details on structure where necessary

Materials Key

- ① Facing Brickwork
 - ② Lime Render
 - ③ Slate Roof
 - ④ Flint
 - ⑥ Timber Cladding
 - ⑤ Aluminium Glazed Windows / Doors
 - ⑦ Soldier course lintels
 - ⑧ Velux Rooflights
- Existing Outline
- Outline of initial proposal

Rev:	Date:	Revision History:
P9	20.08.26	Chimneys lowered, windows & materials amended
P8	12.08.26	Reduced Mass to Frontage, lower ridge
P7	09.06.26	Mass and material alterations
P6	13.05.26	Rear plan reduced 500mm and sides 400mm
P5	28.04.26	Brickwork added
P4	28.04.26	Hipped roof added
P3	10.04.26	Roof and Window Adjustments
P2	26.02.26	Planning Issue
P1	16.02.26	Planning Issue



Project:
25-025
Cherry Bank

Designed by:	EE	Checked:	EE
Drawn By:	EE	Approved:	EE

Scale: @A3	Status:
1:100	Planning

Drawing Title:
Proposed Elevations

Drawing No:	Rev:
10-201	P9

