


es

Dimensions and/or load-bearing walls to be checked and agreed on site as correct by contractor prior to commencement of works and ordering of materials. Any discrepancies to be reported to DK Building Designs prior to commencement of works. DK Building Designs will accept no responsibility for works commenced on site prior to planning approval (if relevant) or building control approval.

ns are copyright and are not to be used without consent from Building Designs.

applicable, clients / contractor to liaise with neighbours to
re with party wall act etc


beam calculations (if applicable) as per separate sheet.
 Estimated spans of beams on calculation sheet are clear
 spans only between supports. Contractor to confirm all
 spans on site and if applicable to add end bearings prior to
 pouring. Beams to cover full length of padstones.

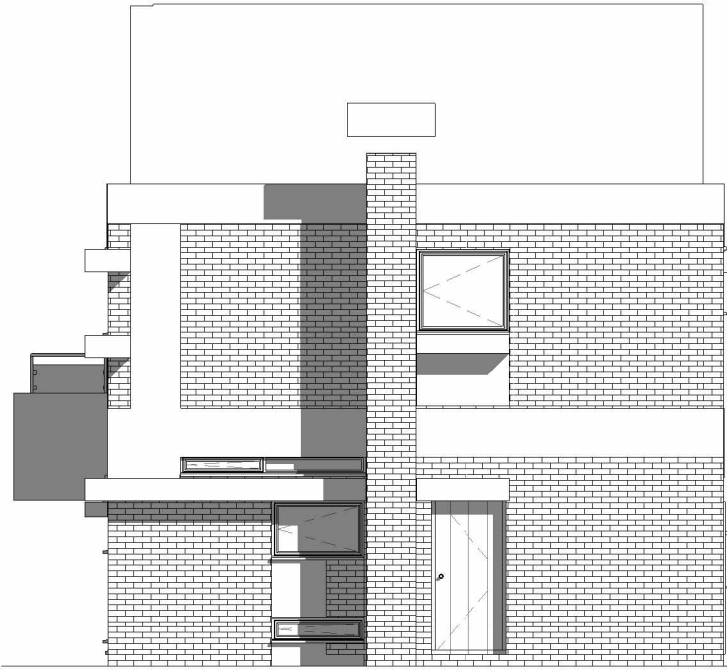

Proposed Side L




Proposed Side R

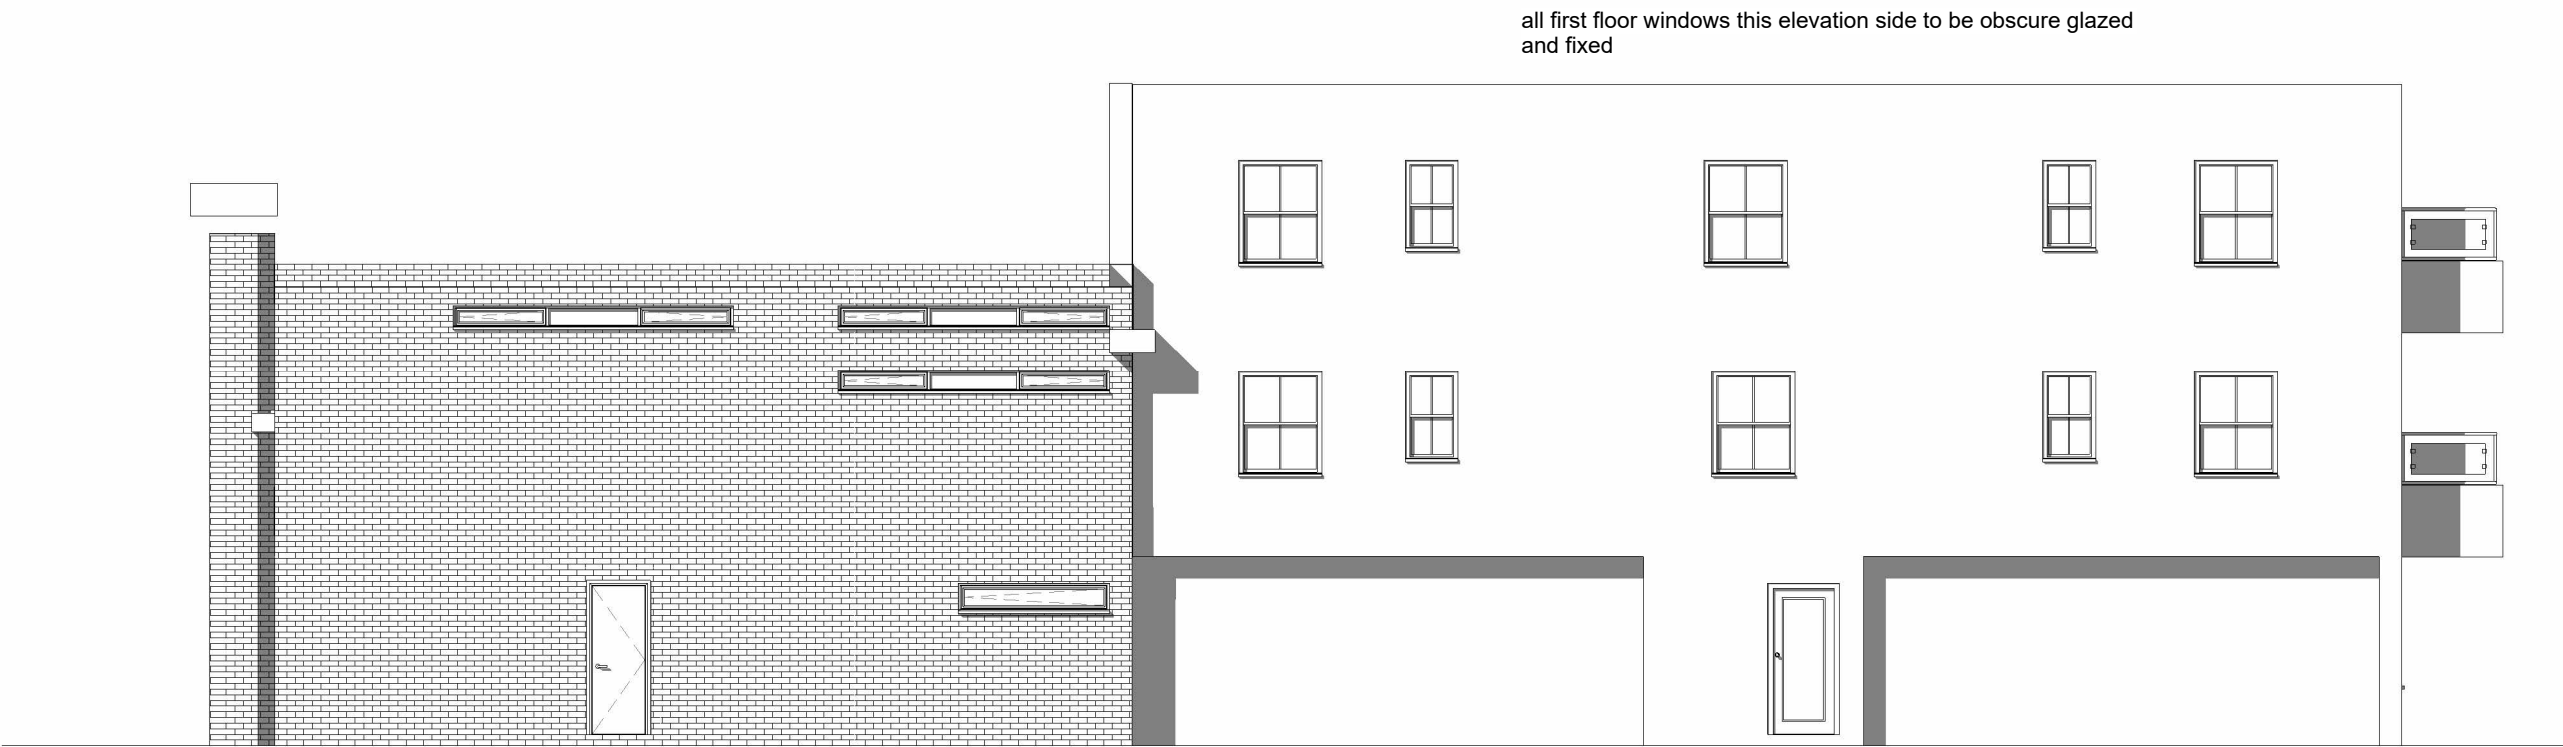


Proposed Rear

1 : 100

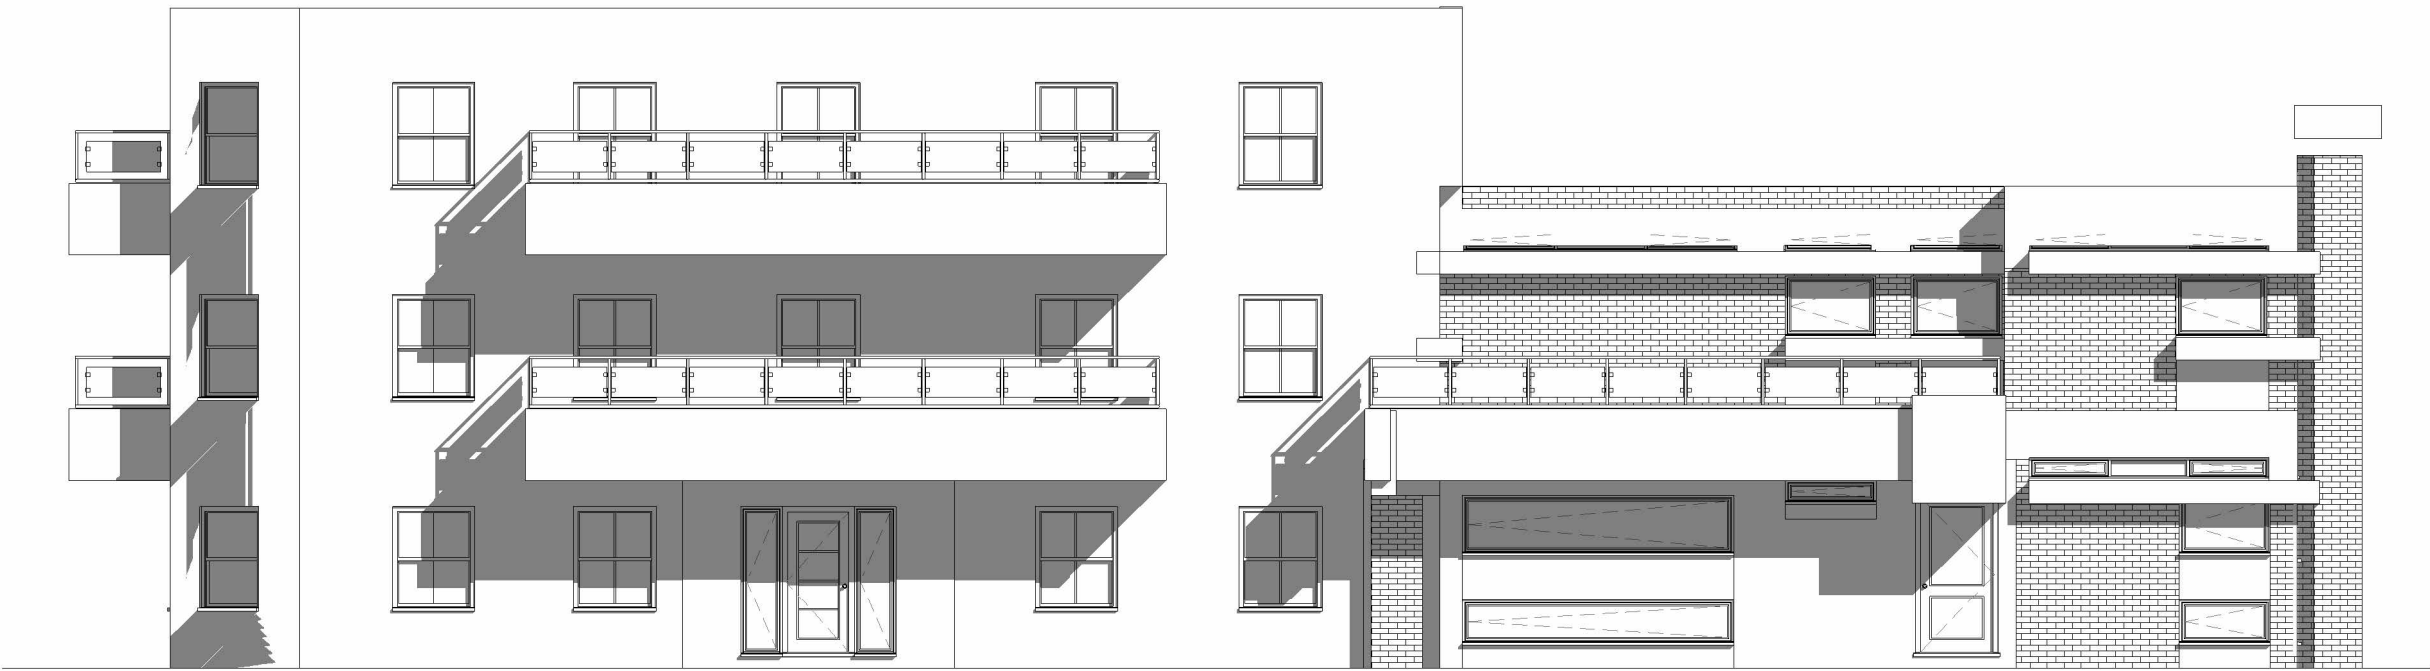


Proposed Front

Scale Bars.

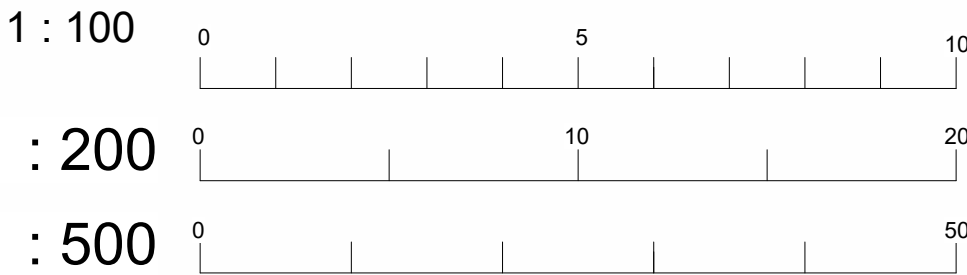

HIGH STREET

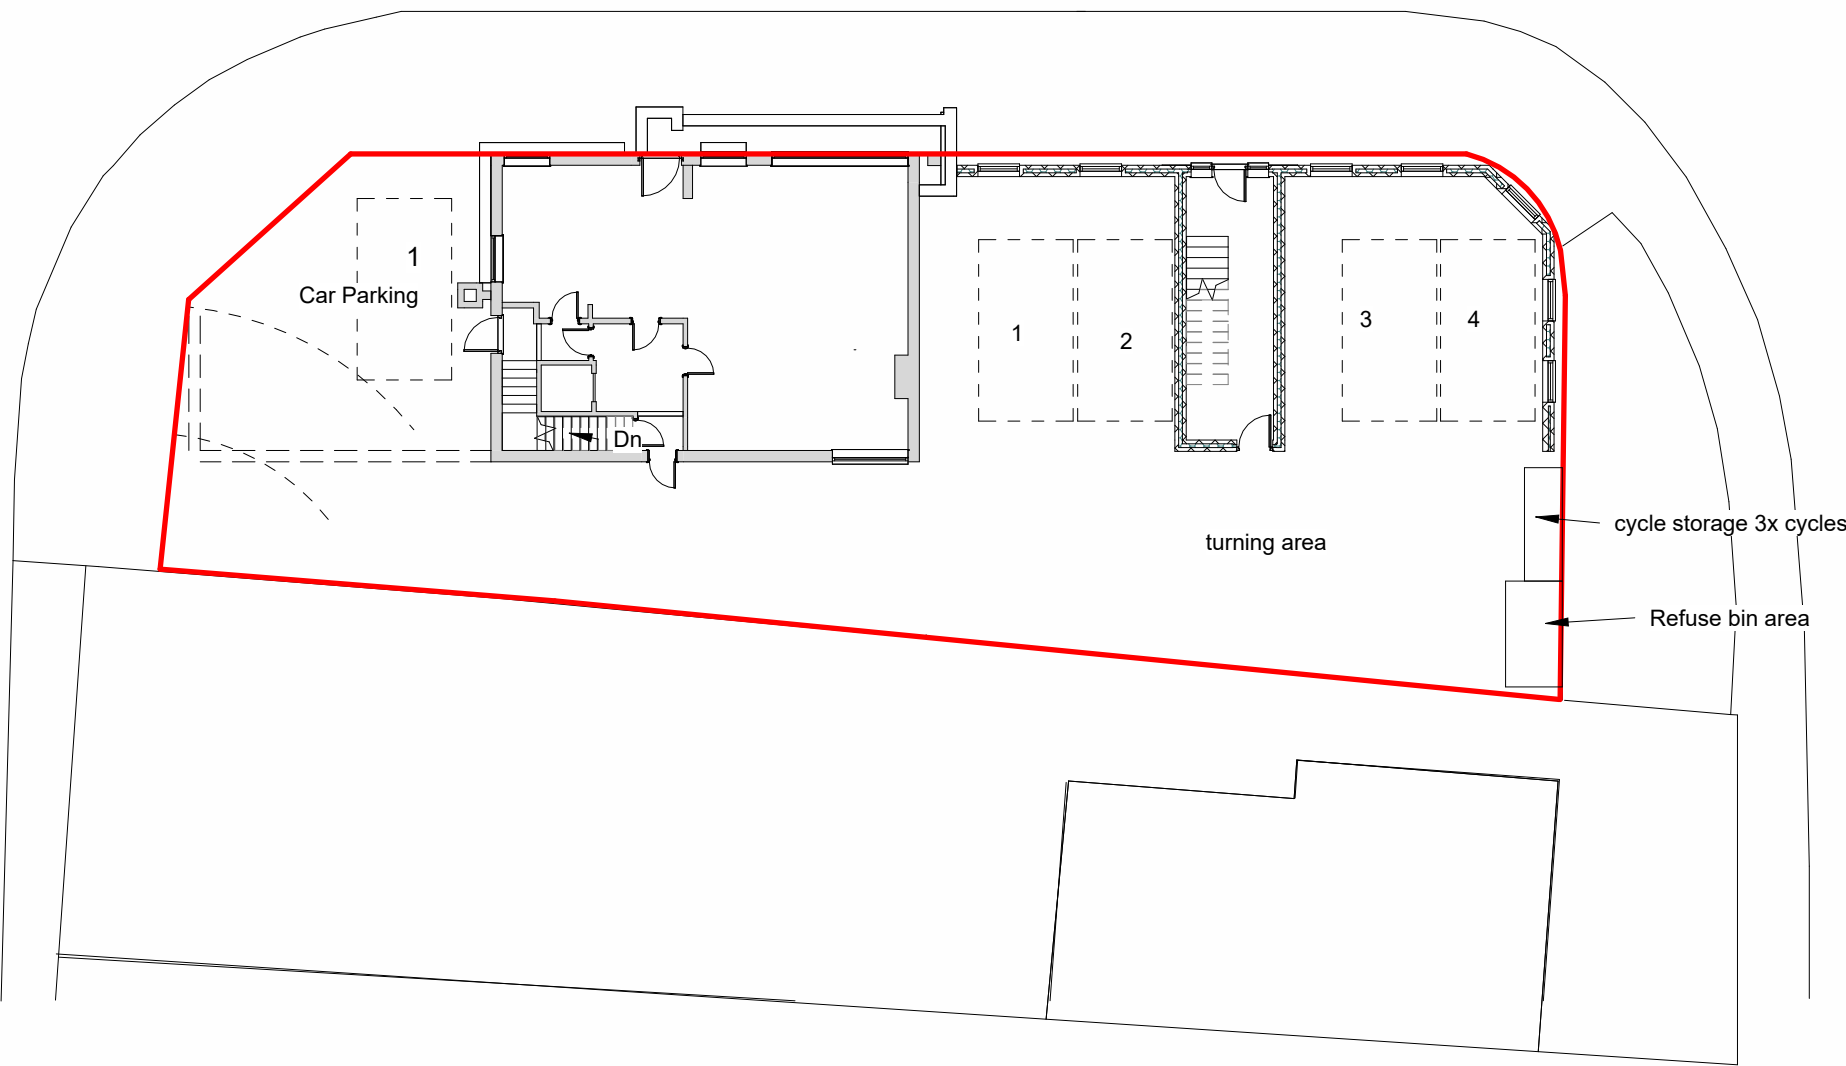

Proposed Site.