



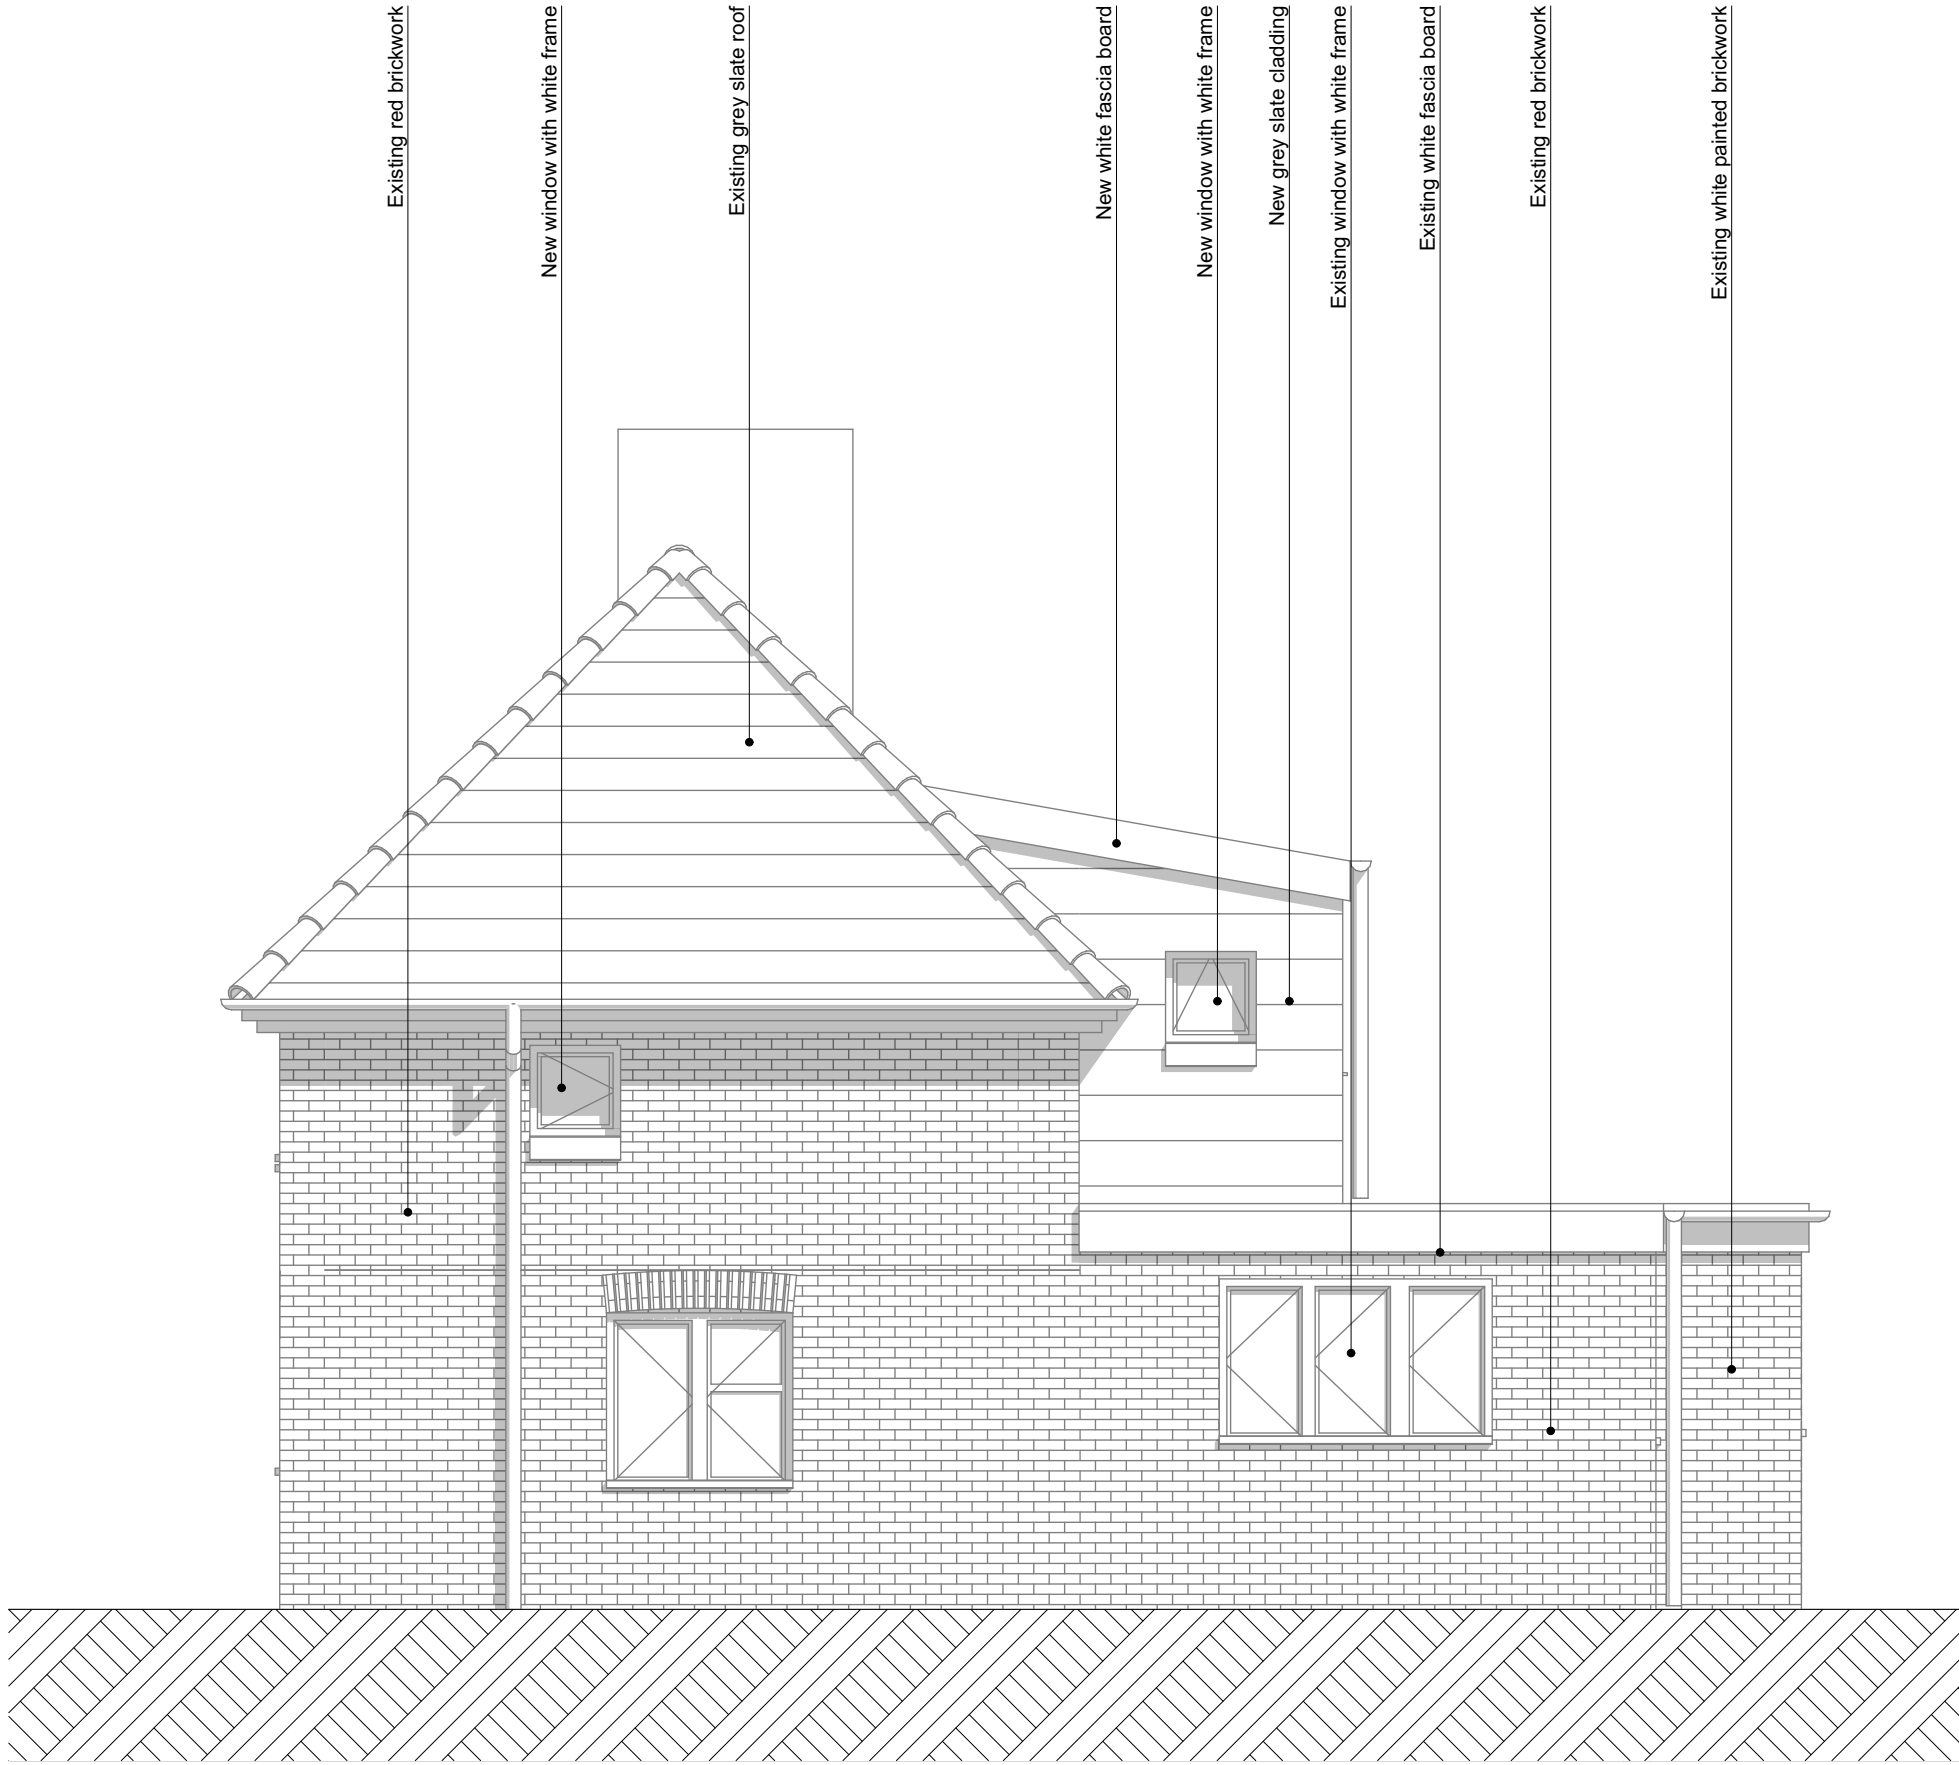

Existing Elevation - South-East
1:50

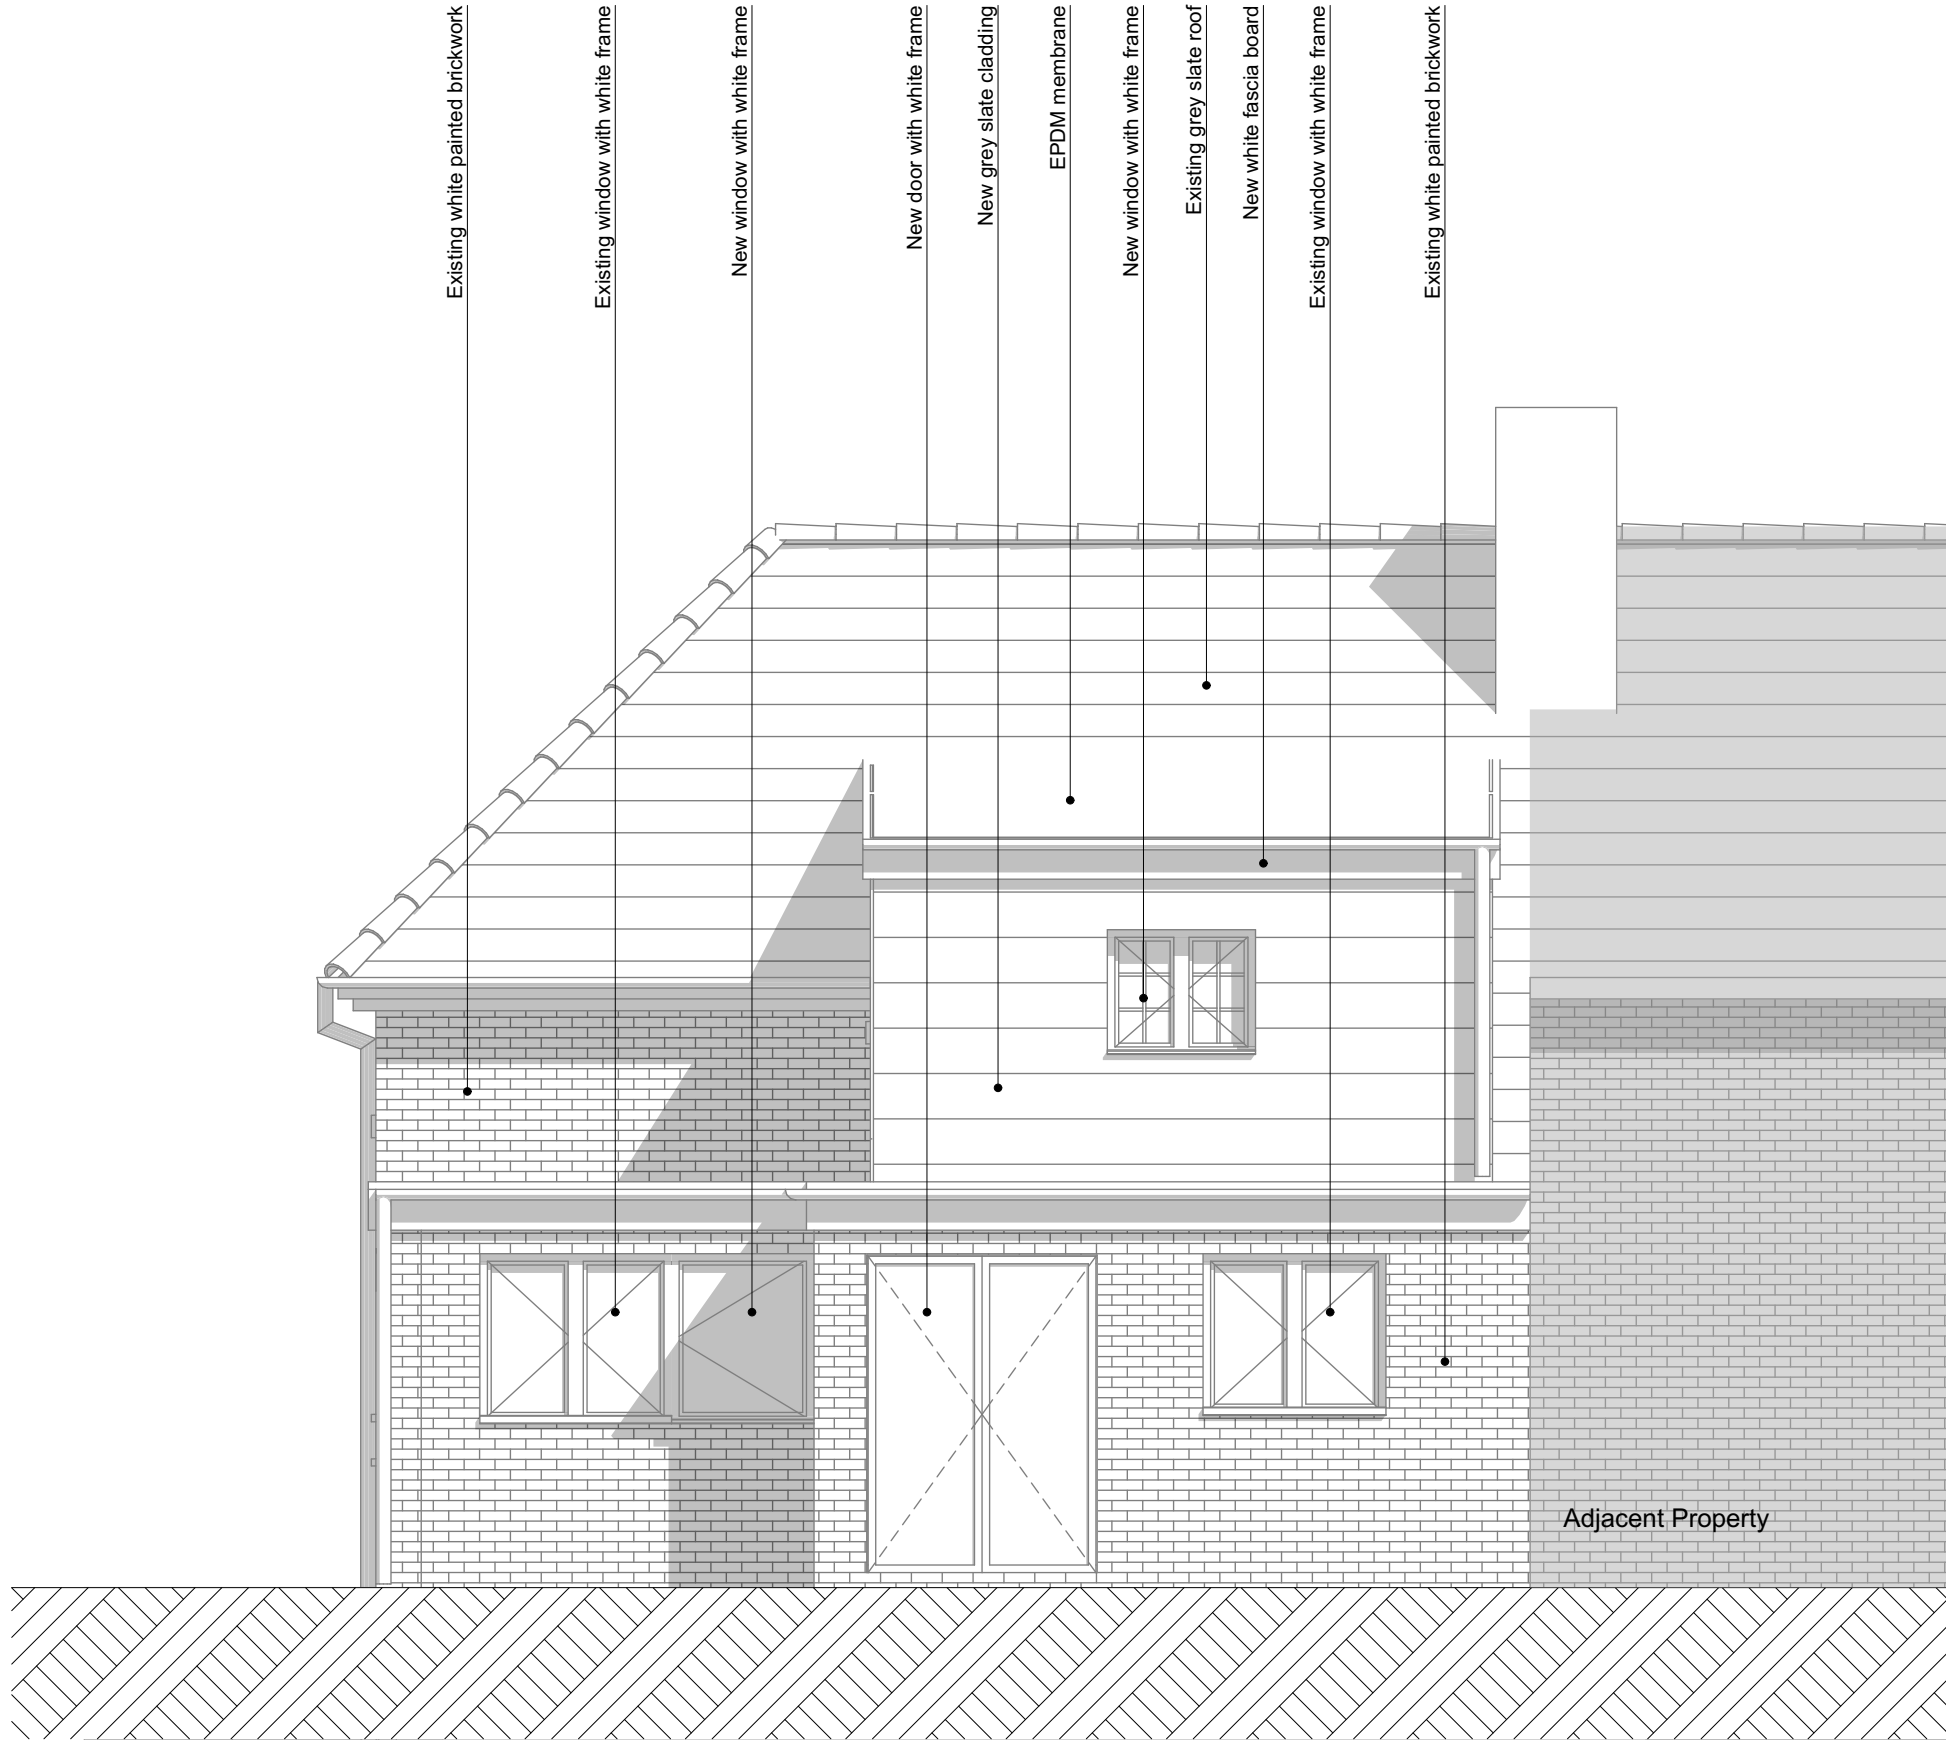

Existing Elevation - North-East
1:50



Existing Elevation - North-West
1:50



© GRKA 2026
NOT TO BE SCALED. DIMENSIONS TO BE CHECKED ON SITE
SCALING FOR LOCAL AUTHORITY PURPOSES ONLY

Location Plan Scale 1:1250

Ordnance Survey, (c) Crown Copyright 2026. All rights reserved. Licence number 100022432

PLANNING APPROVAL

Revision	Description	Date	Drawn

Designer :

GRKA
GRK Architecture
www.grka.co.uk

Project :
5 Deweys Lane
Proposed Plans

Drawing :
Proposed Elevations

Date :
August 2026

Scale :
1:50 @ A1

Drawing No. :
307 / 105

Status :

Revision: