


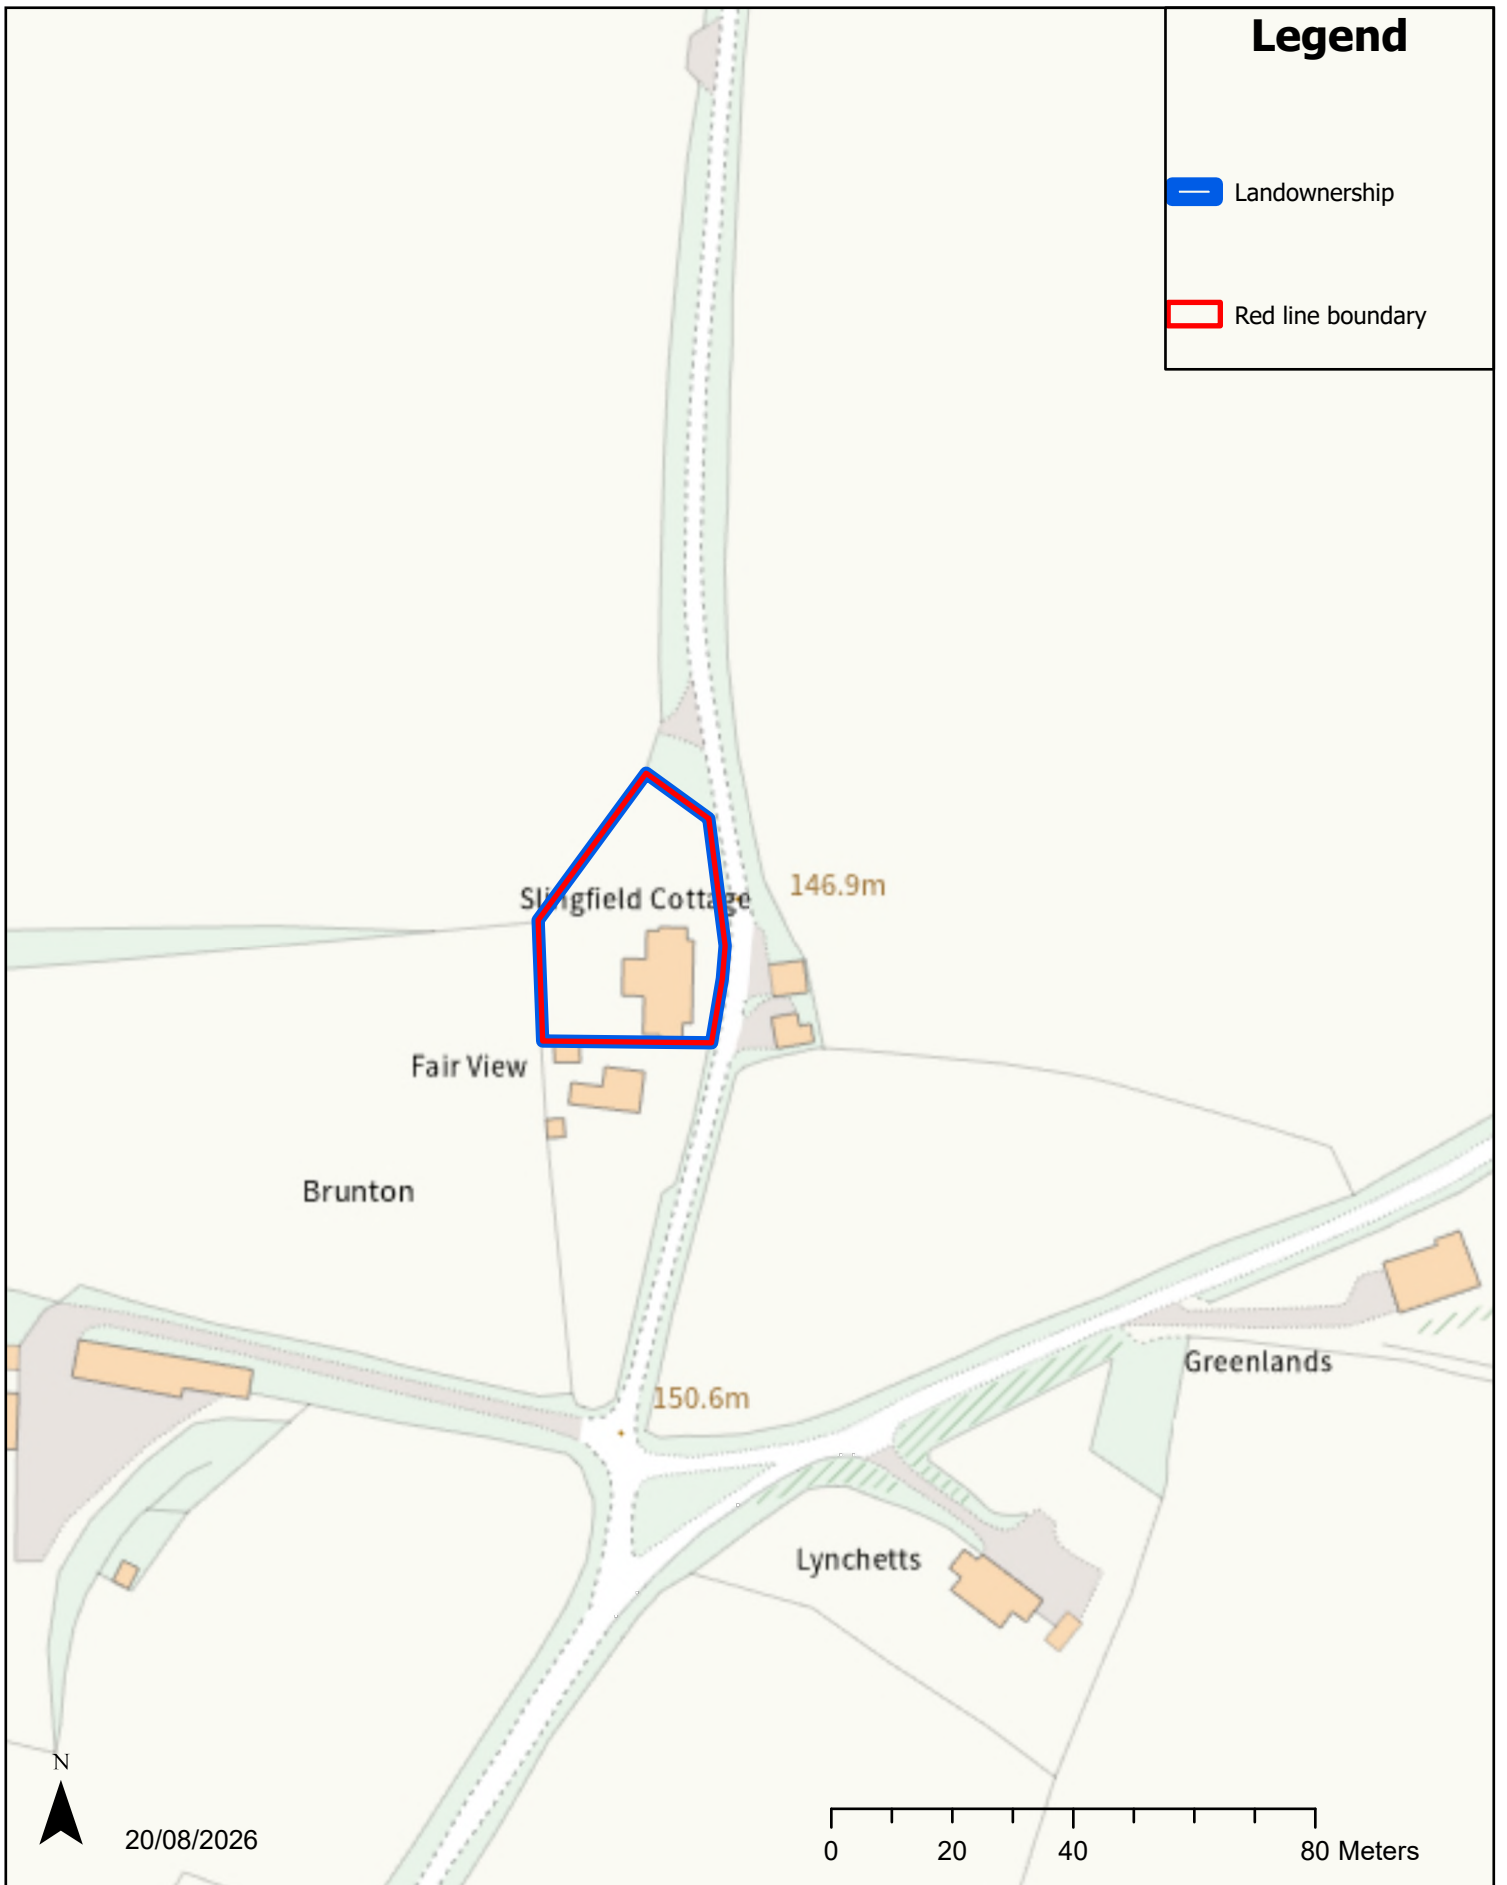

REVAMP YOUR TANK

Project: Slingfield Cottage, Brunton, Marlborough SN8 3SE
Contractor: Libra
Scale: 1:1250

