


Legend

● Existing tank

▣ New Discharge Components

■ New STP

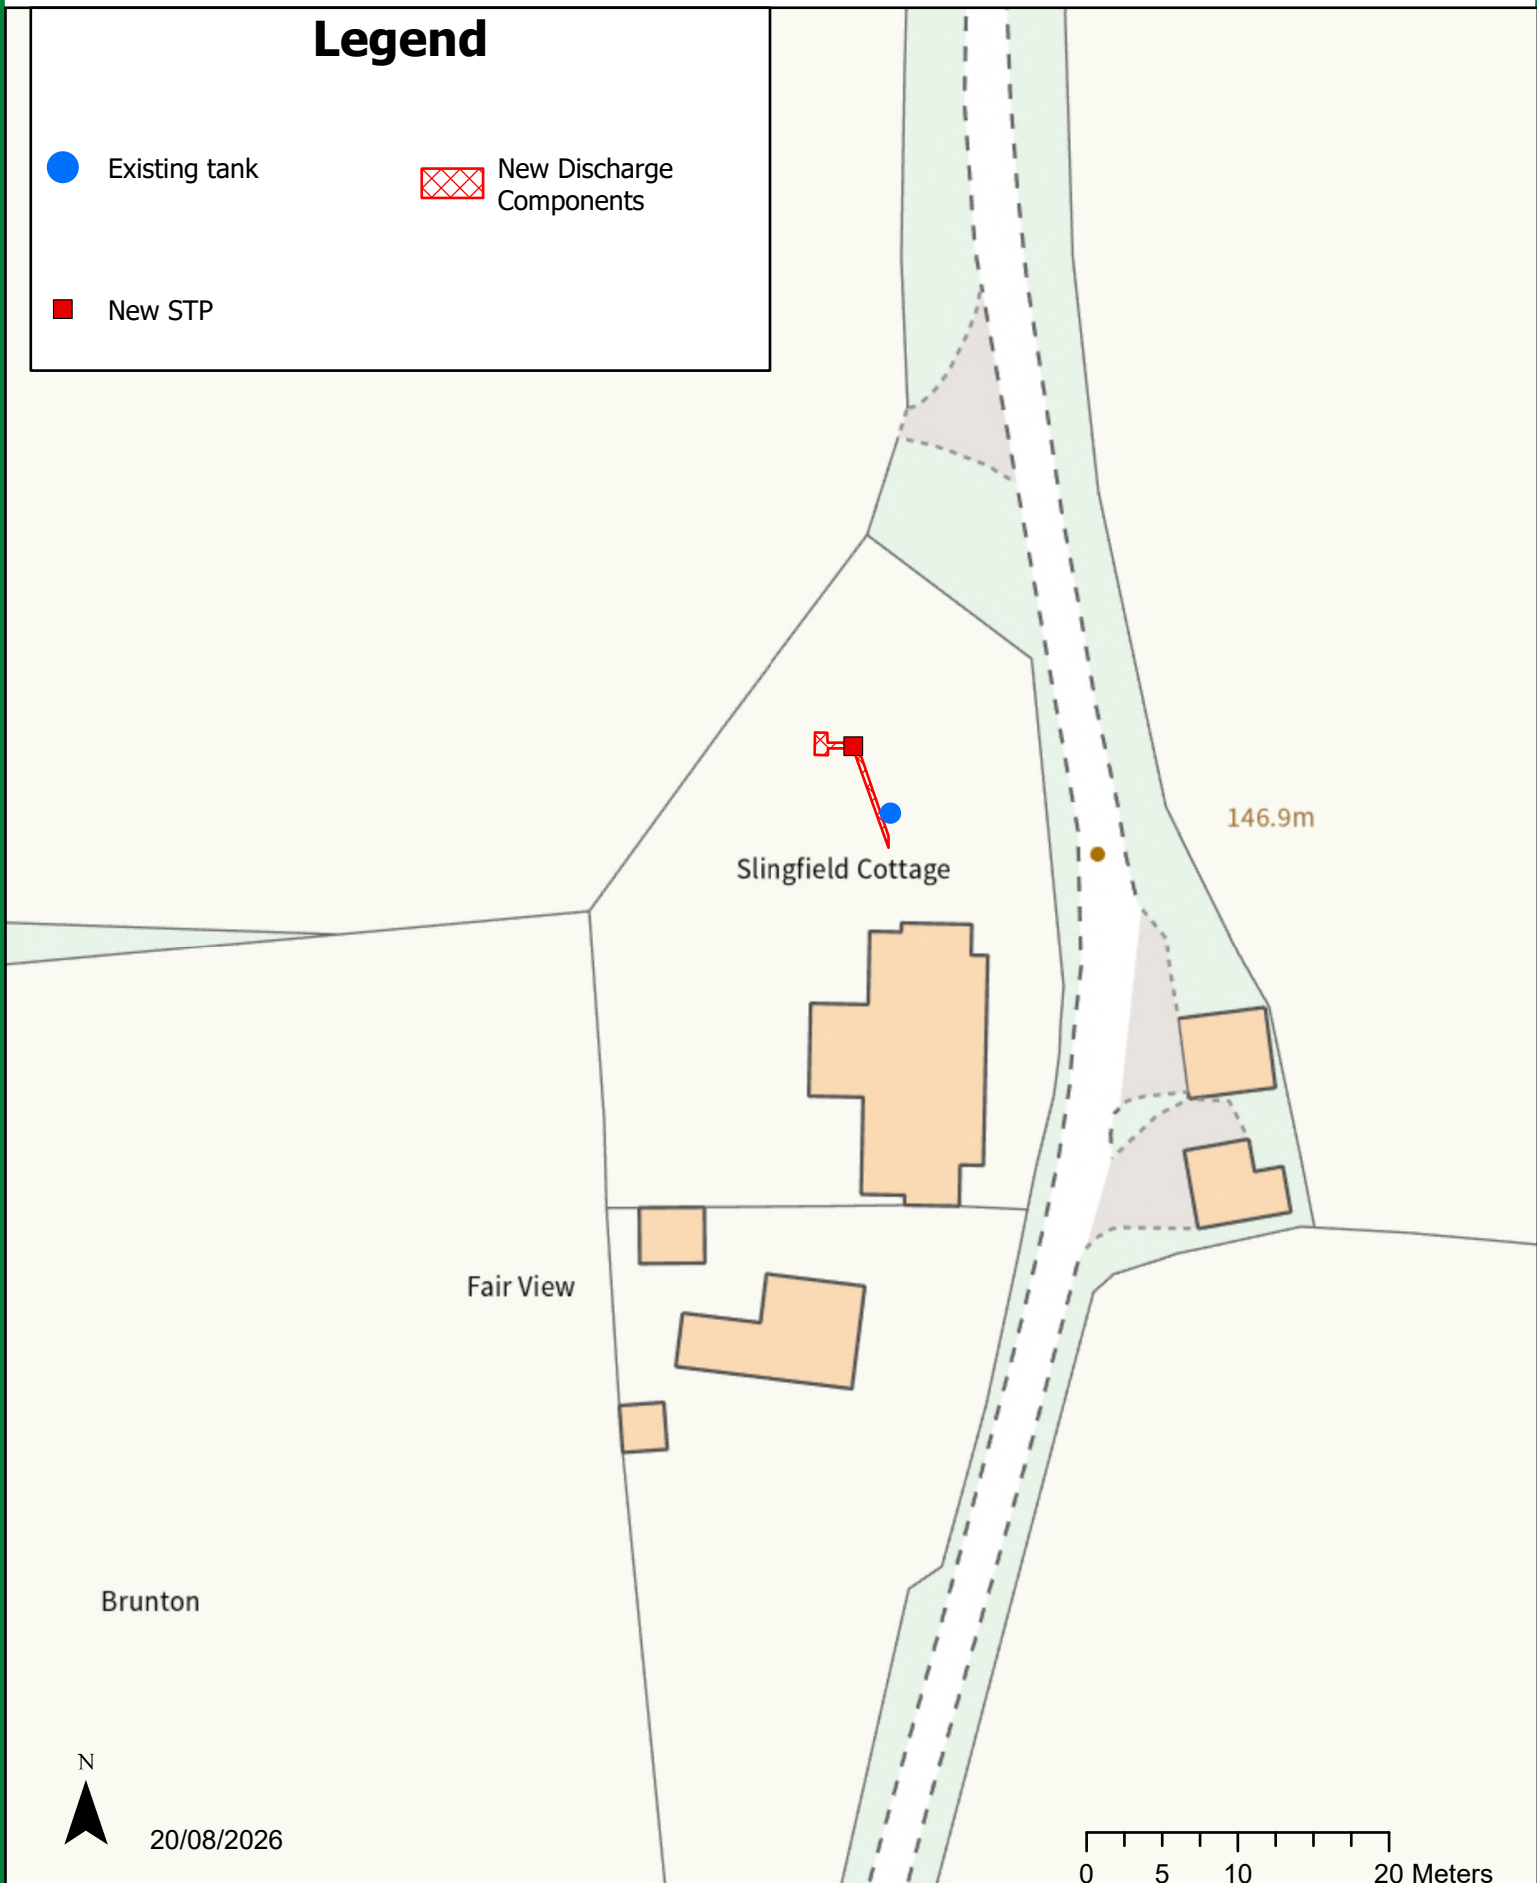

REVAMP YOUR TANK

Project: Slingfield Cottage, Brunton SN8 3SE

Contractor: Libra

Scale: 1:500

Wiltshire Council