


Legend

-  Landownership
-  Red line boundary

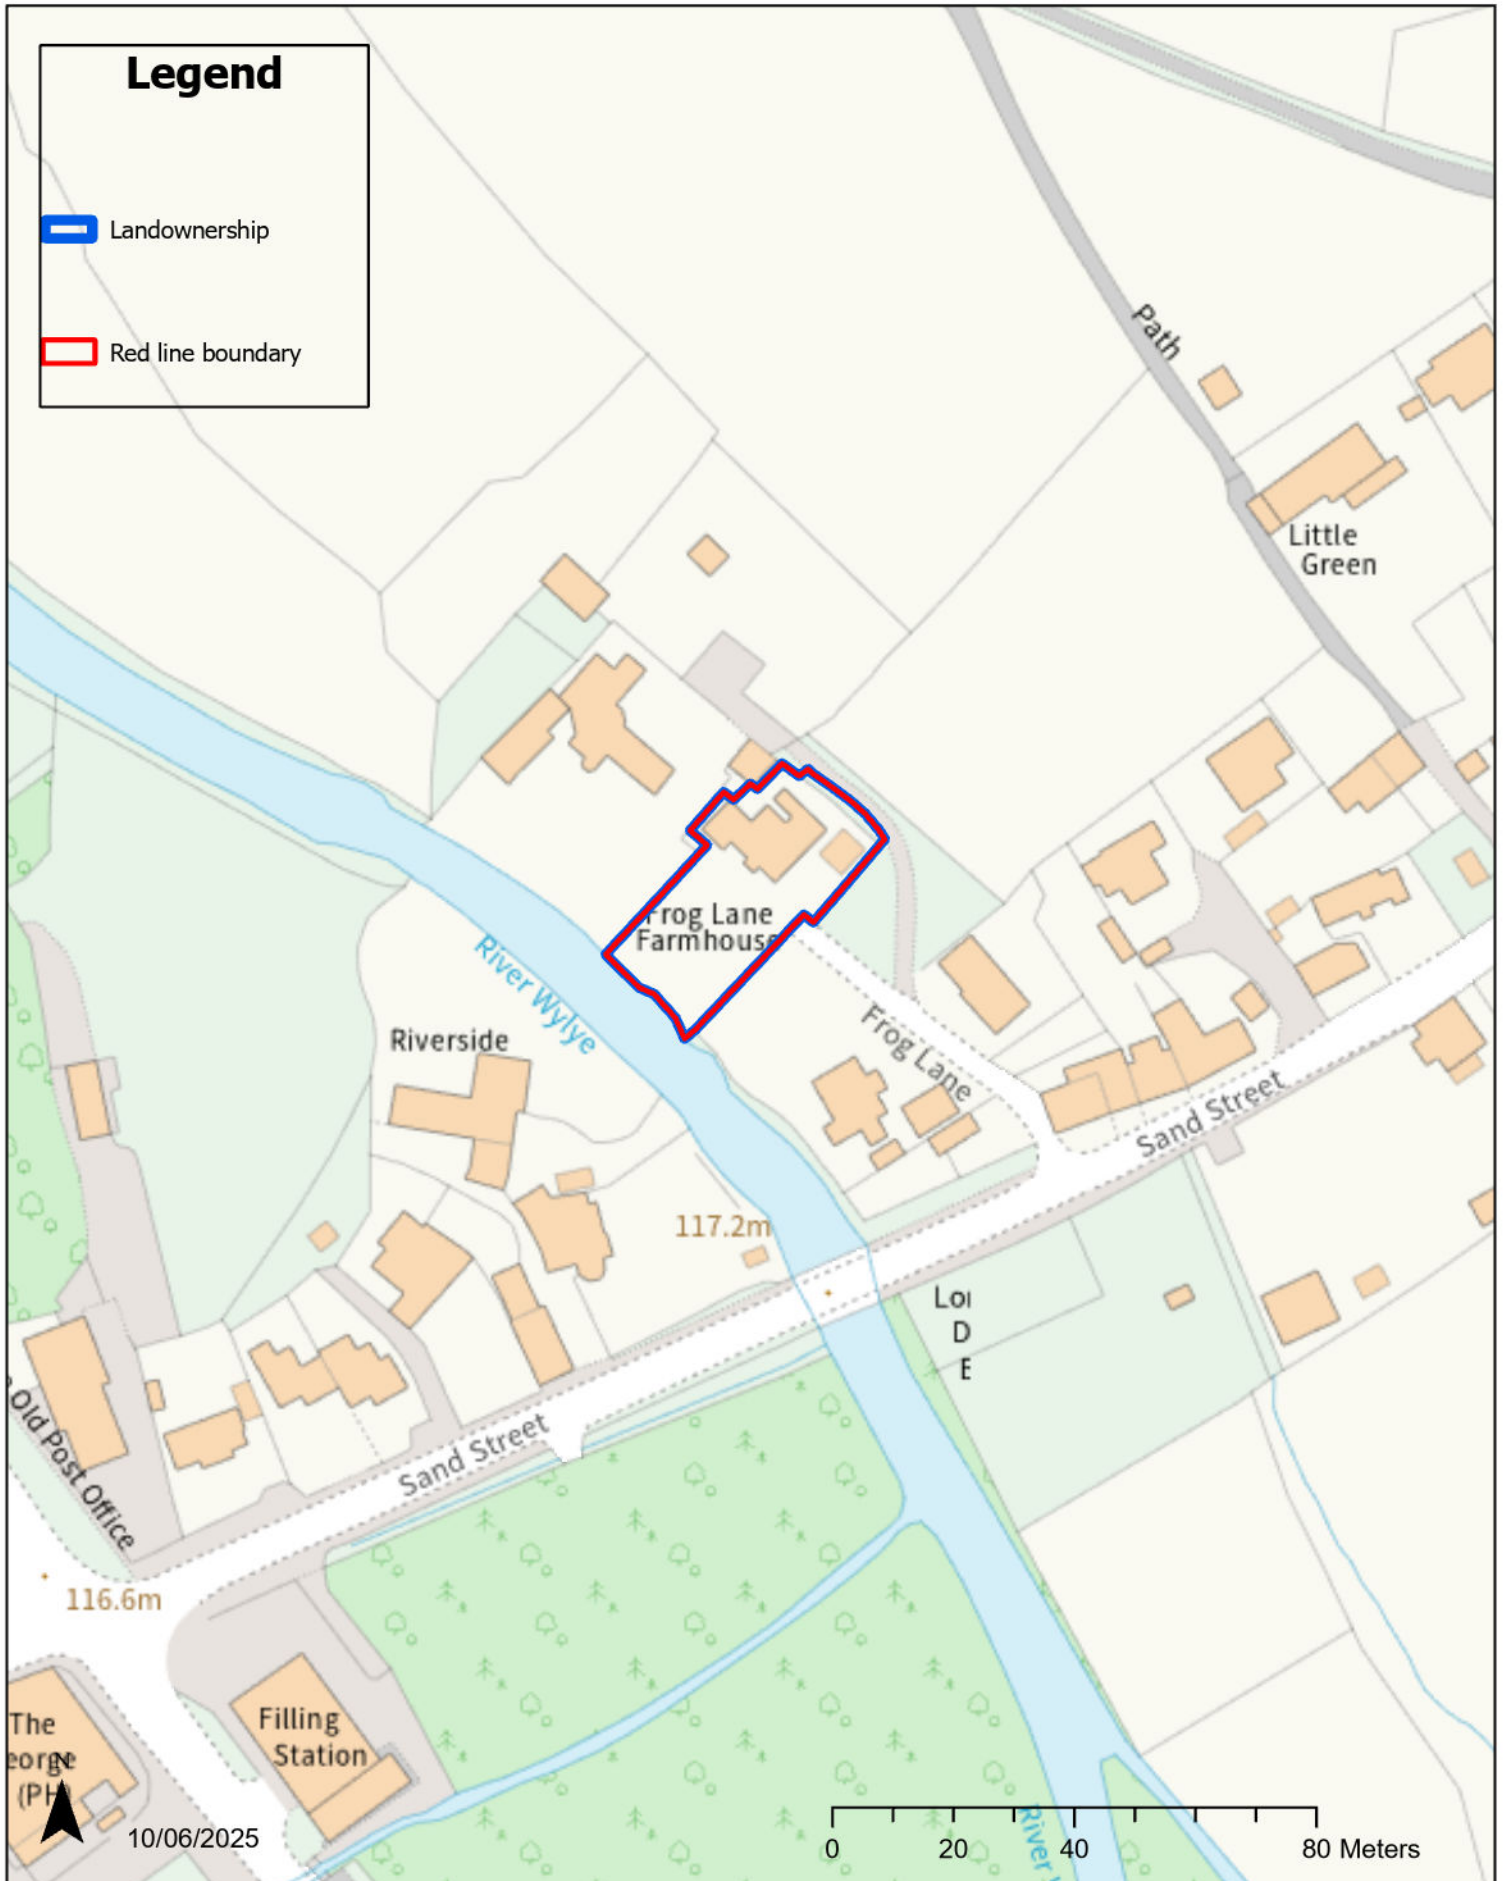

REVAMP YOUR TANK

Project: Frog Lane Farmhouse, 84 Sand Street, Longbridge Deverill, BA12 7DS

Contractor: Willow

Scale: 1:1250

Wiltshire Council