


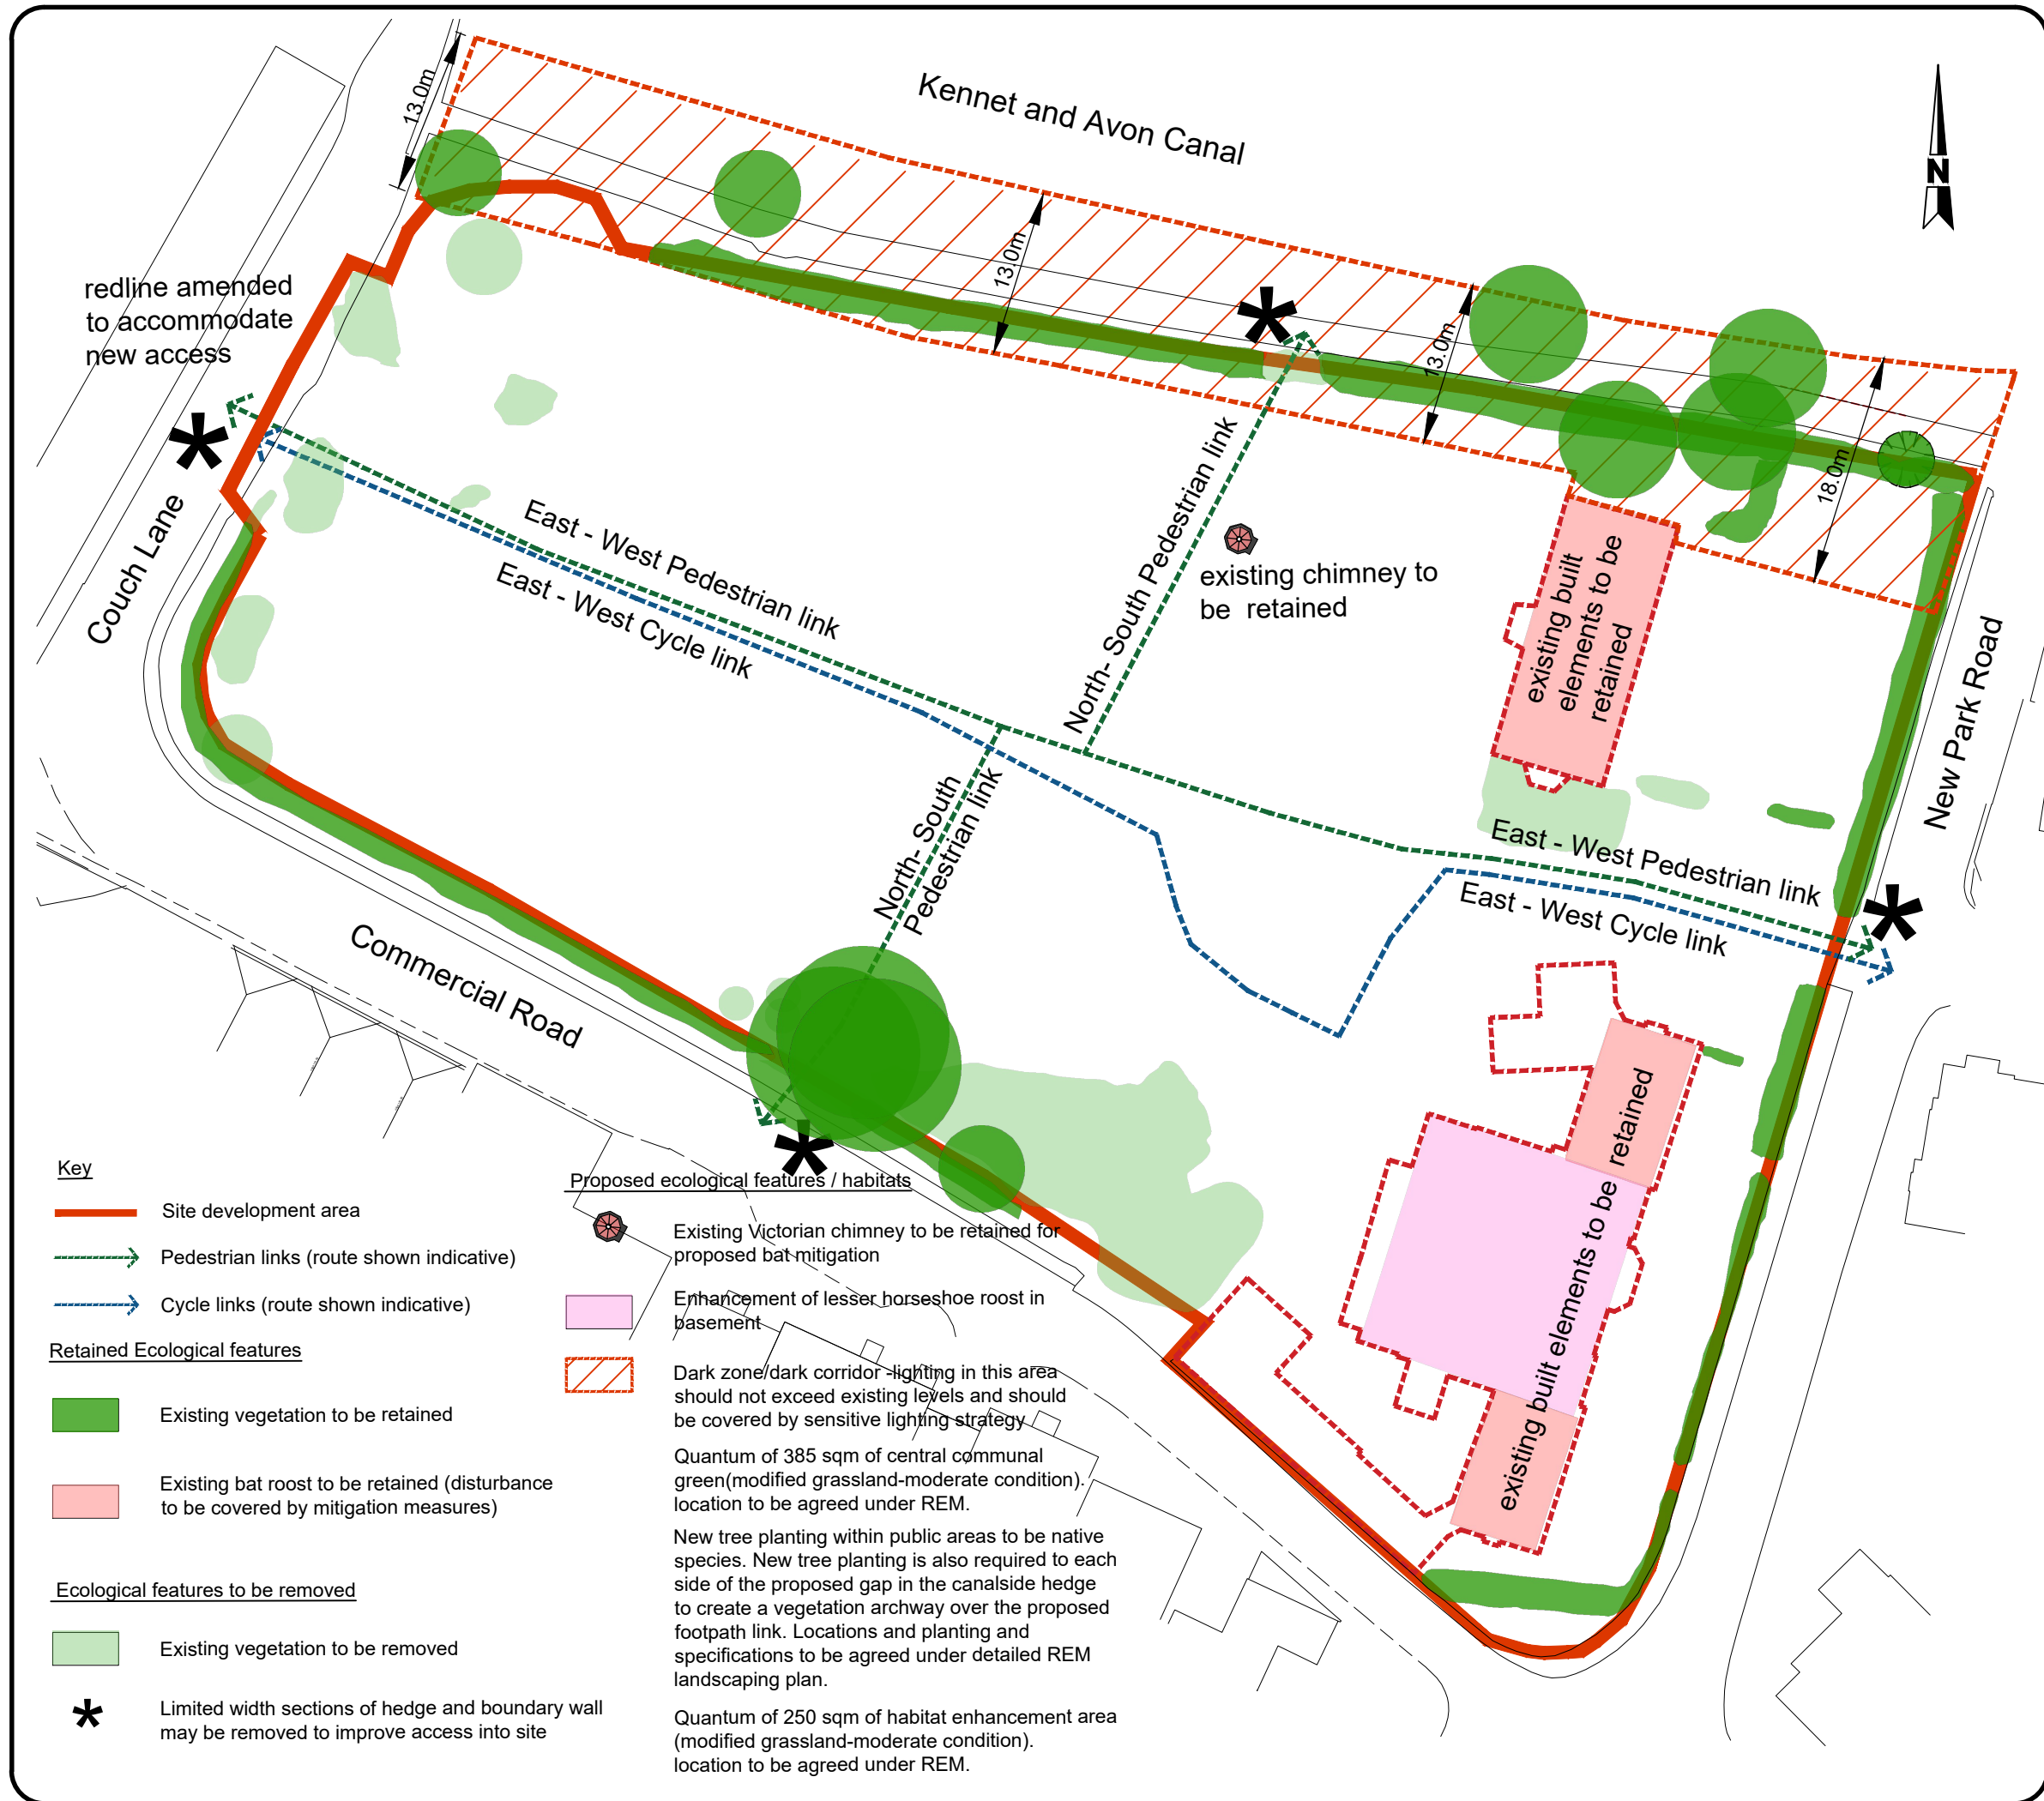

Note:
All designs and information conveyed are the intellectual property of APEX PLANNING DESIGN. The unauthorised copying, usage or distribution of this drawing or the contents of, in part or in whole is forbidden without express permission. All dimensions to be checked on site and any discrepancy immediately reported to APEX PLANNING DESIGN.
©Copyright all rights reserved. APEX PLANNING DESIGN 2026. The drawings produced are Apex Planning Design interpretation of an approved third party design.

Site
Devizes Community Hospital Site
New Park Road
Devizes
Wiltshire
SN10 1EF

Title
Indicative Ecology Parameter Plan


Scale
1:500@A3

Date
April 2026

Drawn
Stewart Maxwell BSc. (Hons)

Drg Number
APD-05-25-35 A

Revisions
A 11-06-26 Dimensions added to extent of Dark zone corridor along Southern edge of canal (footpath) to determine location to coincide with previous Green Infrastructure and Ecology Parameter Plan DH-AFA-XX-ZZ-DR-A-1150 revision P3.

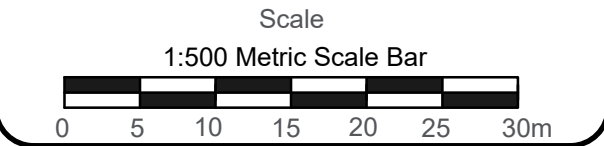

APEX PLANNING DESIGN

Email: stewart@apexpd.co.uk